



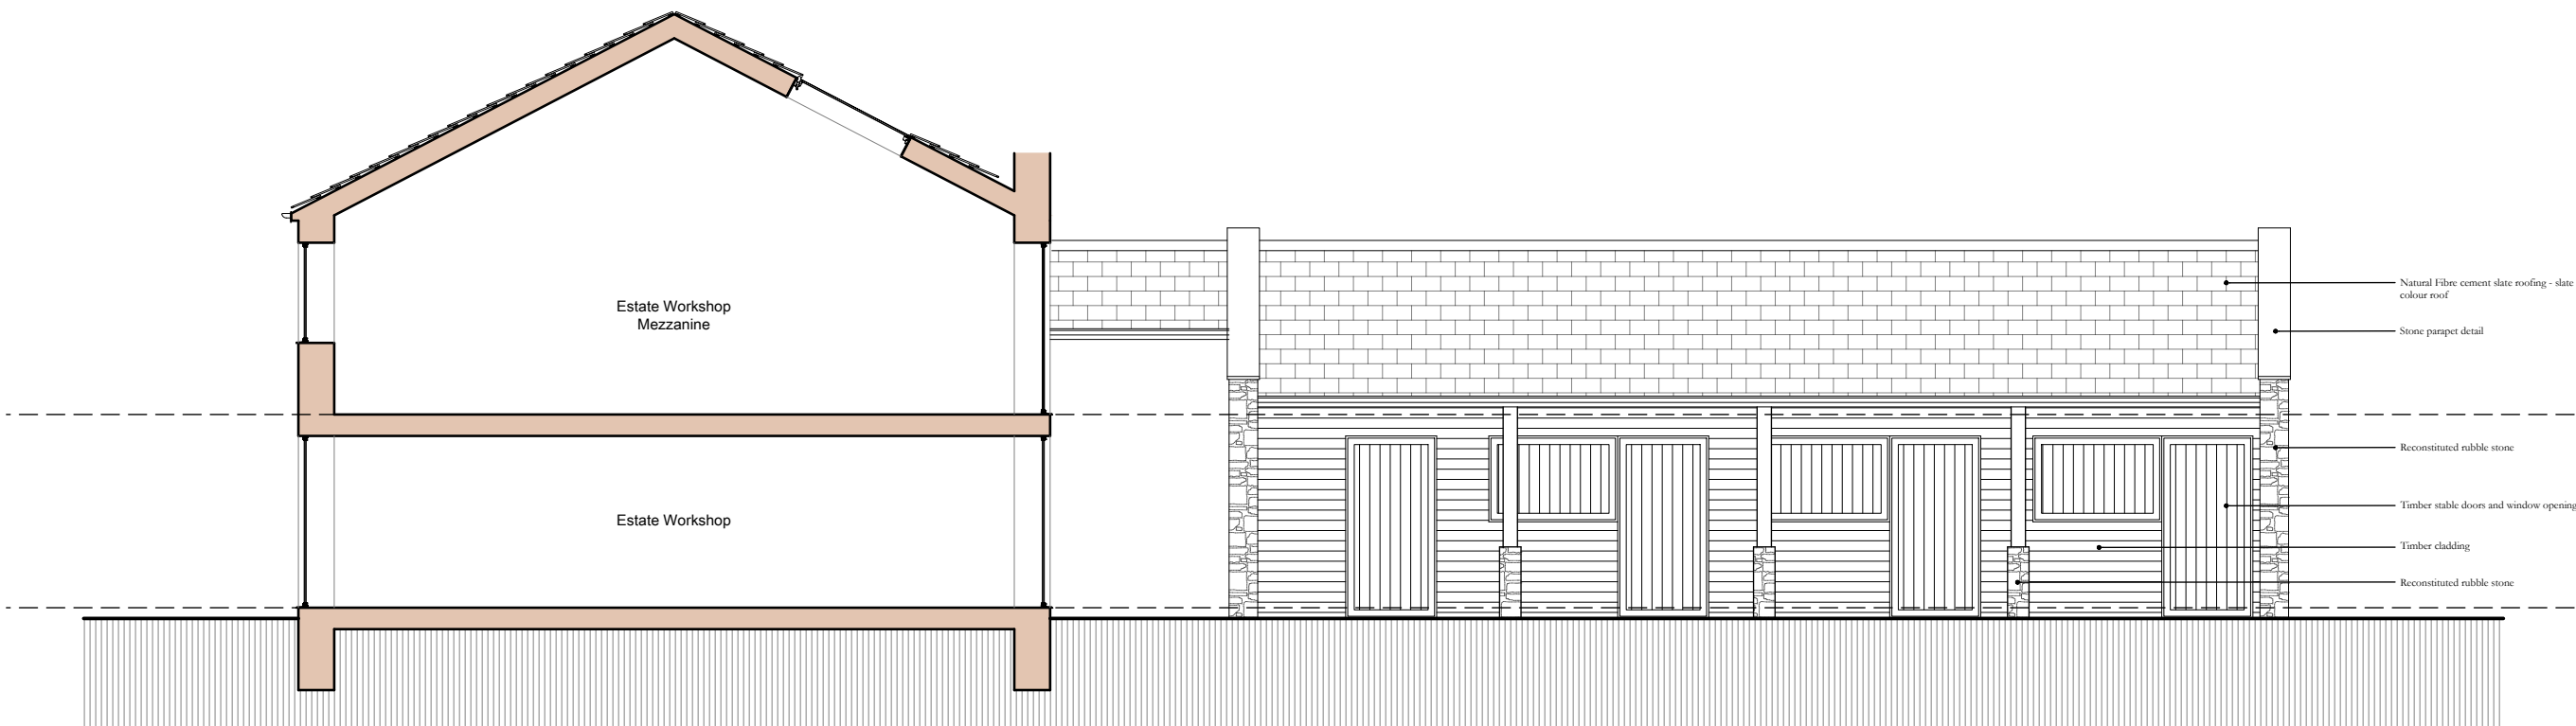

East Sectional Elevation (BB) - Block A
Proposed

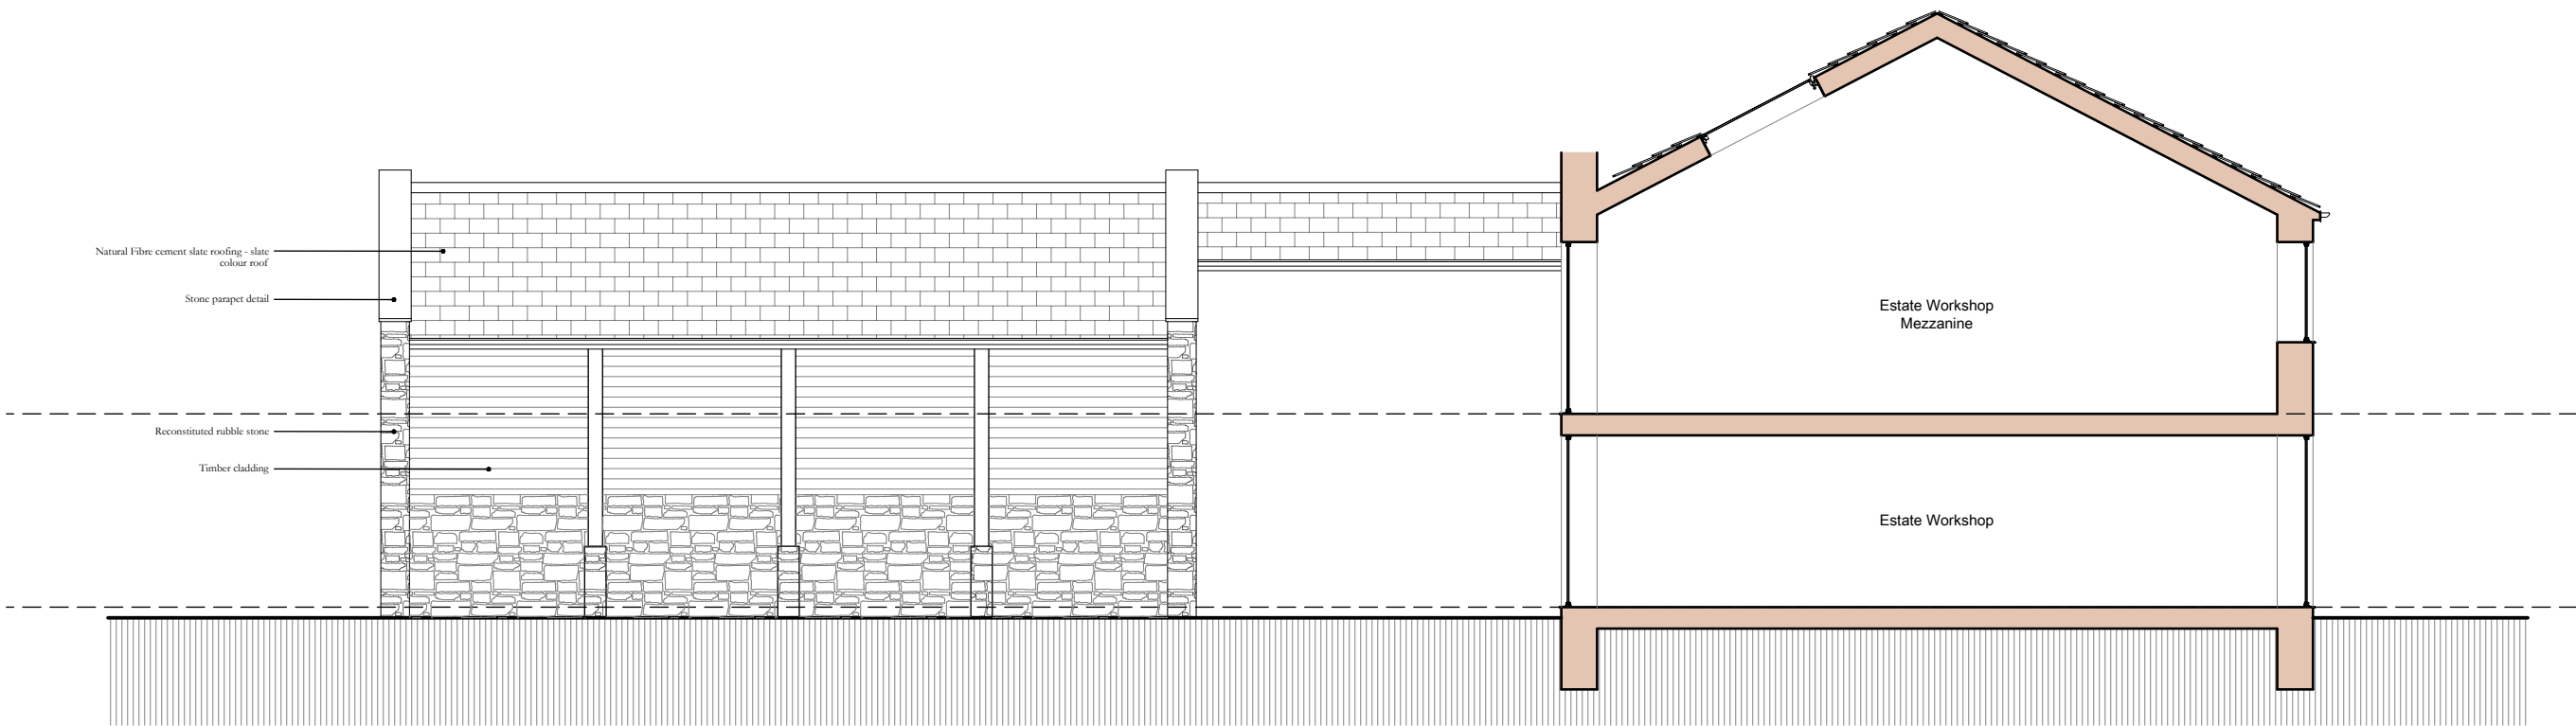

West Sectional Elevation (AA) - Block A
Proposed

TEA ARCHITECTS
5 Argyle Street
Bath
BA2 4BA
www.tea-architects.co.uk

Do not scale: use only figured dimensions unless for planning purposes. Dimensions are displayed in millimetres unless stated otherwise. All dimensions and setting out are to be checked on site prior to starting work, report any discrepancies immediately. This drawing is not to be used for either the valuation or purchase of a property or building site.

Copyright of this drawing belongs solely to TEA Architects Ltd. This drawing must only be used for the purpose for which it is supplied and its contents must not be reproduced for any purpose without written permission.

Project Name: Land South Of Seagry House

Drawing Title: Block A - Parking & Stable Elevations

Project Number: 2386

Drawing No: 042

Revision: A

Date: 28/07/2025

Status: Planning

Scale @ A3 1:100