



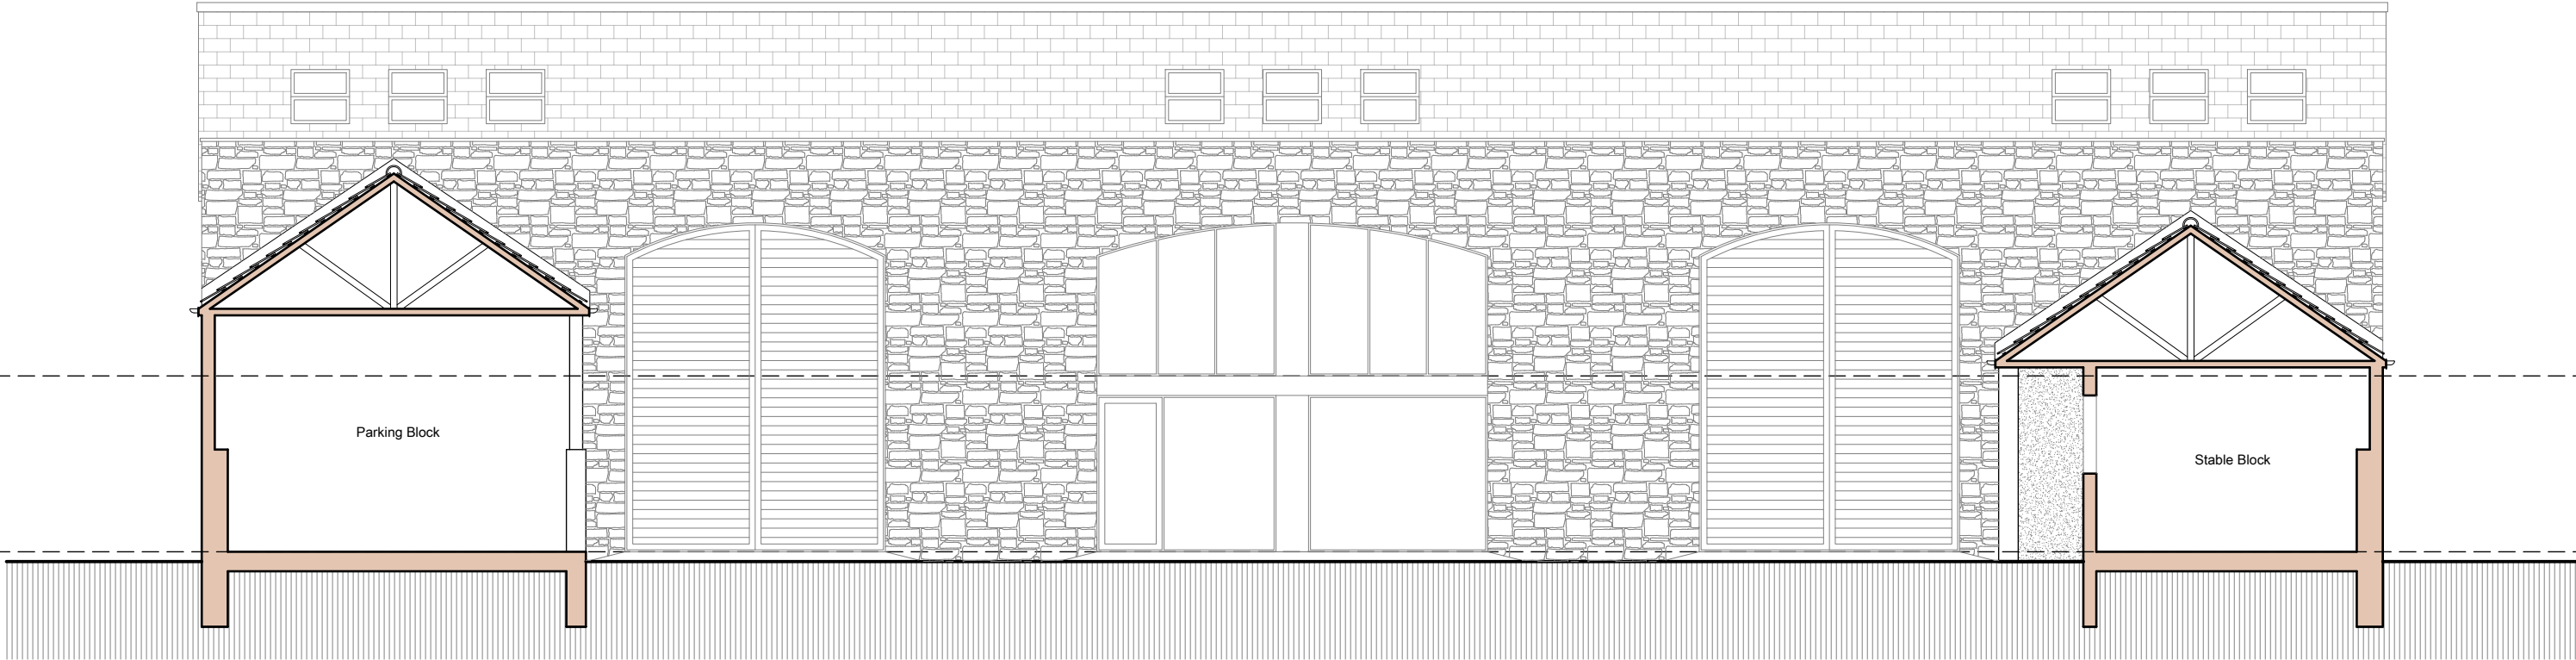

North Sectional Elevation (CC) - Block A
Proposed

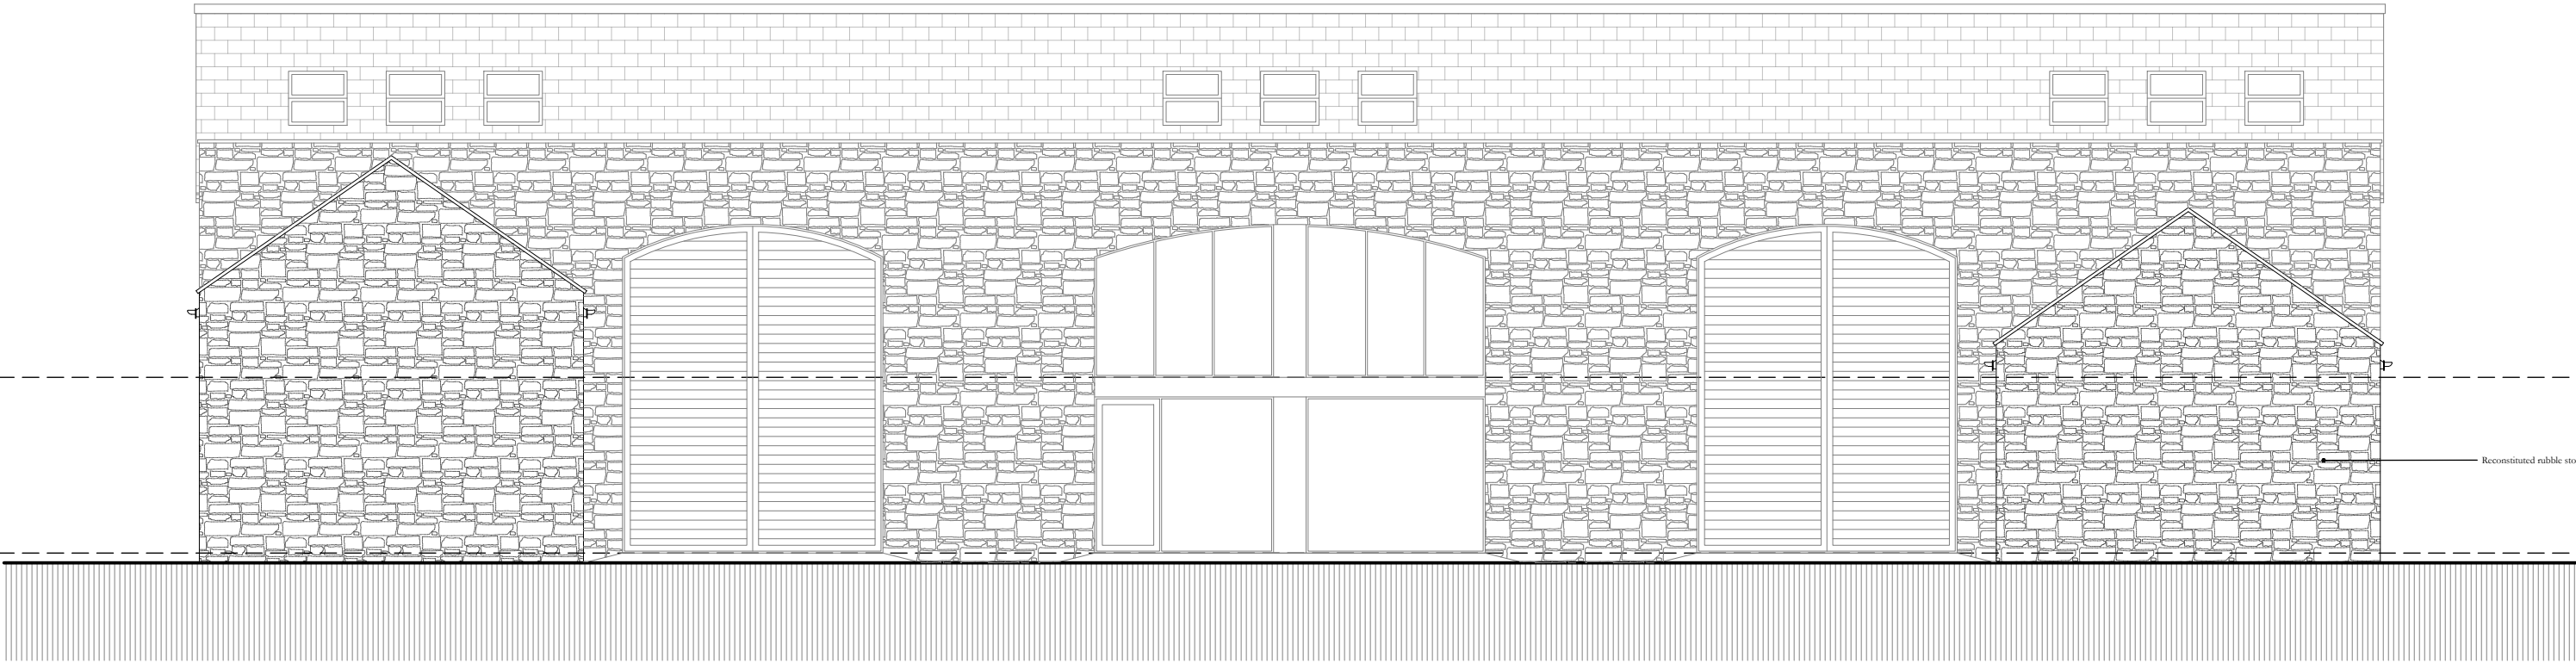

North Elevation - Block A
Proposed