




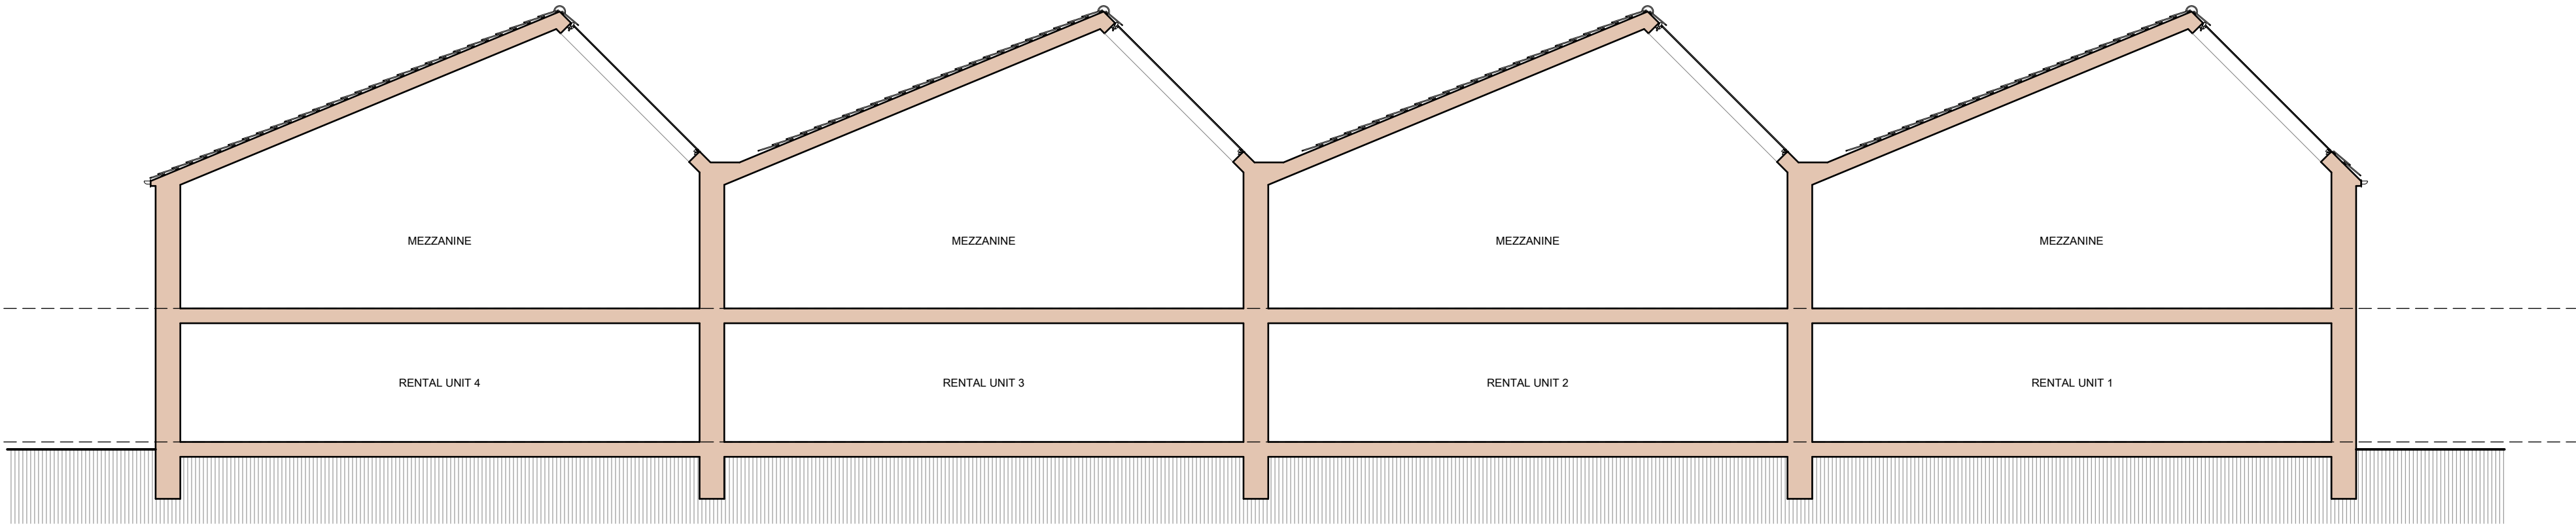

Section DD - Block B
Proposed

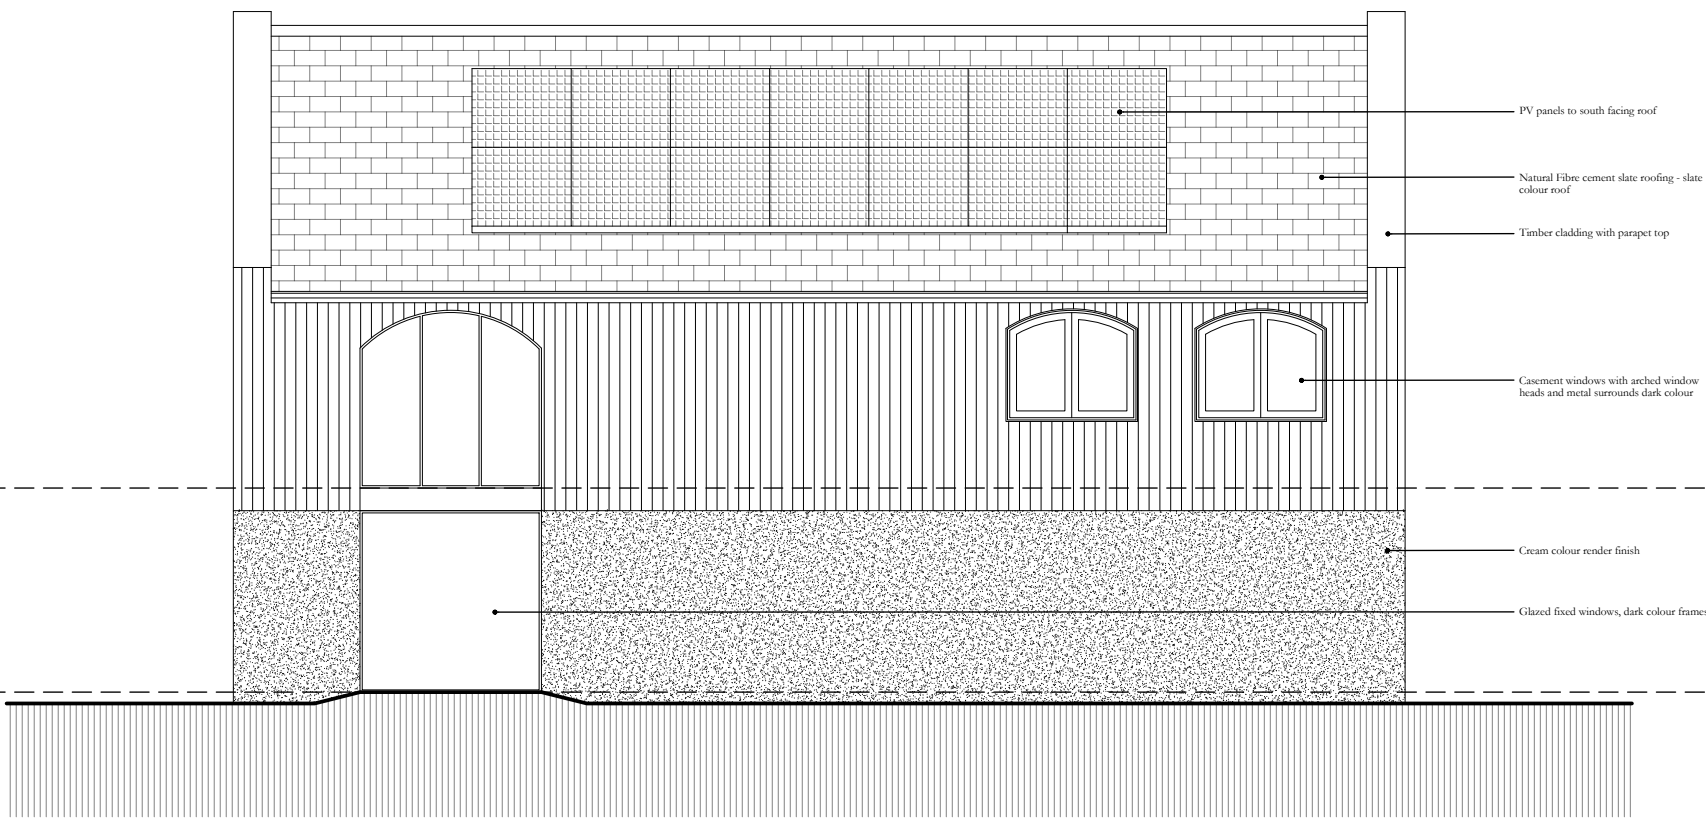

South Elevation - Block B
Proposed

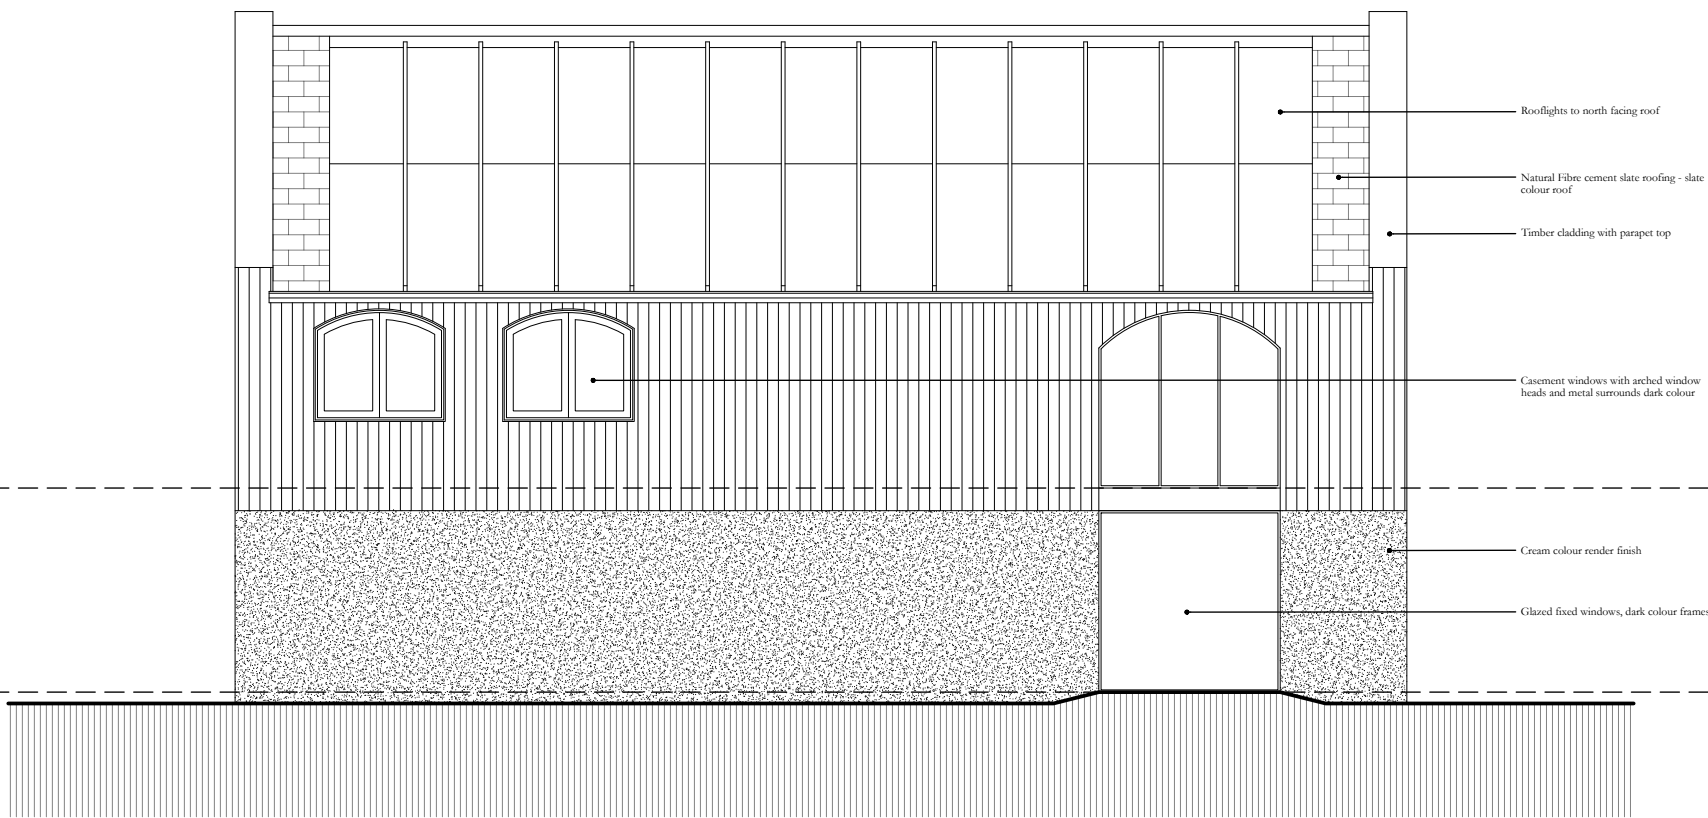

North Elevation - Block B
Proposed