



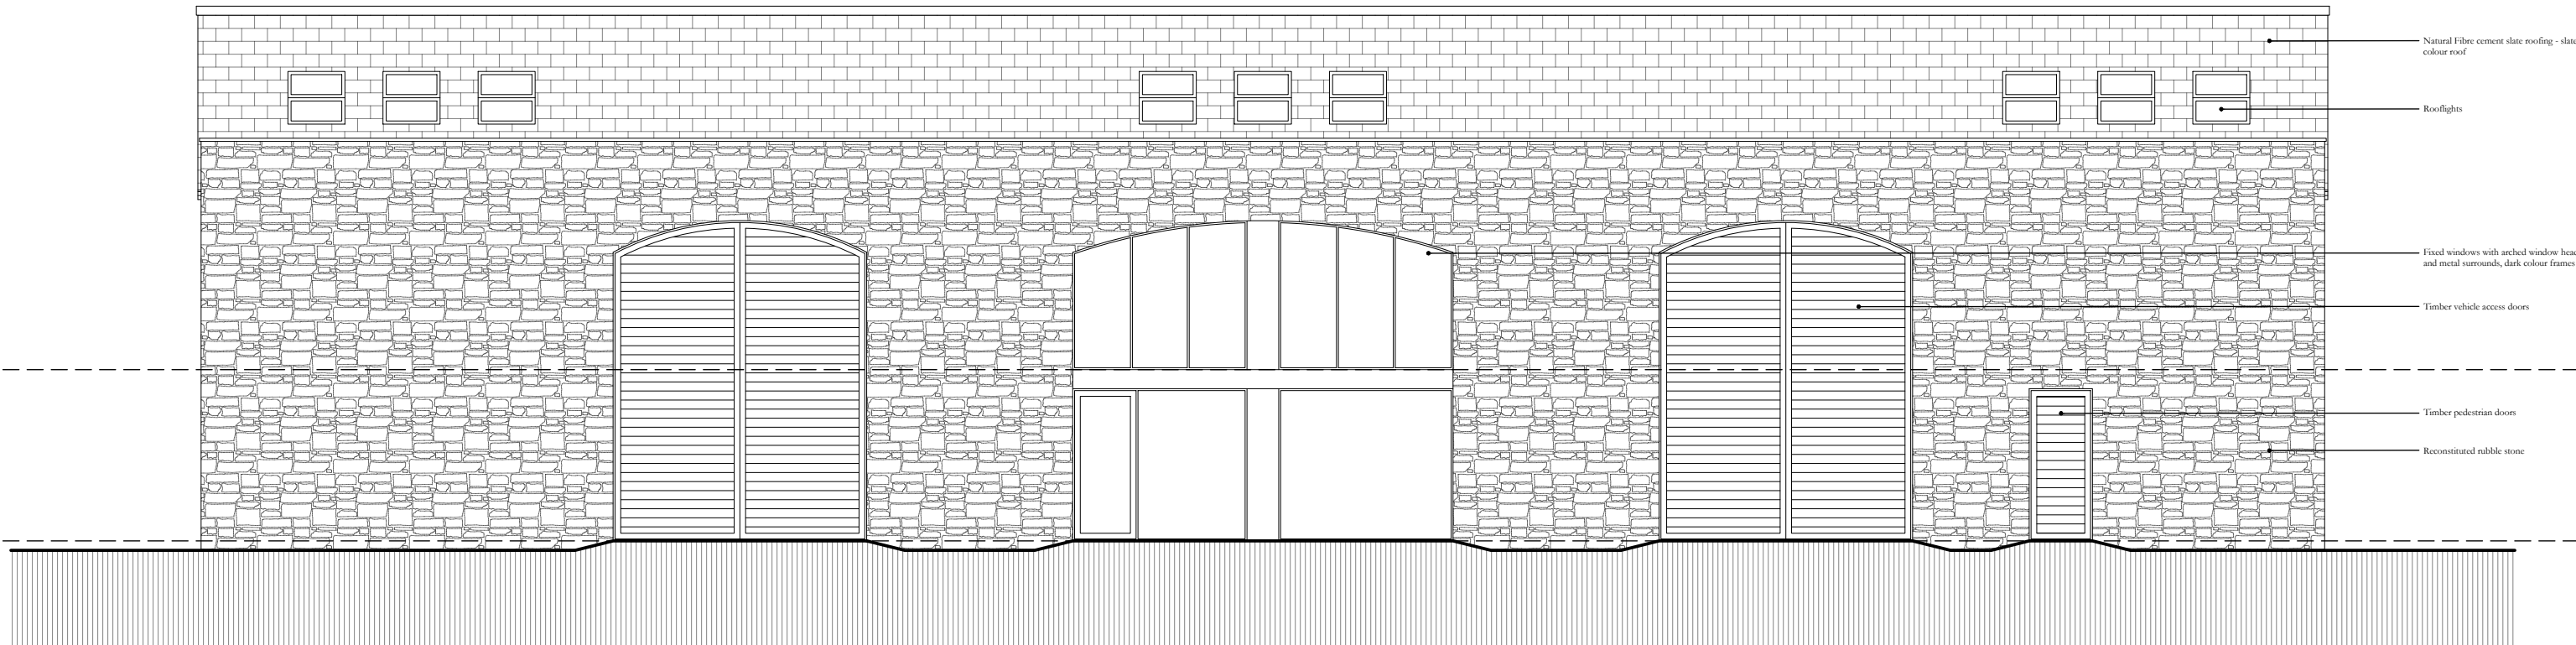

North Elevation - Block A
Proposed

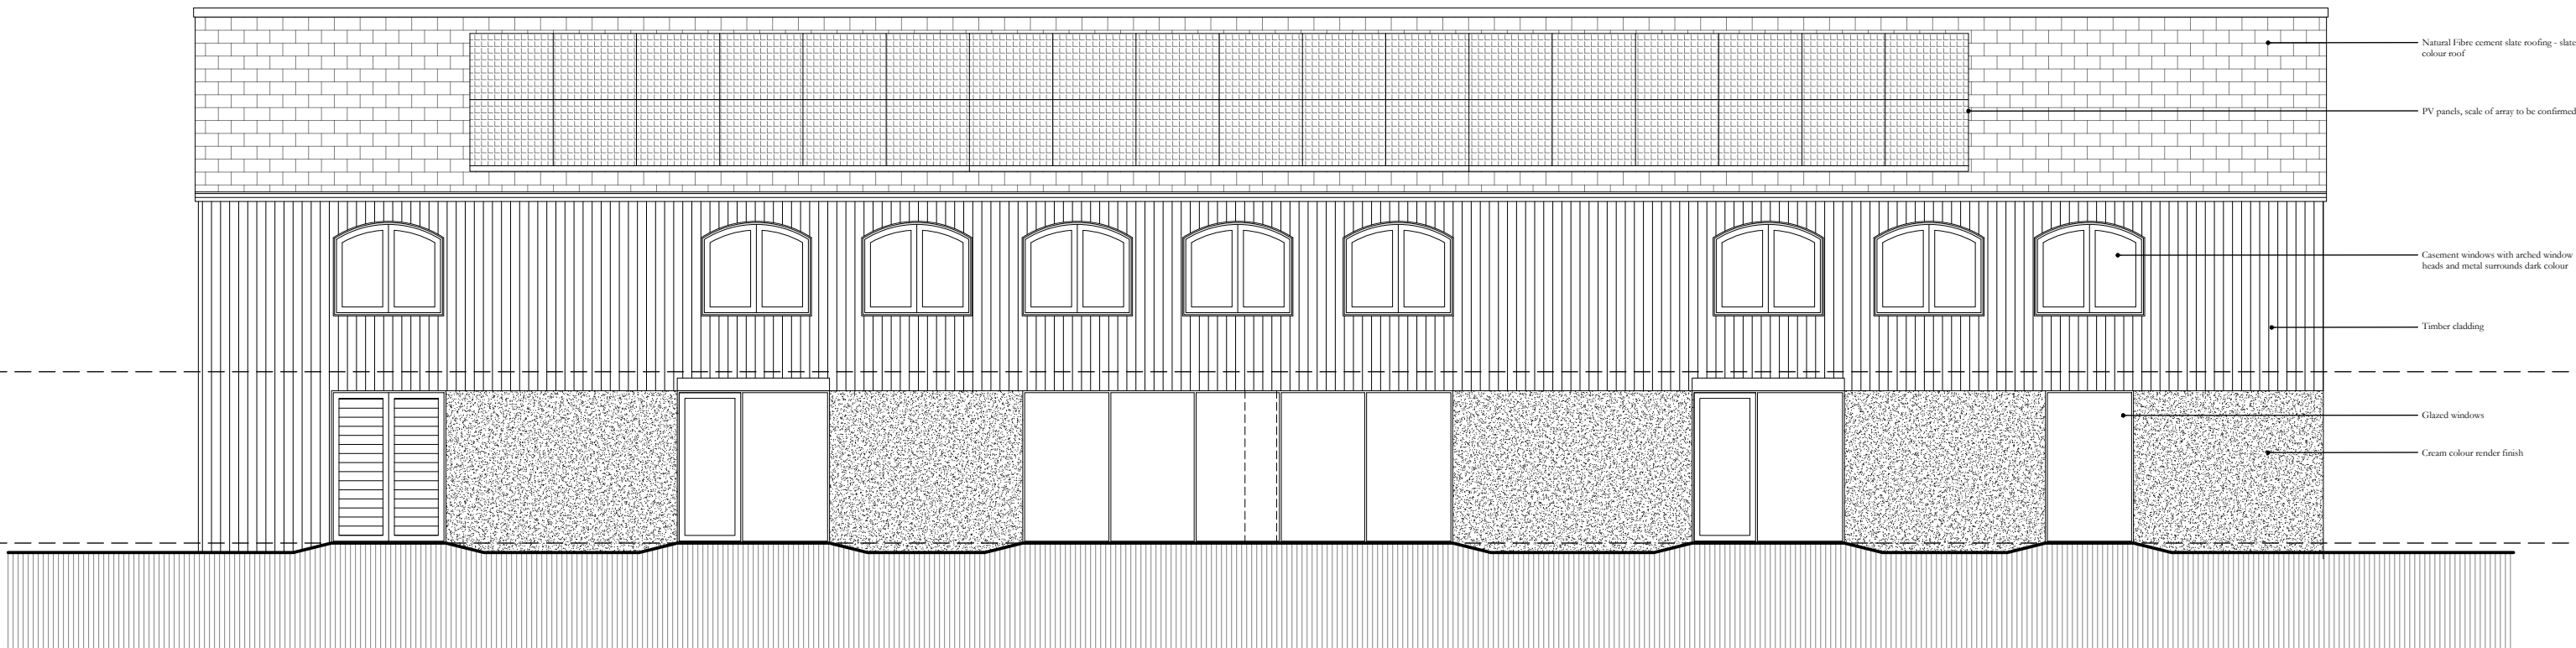

South Elevation - Block A
Proposed