


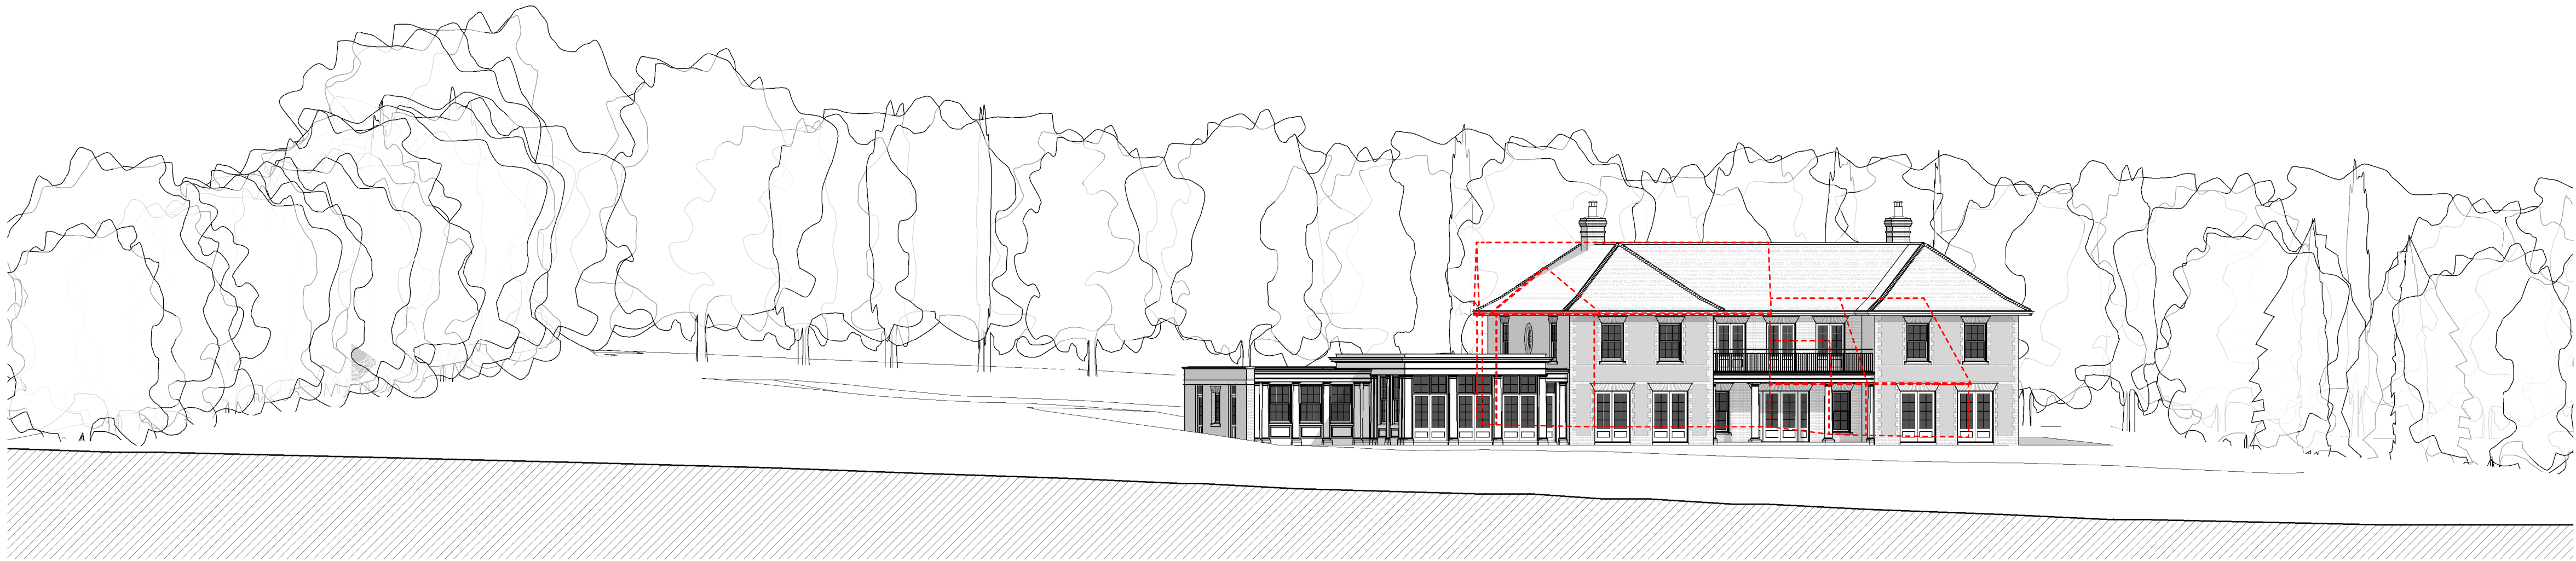

Section 1
1 : 200



Section 2
1 : 200

revisions initial date

Contractors, Sub Contractors and Suppliers are to check all relevant dimensions and levels of site and buildings before commencing any shop drawings or building work.


This drawing is copyright and may not be reproduced in any part of form without the written consent of Fowler Architecture and Planning

project
HIGHLANDS FARM
Collingbourne Ducis

drawing
Site Sections

scale drawn by date
1 : 200@ A1 DC April 2025

240203- 104
drawing no rev

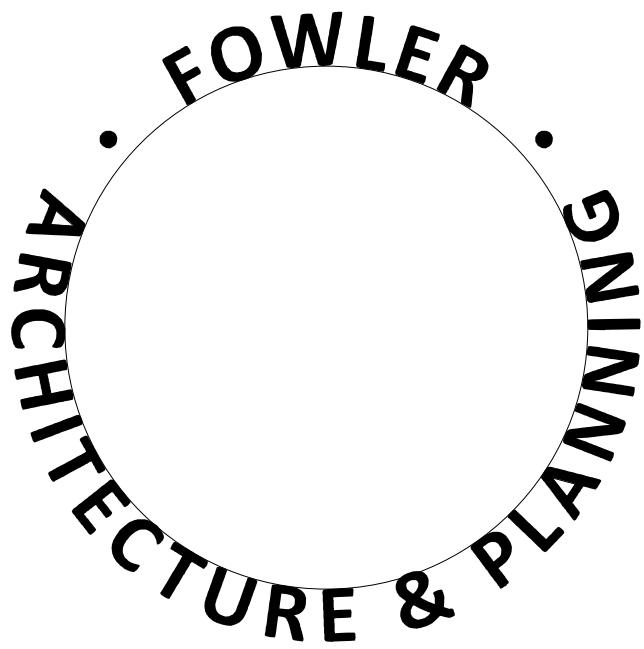

39 High Street
Pewsey
Wiltshire
SN9 5AF
tel (01672) 569444
fax (01672) 569488
enquiries@faap.co.uk