


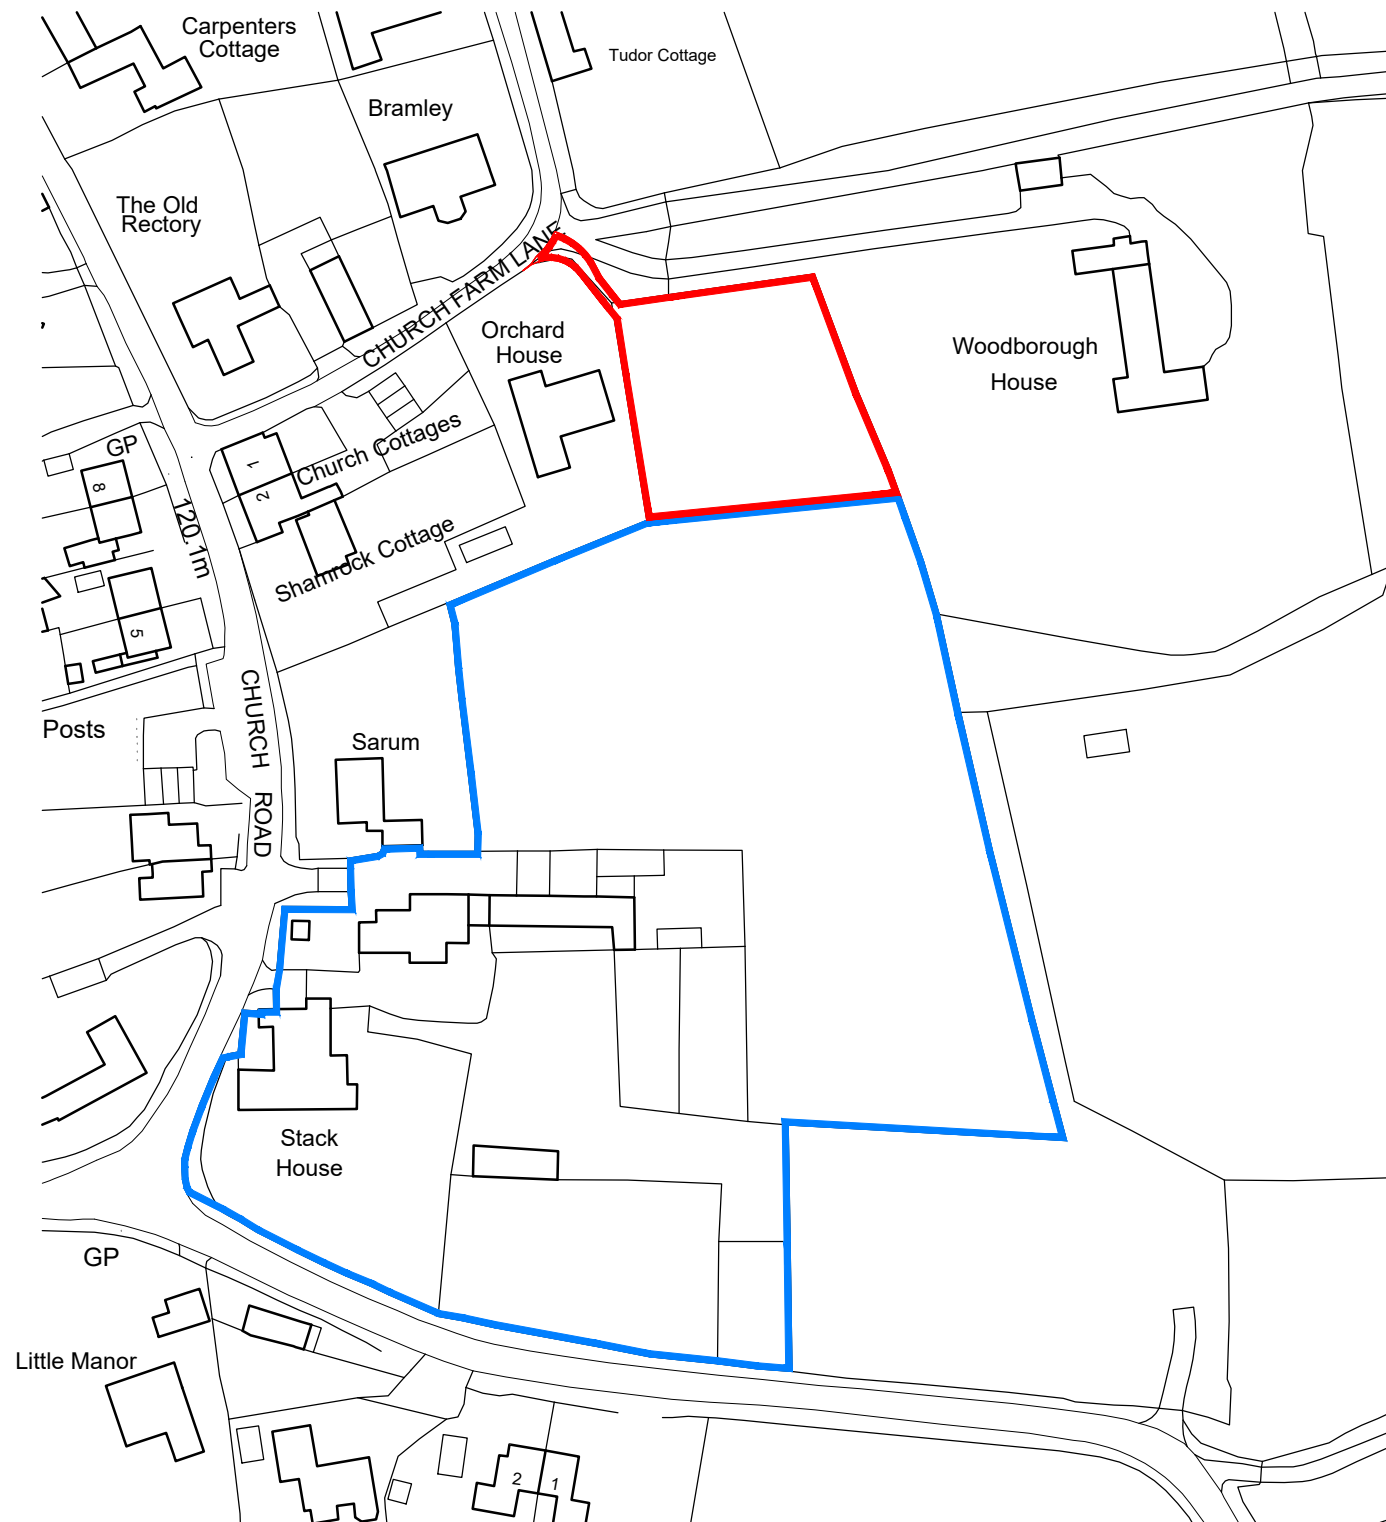

Ordnance Survey, (c) Crown Copyright 2024. All rights reserved. Licence number 100022432


LOCATION PLAN

1:1250



revisions	initial	date
Contractors, Sub Contractors and Suppliers are to check all relevant dimensions and levels of site and buildings before commencing any shop drawings or building work.		
This drawing is copyright and may not be reproduced in any part of form without the written consent of Fowler Architecture and Planning		
project		
LAND at WOODBOROUGH		
Woodborough		
drawing		
Location Plan		
scale		
1:1250 @A3		
drawn by		
DC		
date		
March '24		
241024-01		
drawing no		
rev		

Location Plan

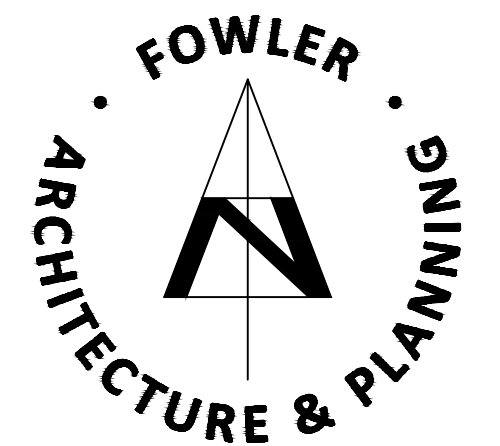

39 High Street
Pewsey
Wiltshire
SN9 5AF
tel (01672) 569444
enquiries@faap.co.uk