






N O R T H E L E V A T I O N

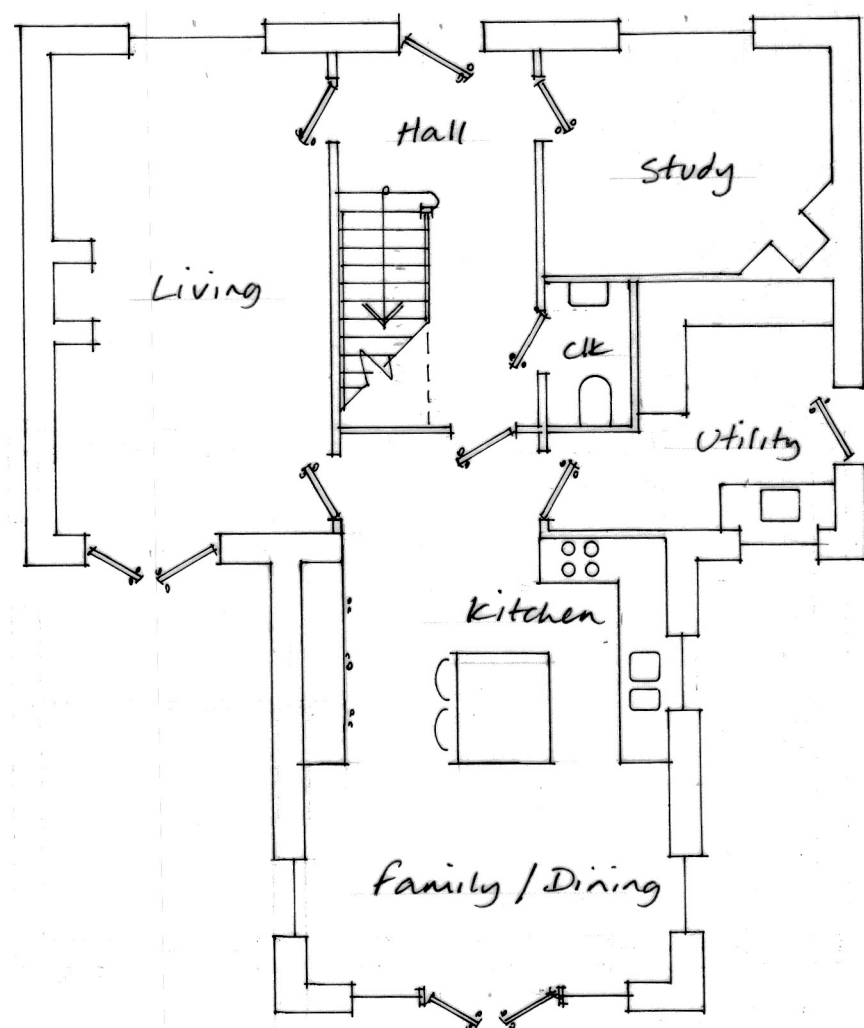

G R O U N D F L O O R

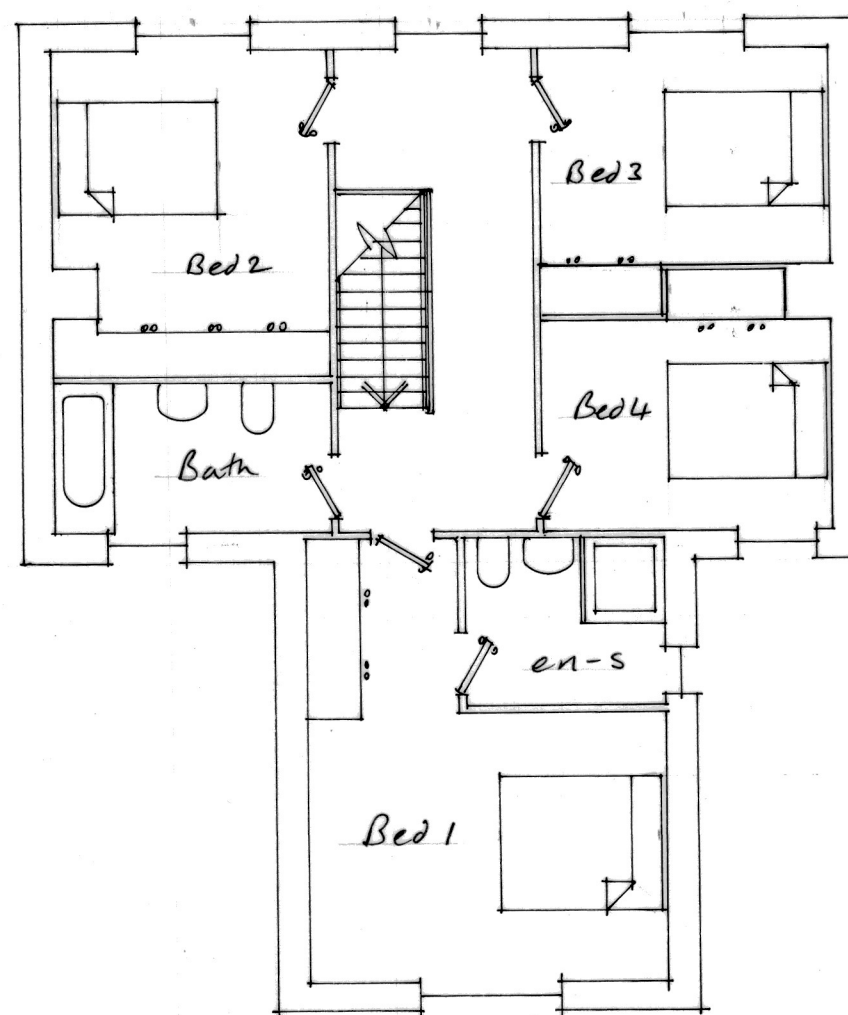

F I R S T F L O O R P L A N

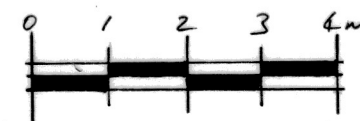

revisions int date

Contractors, Sub Contractors and Suppliers are to check all relevant dimensions and levels of site and buildings before commencing any shop drawings or building work.

This drawing is copyright and may not be reproduced in any part or form without the written consent of Fowler Architecture & Planning.

project

LAND AT  
WOODBOROUGH

drawing

DESIGN SCHEME  
PLOT ②

scale 1:100 @ A3 date JAN '25

drawing no 241024 ~ 21 rev

FOWLER  
ARCHITECTURE & PLANNING

39 High Street  
Pewsey  
Wiltshire  
SN9 5AF

01672 569444  
enquiries@faap.co.uk