





SCALE 1:100



GROUND
1 : 100

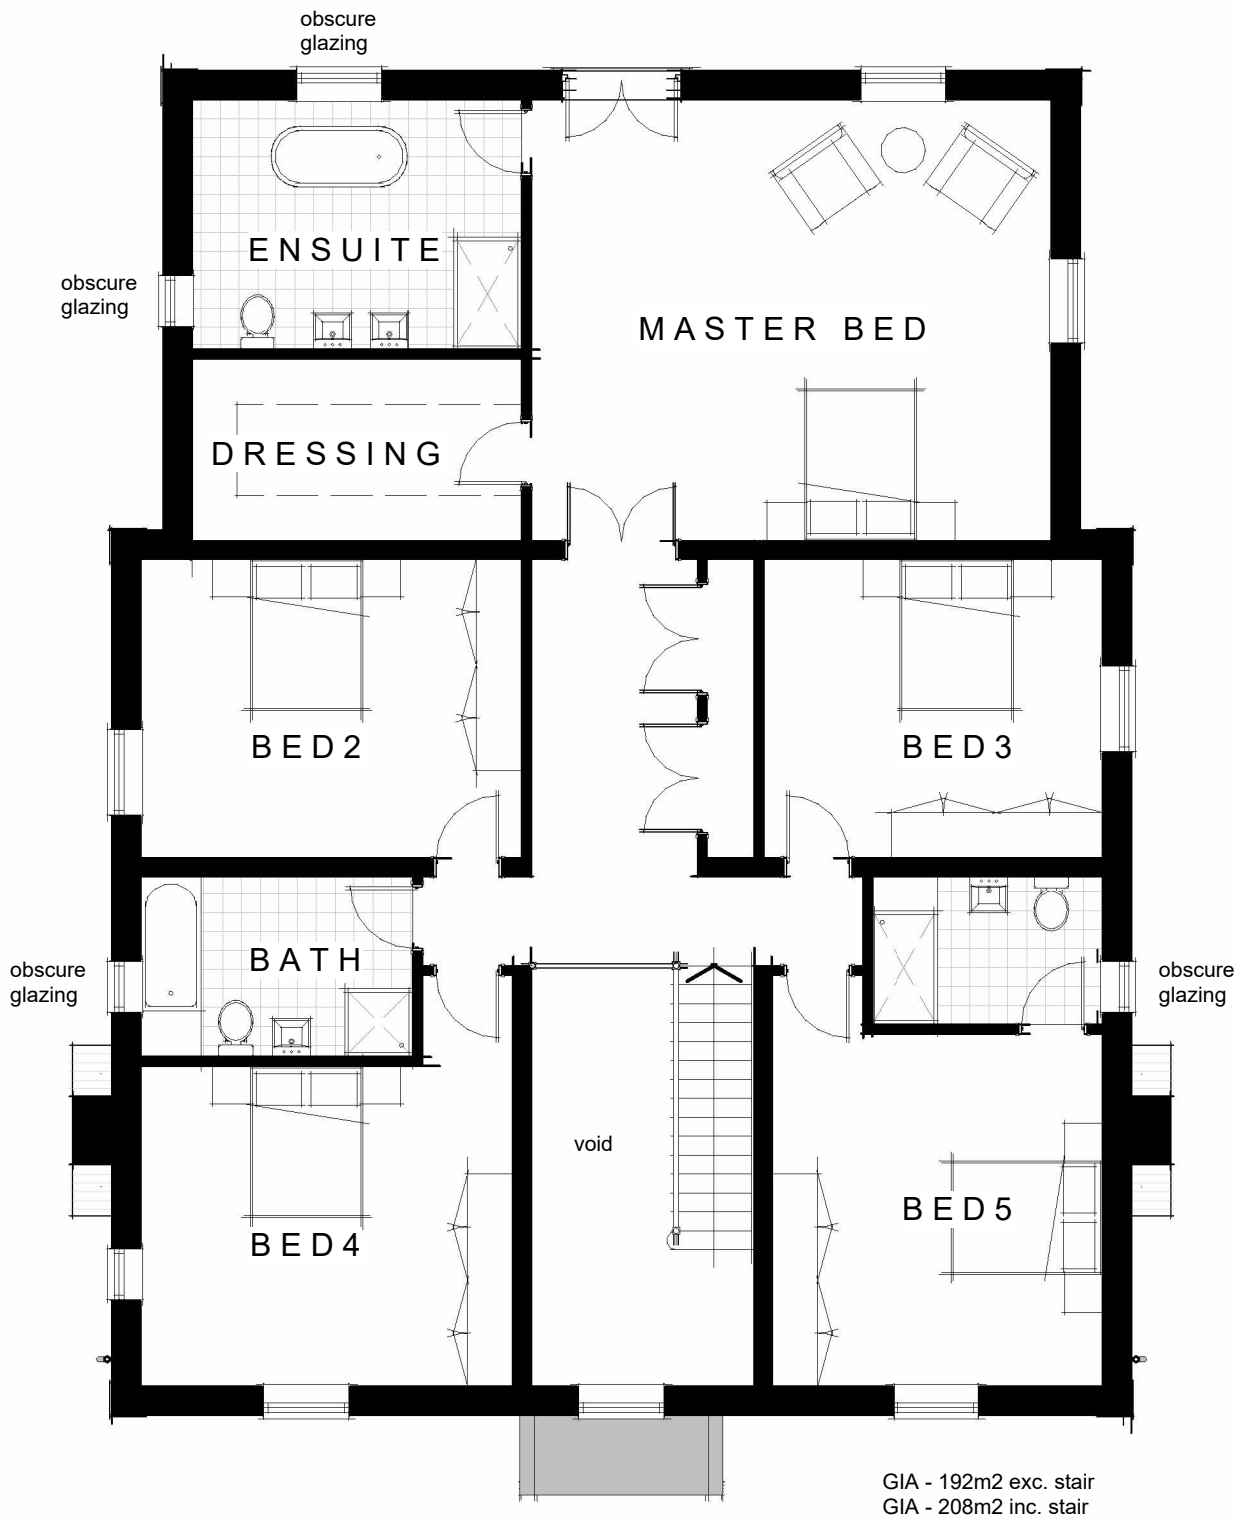

FIRST
1 : 100

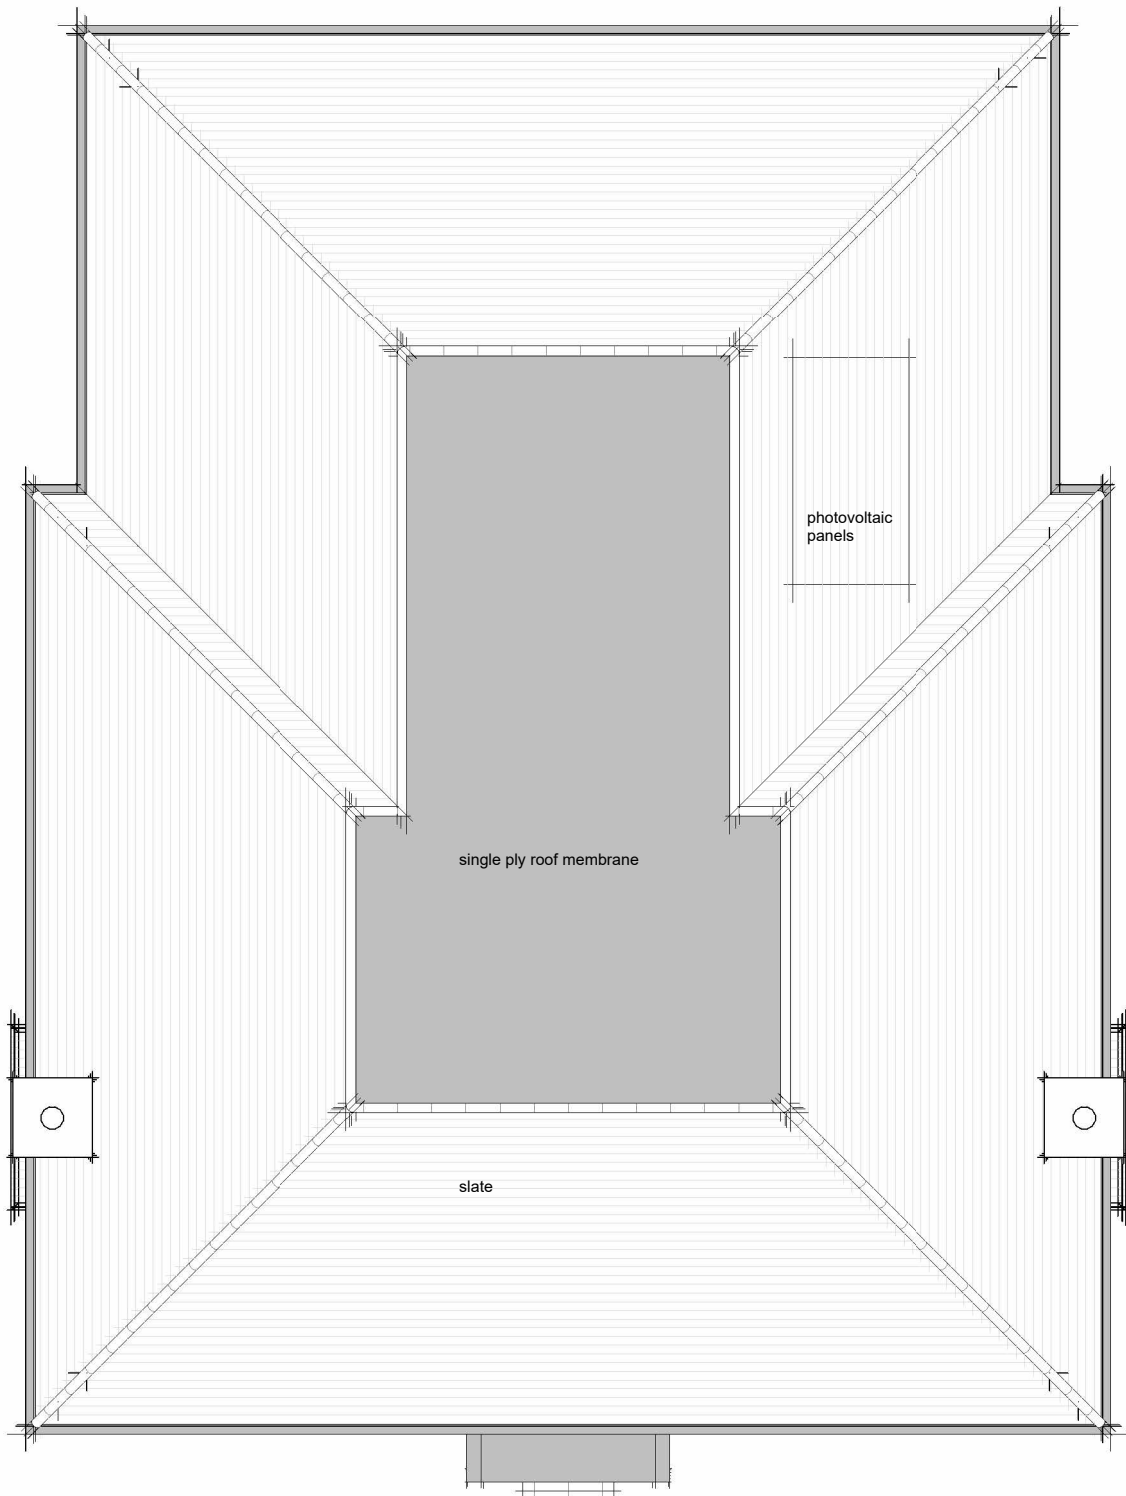

ROOF
1 : 100

A	First Issue	-	-	16.09.24
Rev	Description			Date

Client
Dr & Dr Walker

Project
The Old Vicarage, Homington Road,
Coombe Bissett, Salisbury, SP5 4LR

Drawing
Proposed plans

WHITEROK
architecture

07787304795 info@whiterok.co.uk www.whiterok.co.uk

Scale @ A1 1 : 100	Date AUG'25
-----------------------	----------------

Project No 672	Drawing No P10	Rev L
-------------------	-------------------	----------