


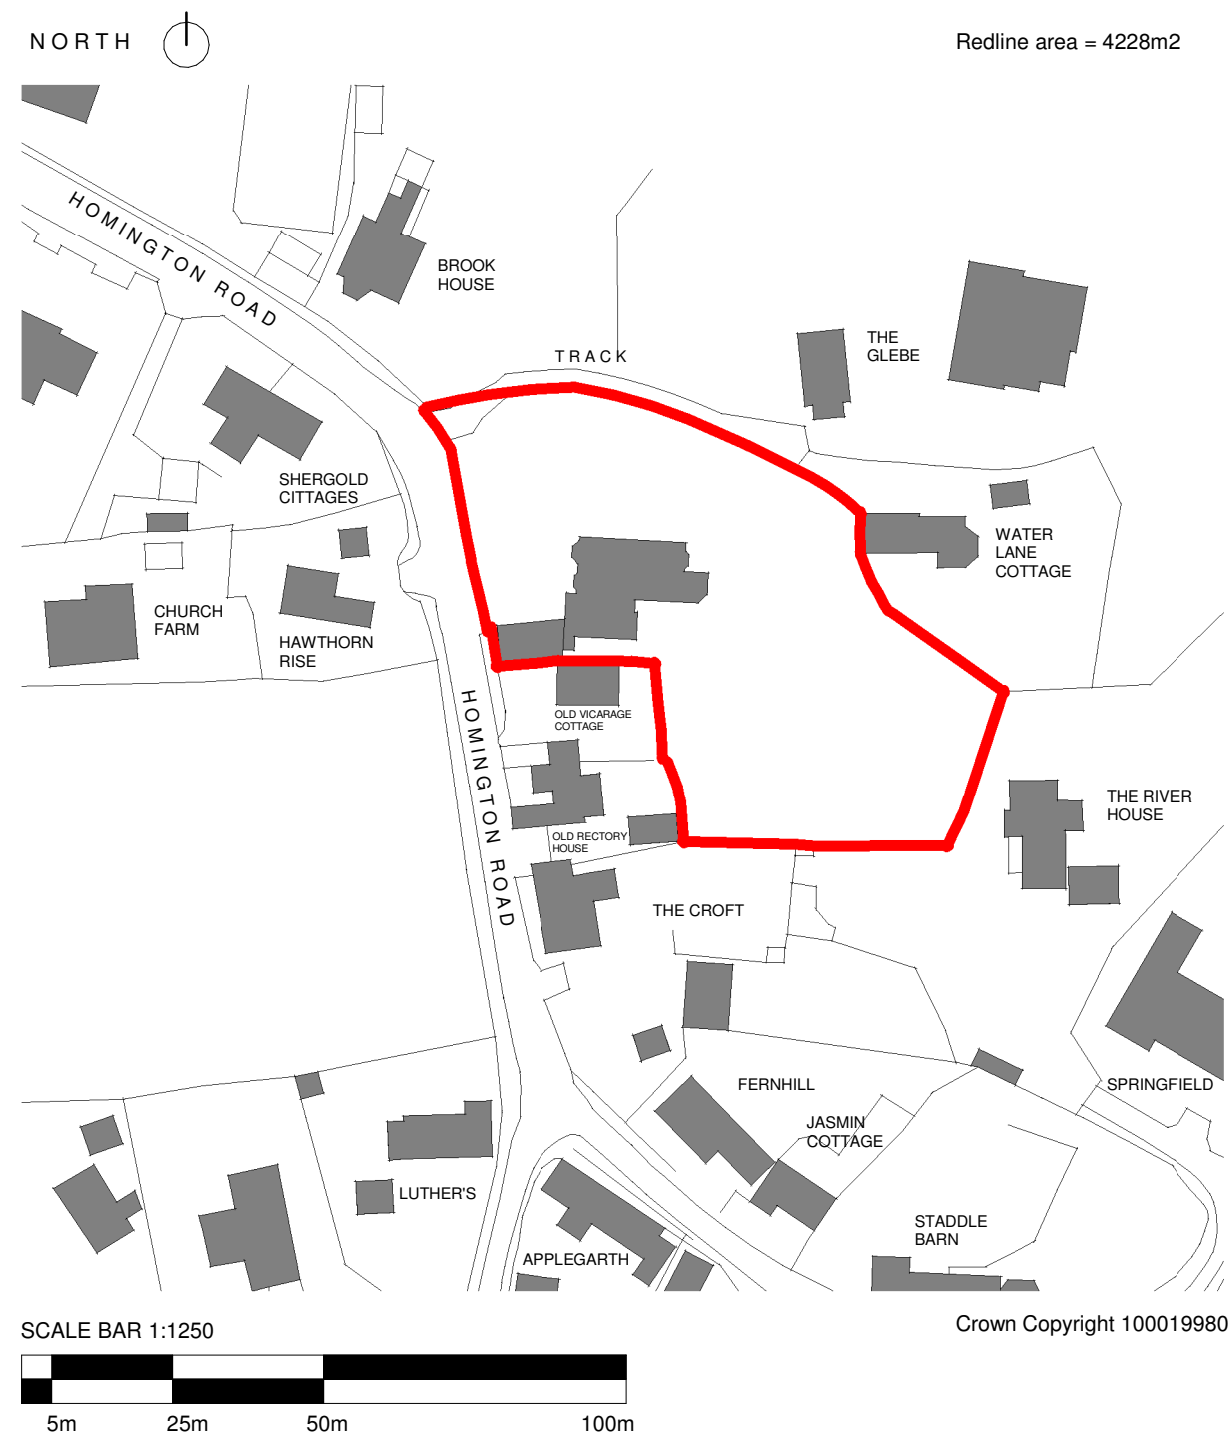

A	First Issue	20.04.24
Rev	Description	Date

Client
Dr & Dr Walker

Project
The Old Vicarage, Homington Road,
Coombe Bissett, Salisbury, SP5 4LR

Drawing
Location plan

WHITEROK
architecture

07787304795 info@whiterok.co.uk www.whiterok.co.uk

Scale @ A2 1 : 1250	Date April '23
------------------------	-------------------

Project No 672	Drawing No P01	Rev A
-------------------	-------------------	----------