

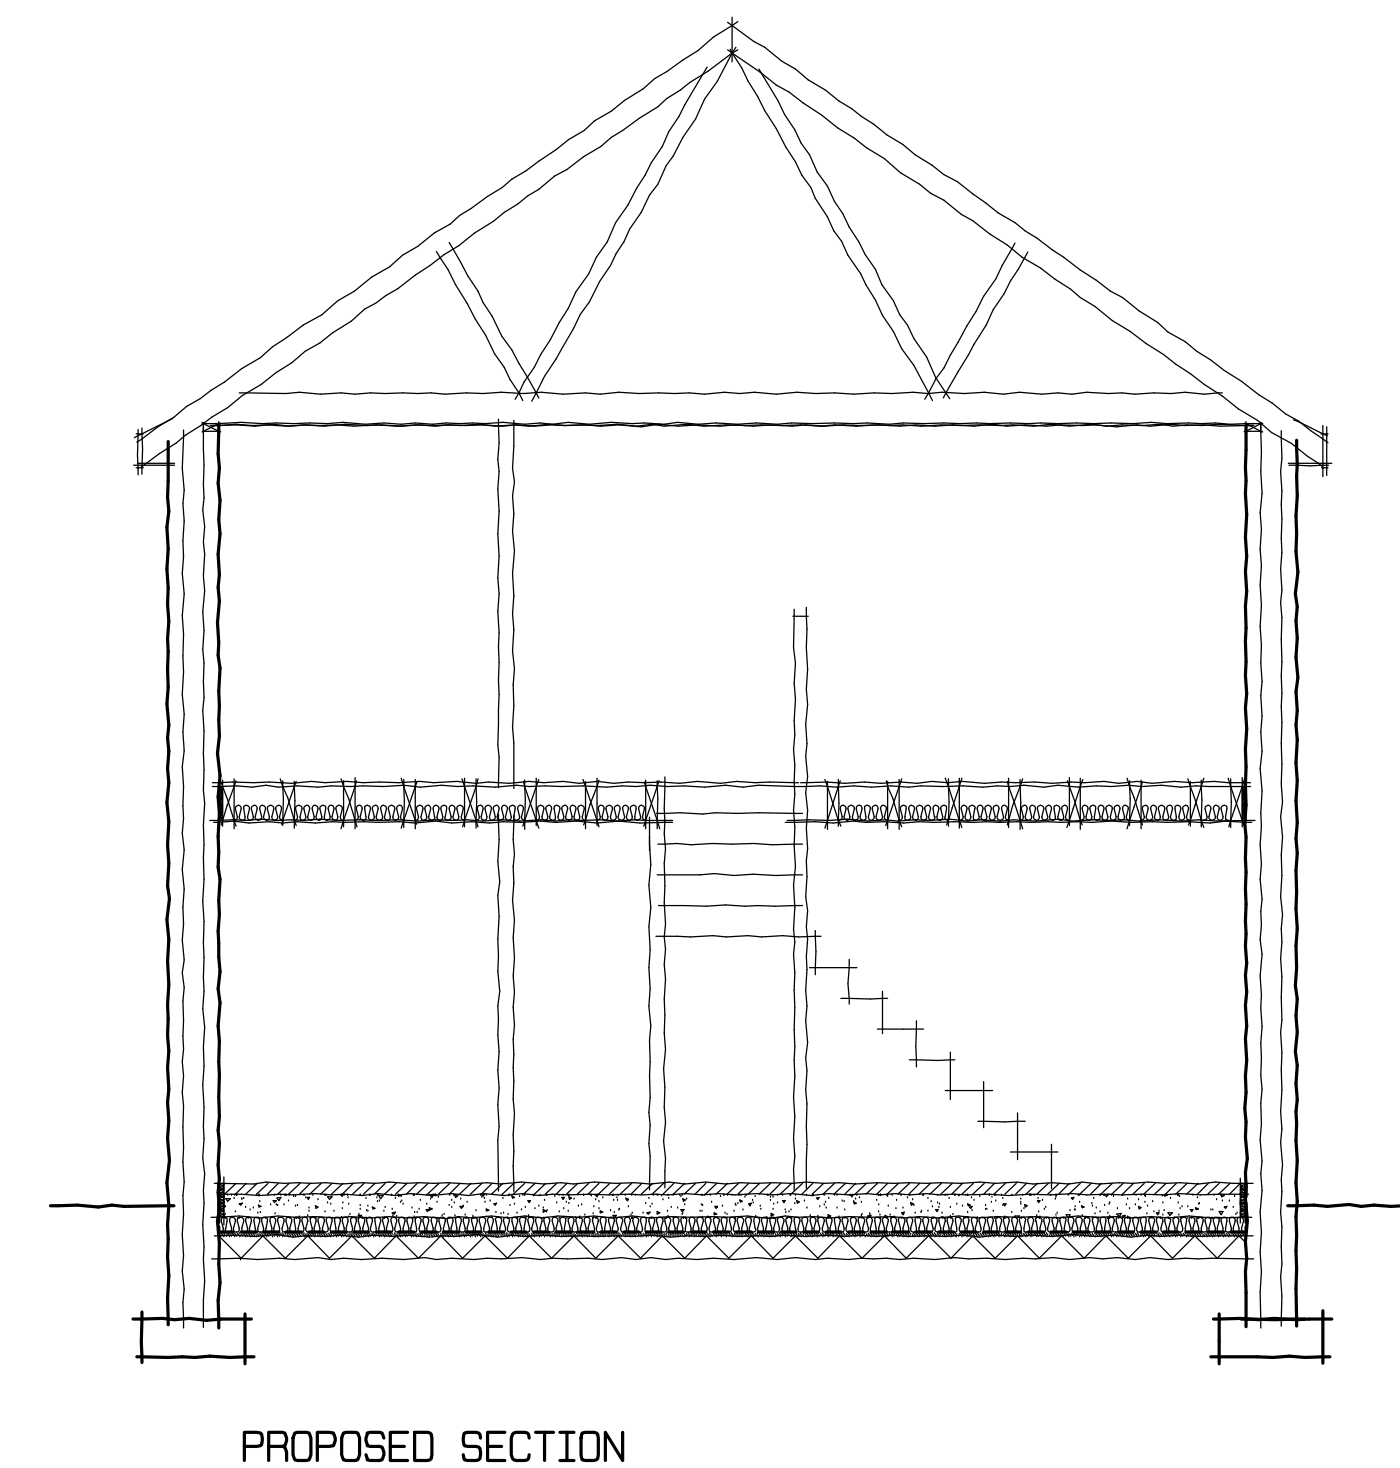
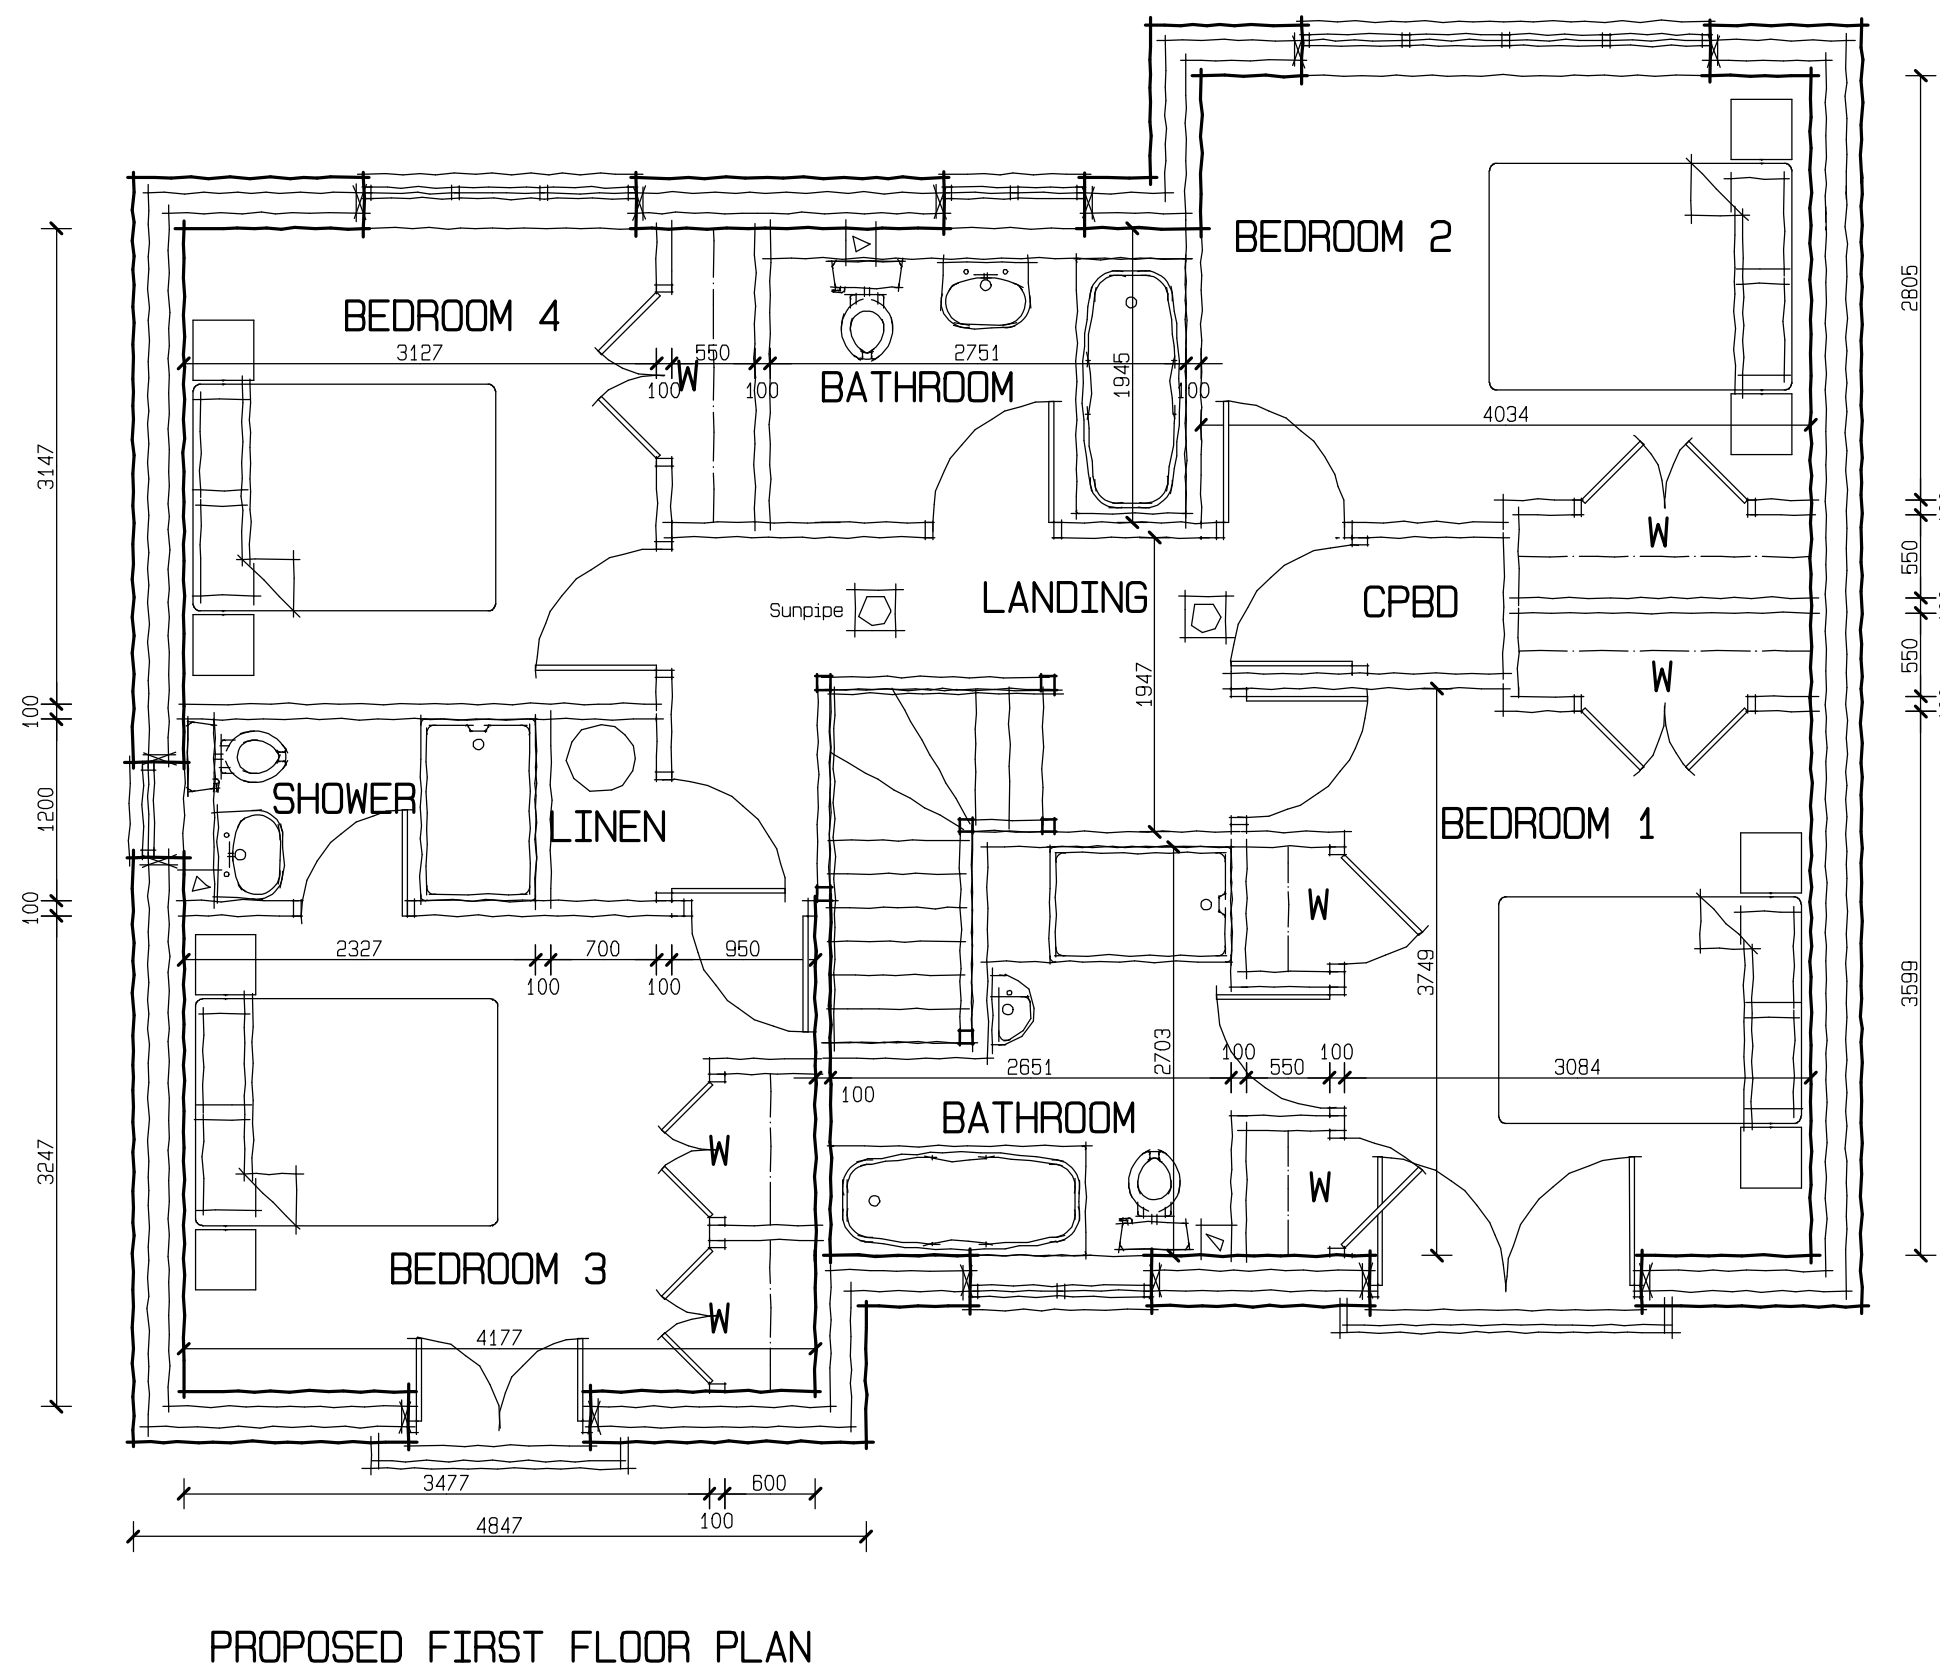
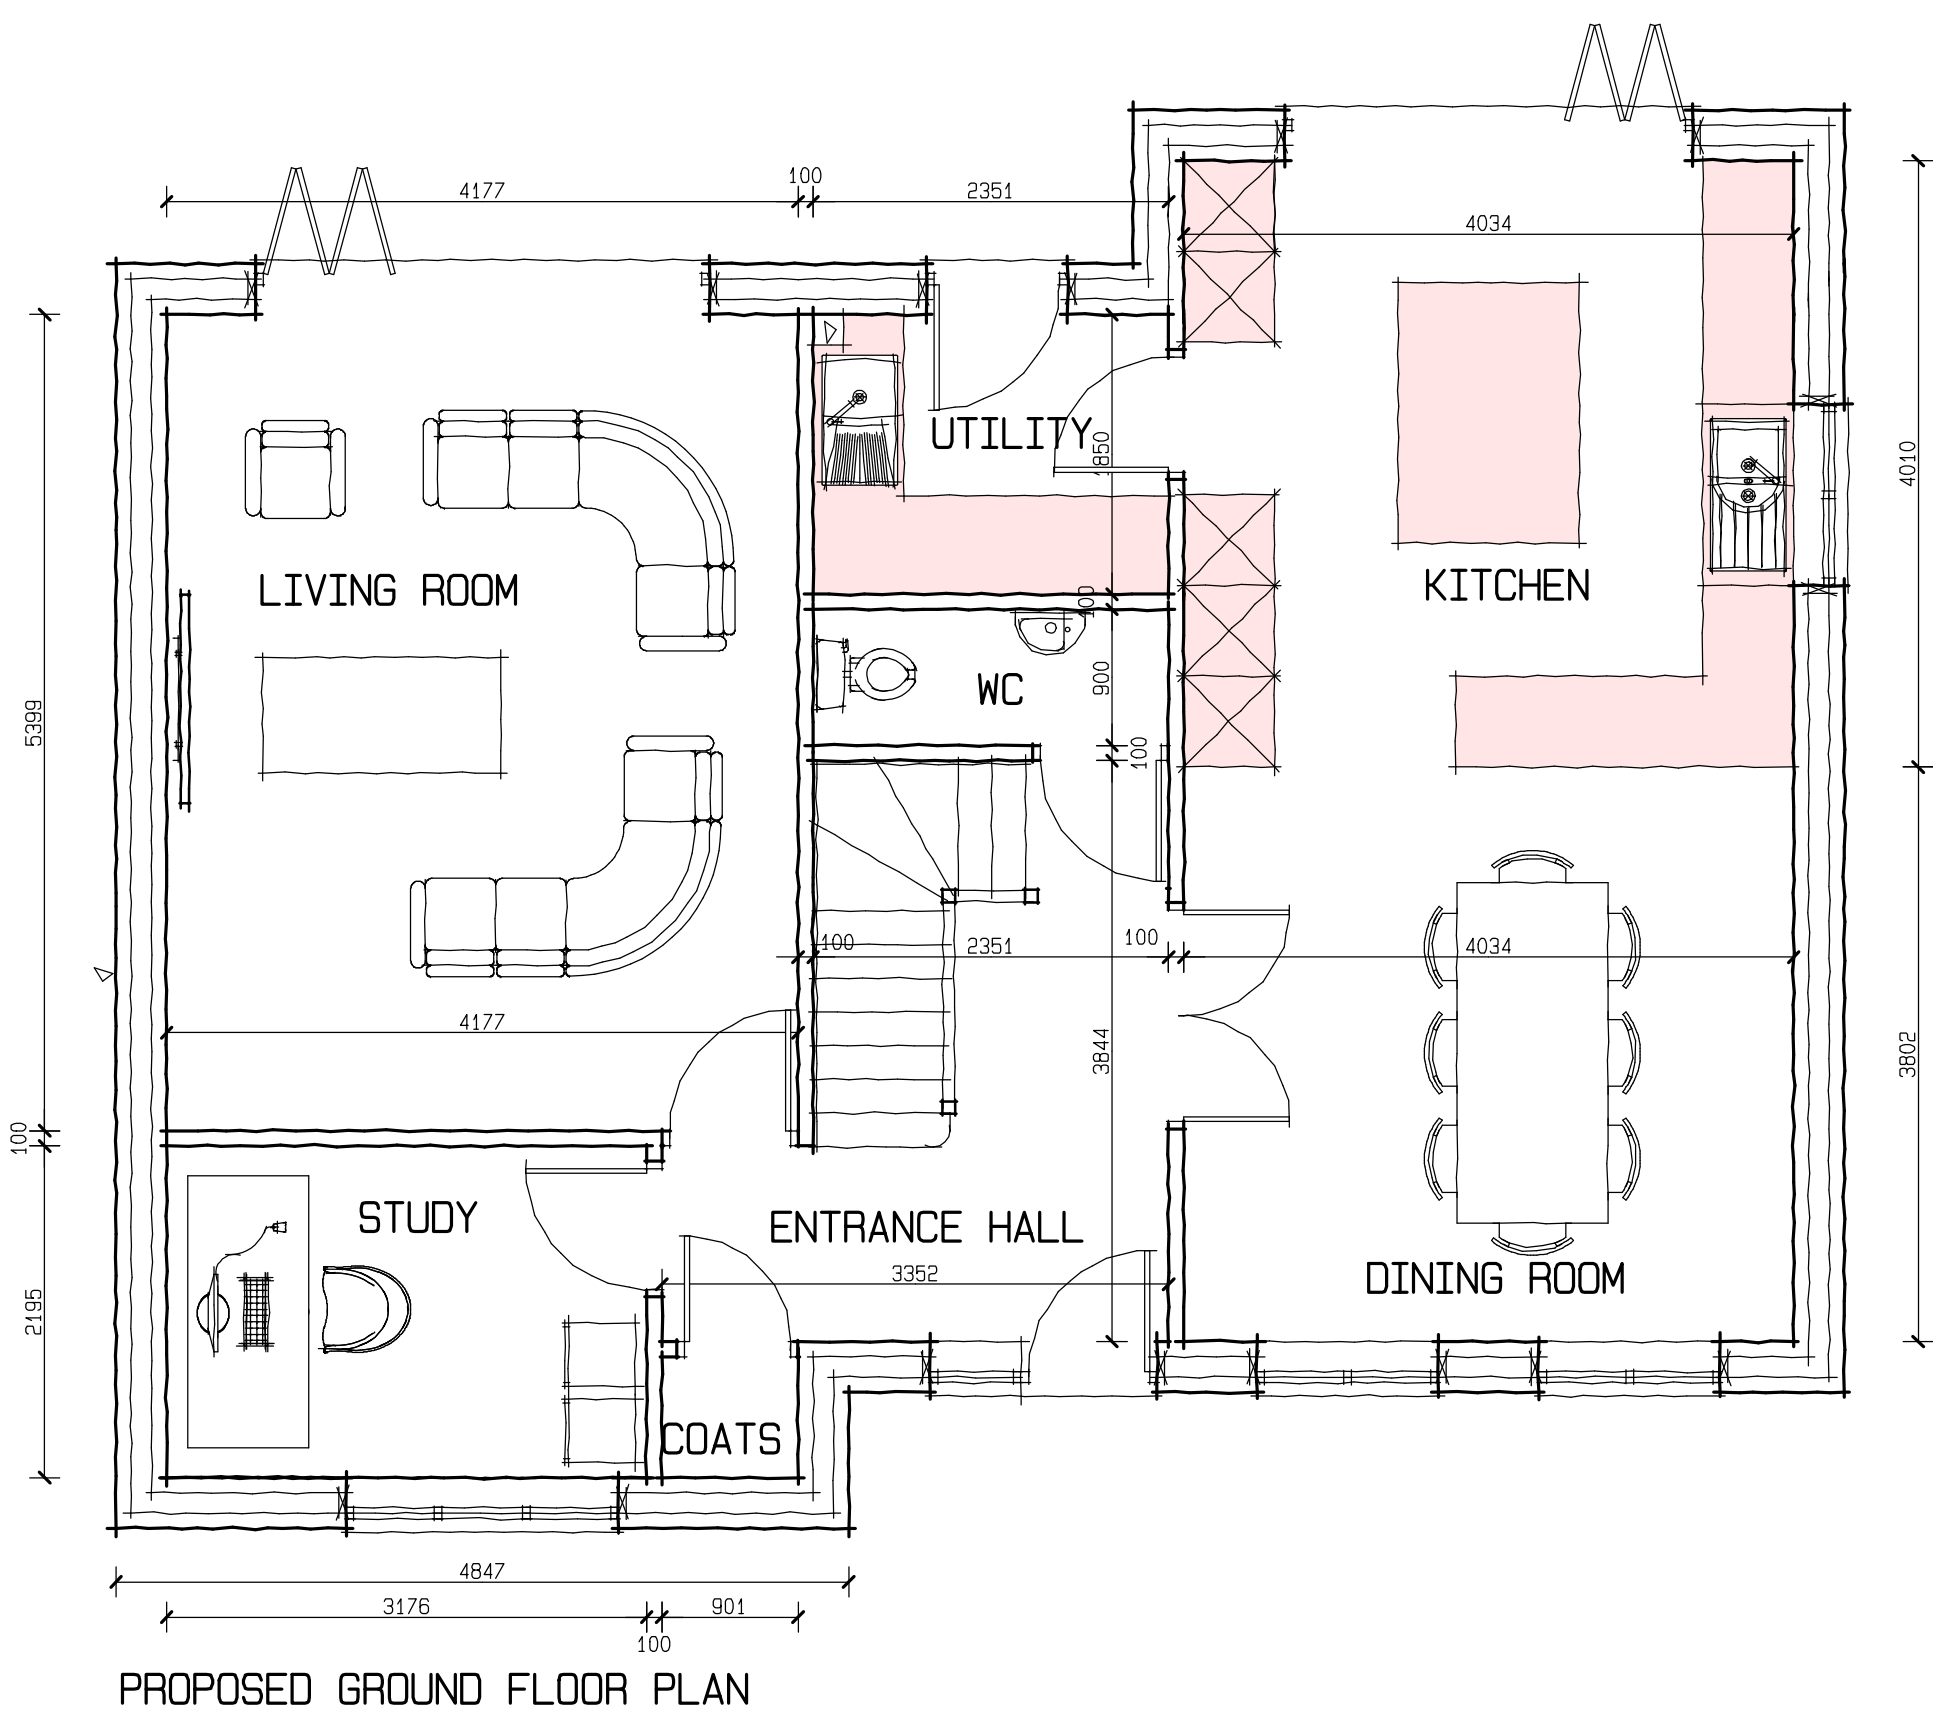


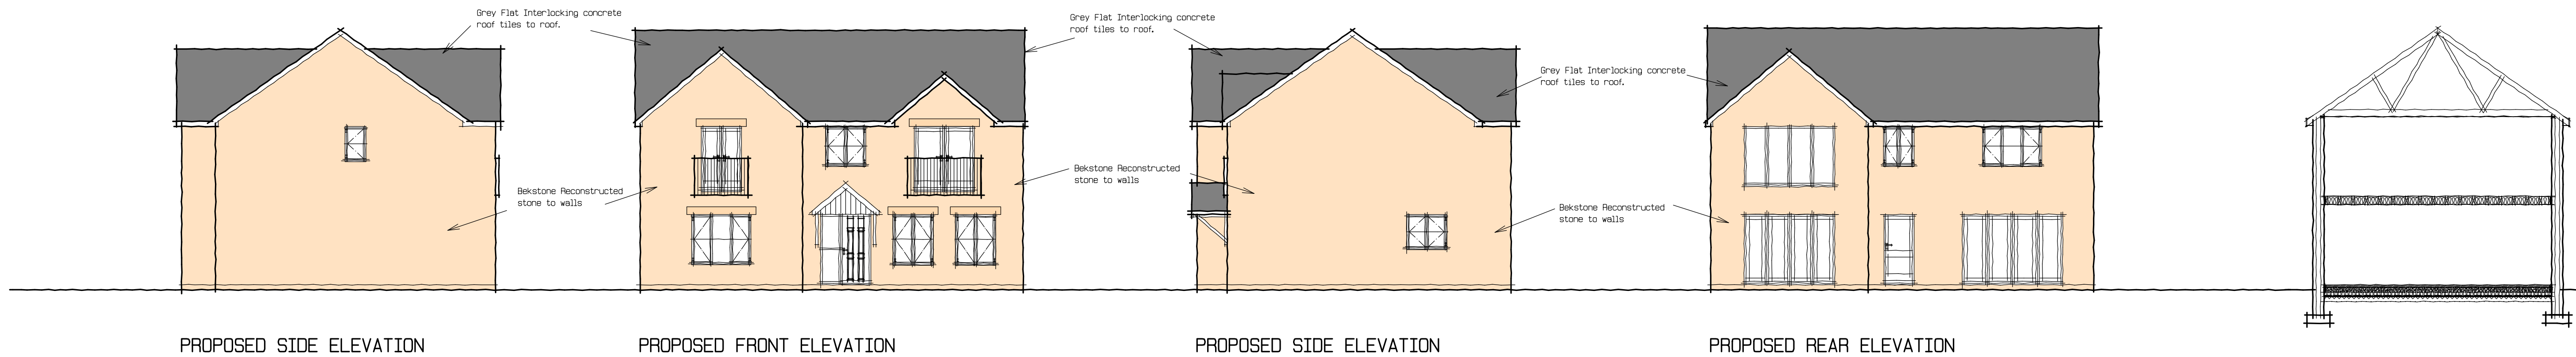

NOTE:
THIS DRAWING HAS BEEN PREPARED
TO OBTAIN PLANNING CONSENT ONLY.
IT IS NOT TO BE USED FOR
CONSTRUCTION PURPOSES.

ALL DIMENSIONS APPROXIMATE.
THESE PLANS CAN BE SCALED FOR
PLANNING PURPOSES ONLY.

CIL FLOOR AREAS CALC	
PROPOSED GROUND FLOOR PLAN	-80.9 SQM
PROPOSED FIRST FLOOR PLAN	- 80.9 SQM
PROPOSED TOTAL FLOOR AREA	-161.8 SQM
X 10.764 = 1741.6 SQFT	

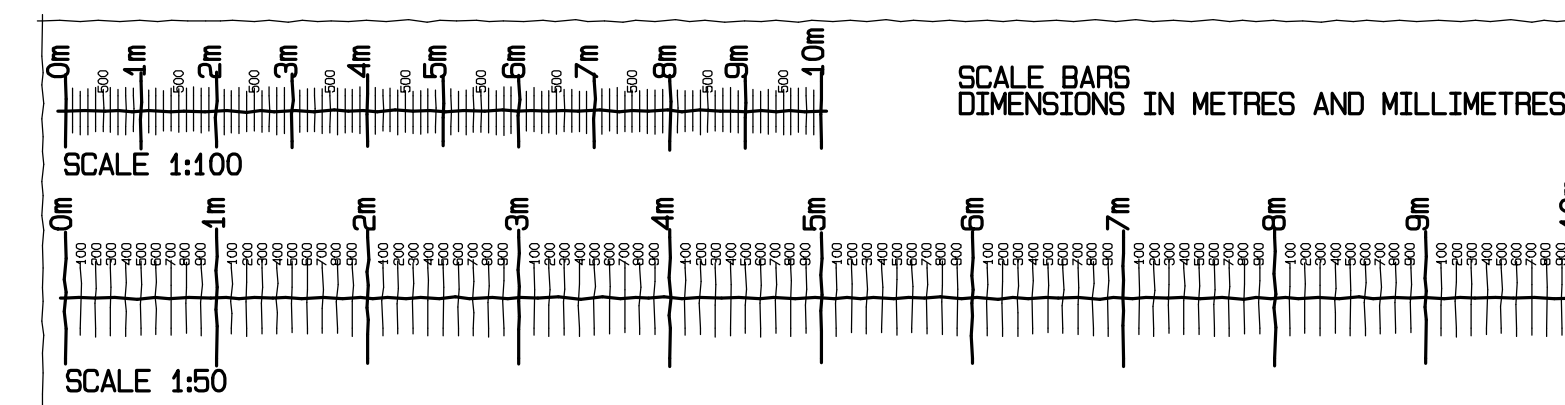

Revision A 15-8-2025 Reduced in size and height to Planning officers requirements	
NEIL ARMSTRONG ARCHITECTURAL SERVICES	
31 Church Ground, South Marston, Swindon, Wilts. SN3 4PL. Tel: 01753 632158 Mobile: 07971 881162	
client	MR J STUBBS 4A LYDIARD GREEN LYDIARD MILLICENT SWINDON WILTS SN5 3OP
project	LAND AT 2 LYDIARD GREEN LYDIARD MILLICENT SWINDON WILTS SN5 3OP
title	PROPOSED 4 BED DETACHED HOUSE TO PLOT 3
scale	1:100 1:50
date	15-8-2025
drawn	NBA
paper	A1
revision	A
no.	Y24-119-5
Work to figured dimensions only. Any queries should be referred to the address shown above. This drawing is the Copyright of Neil Armstrong Architectural Services and shall not be altered, copied or reproduced in any way without prior written consent.	