

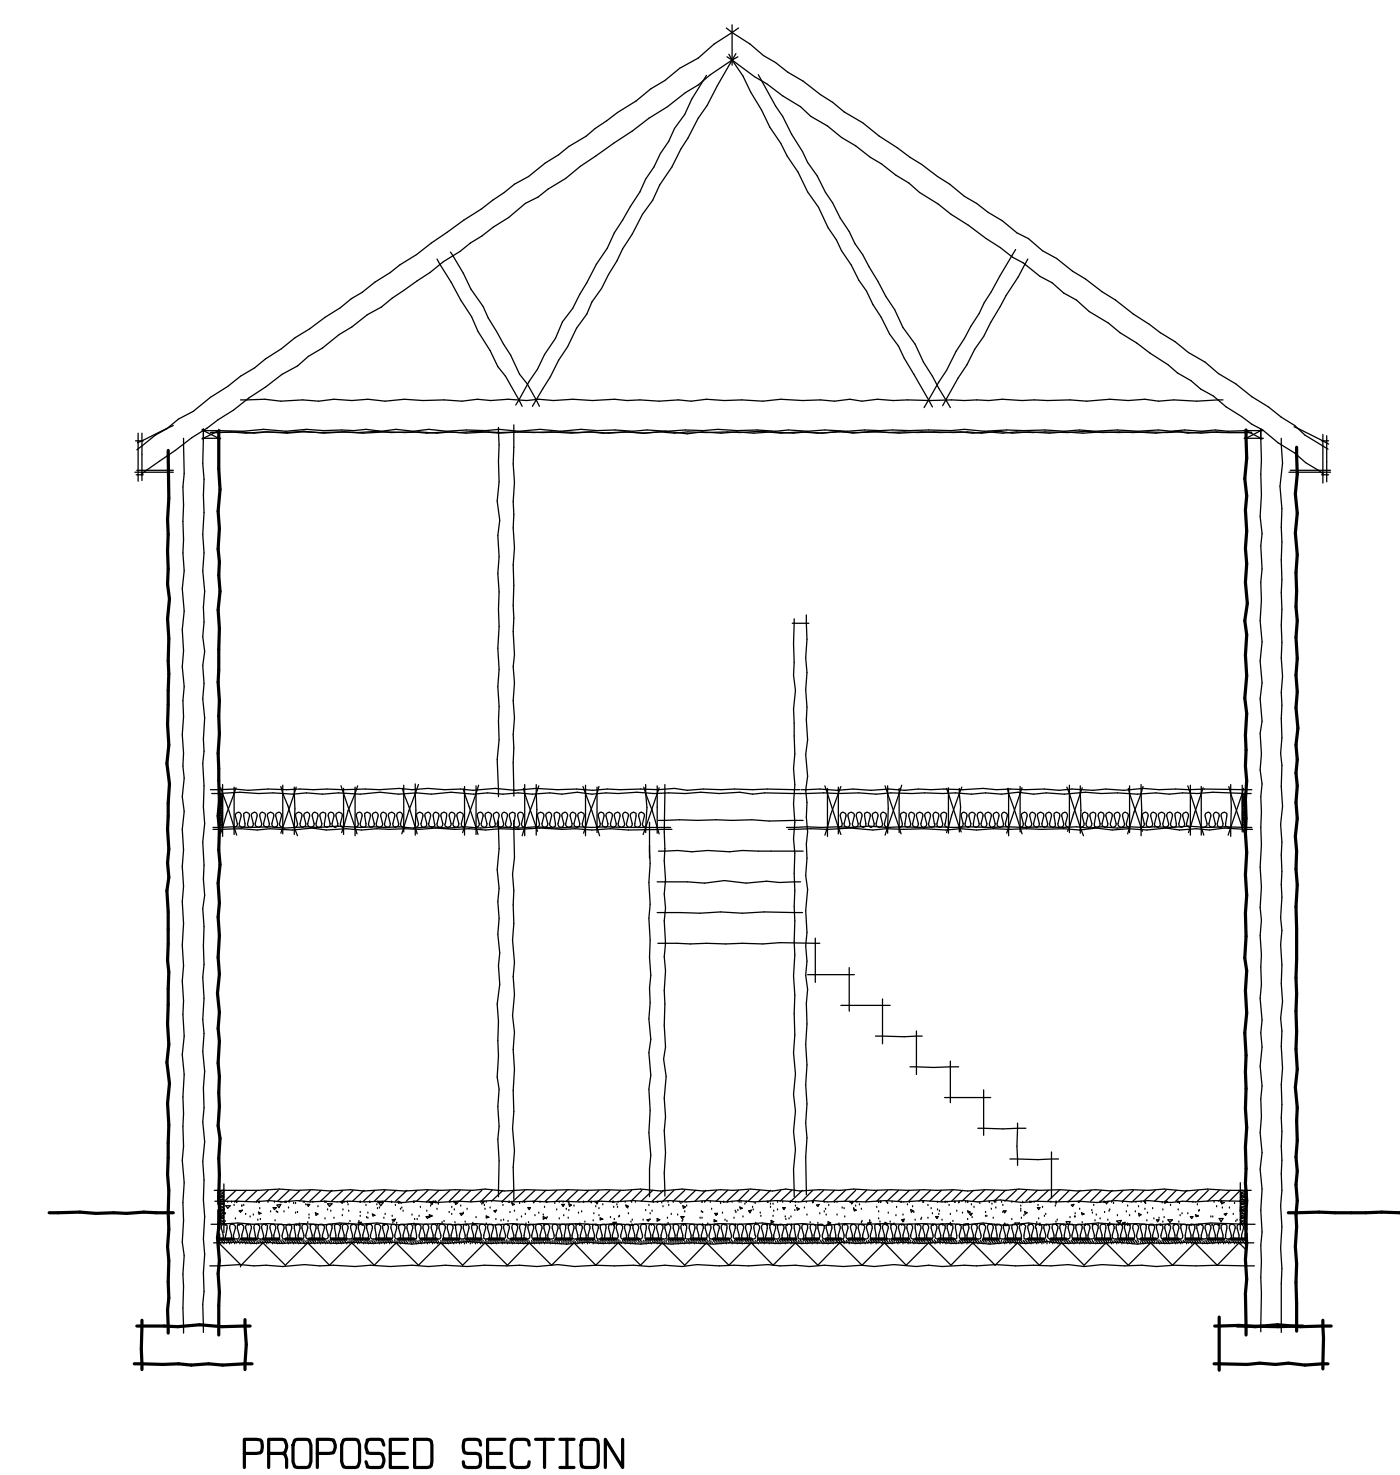
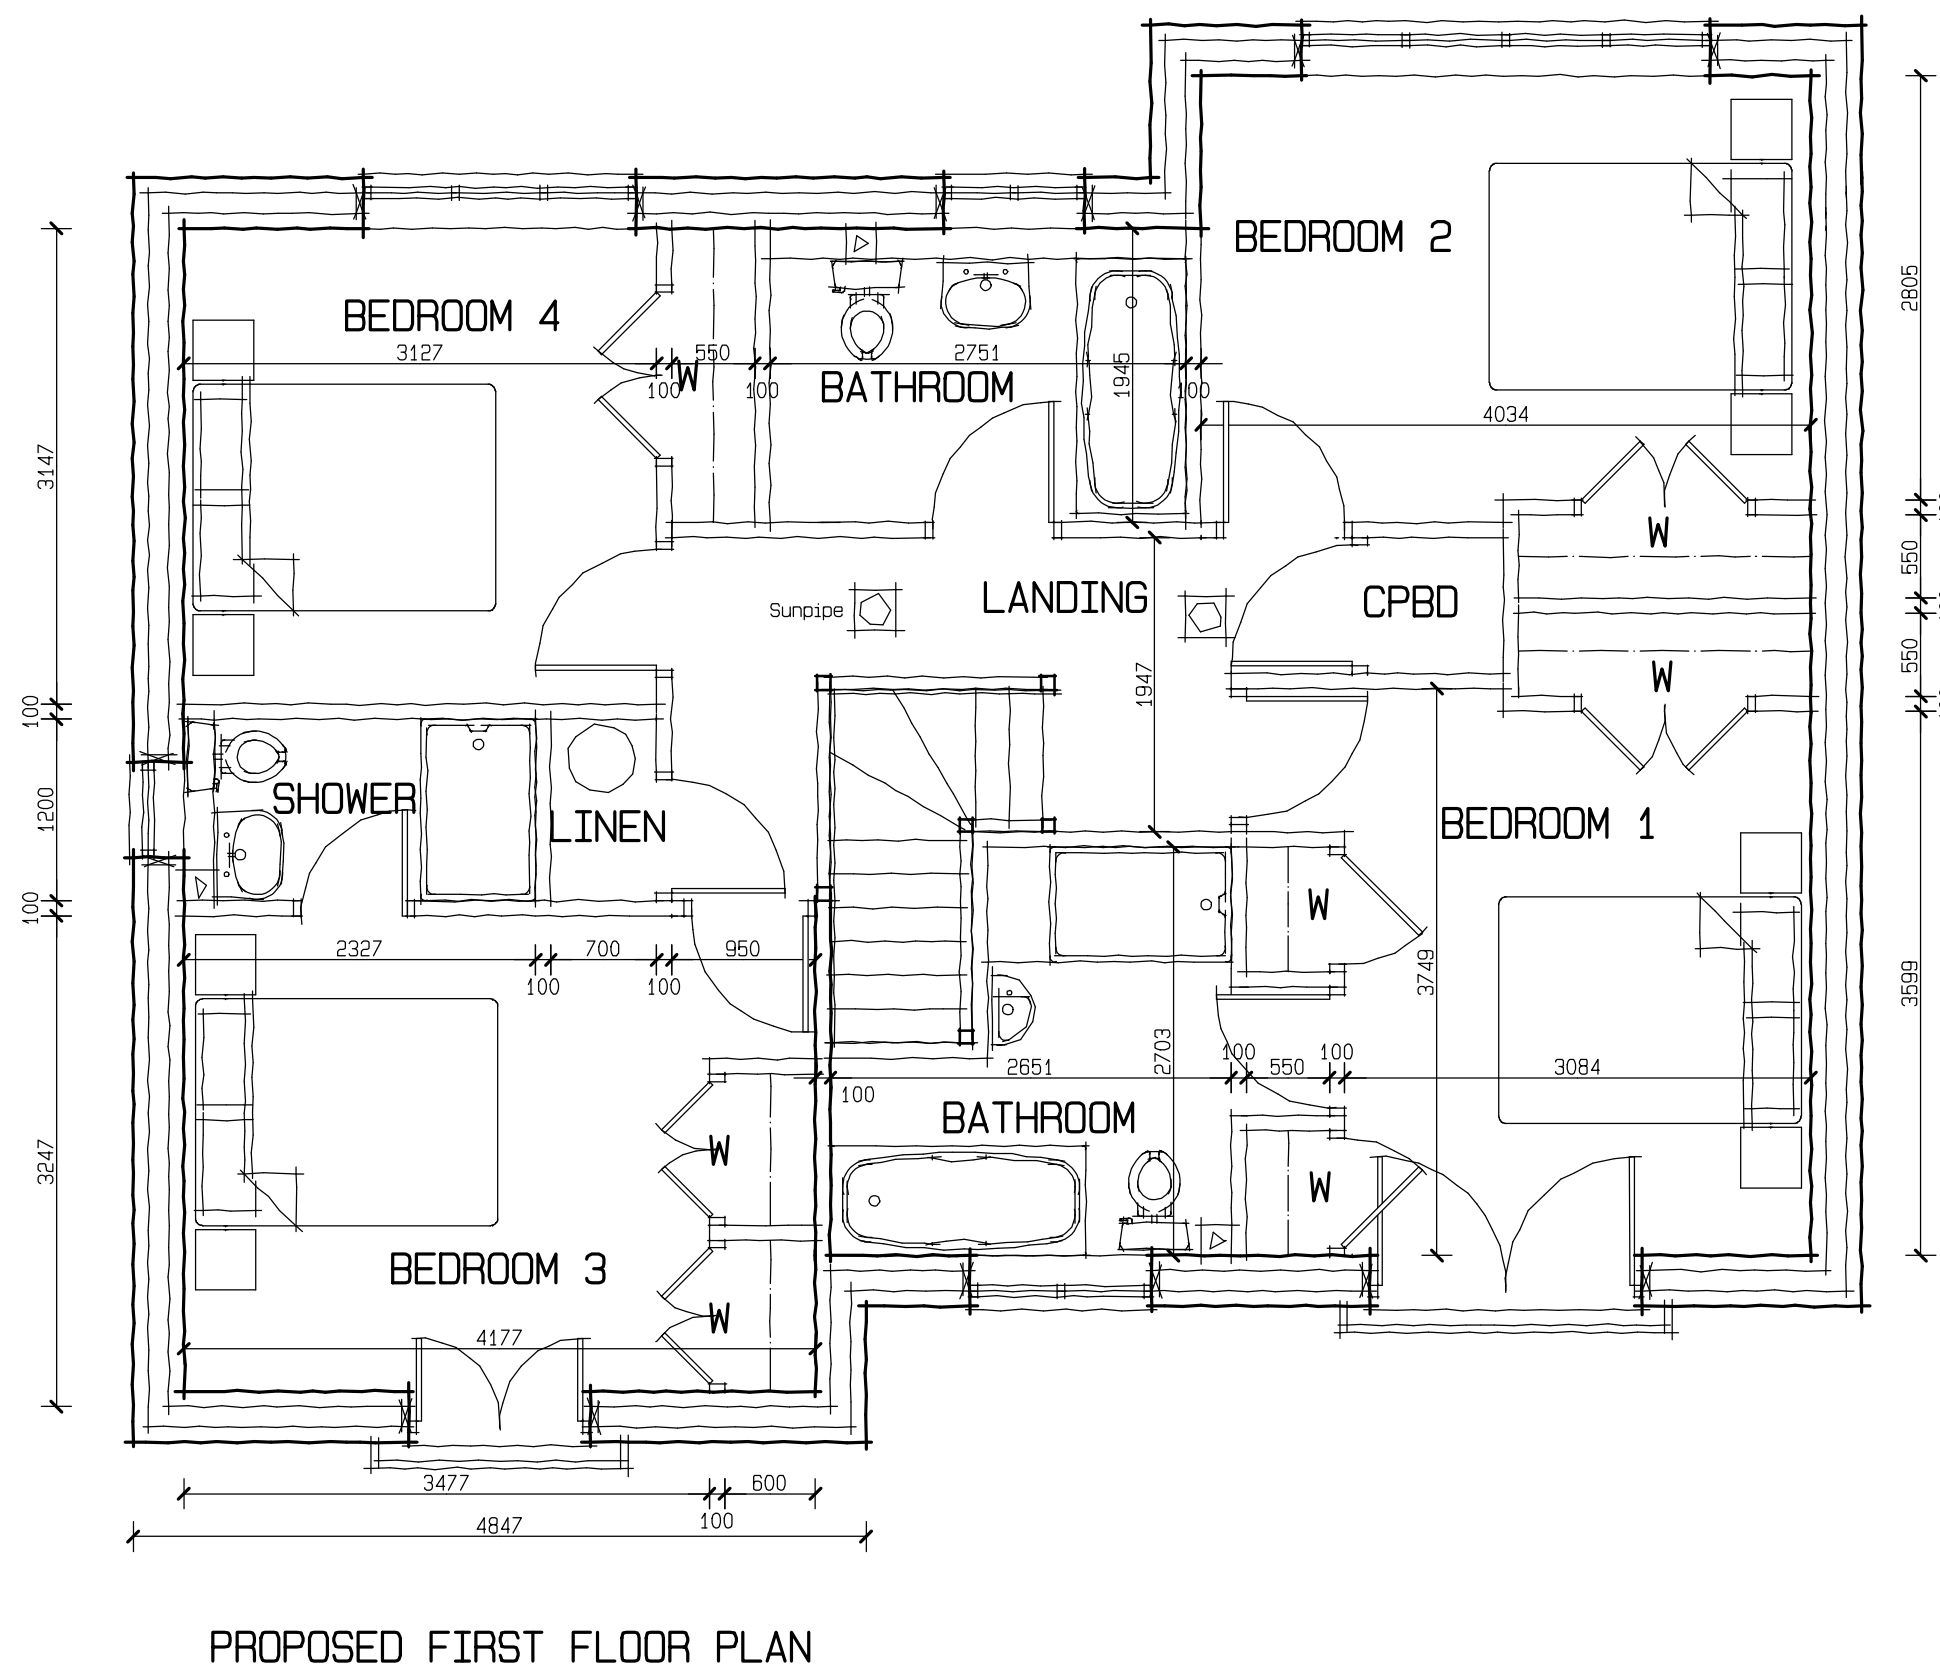
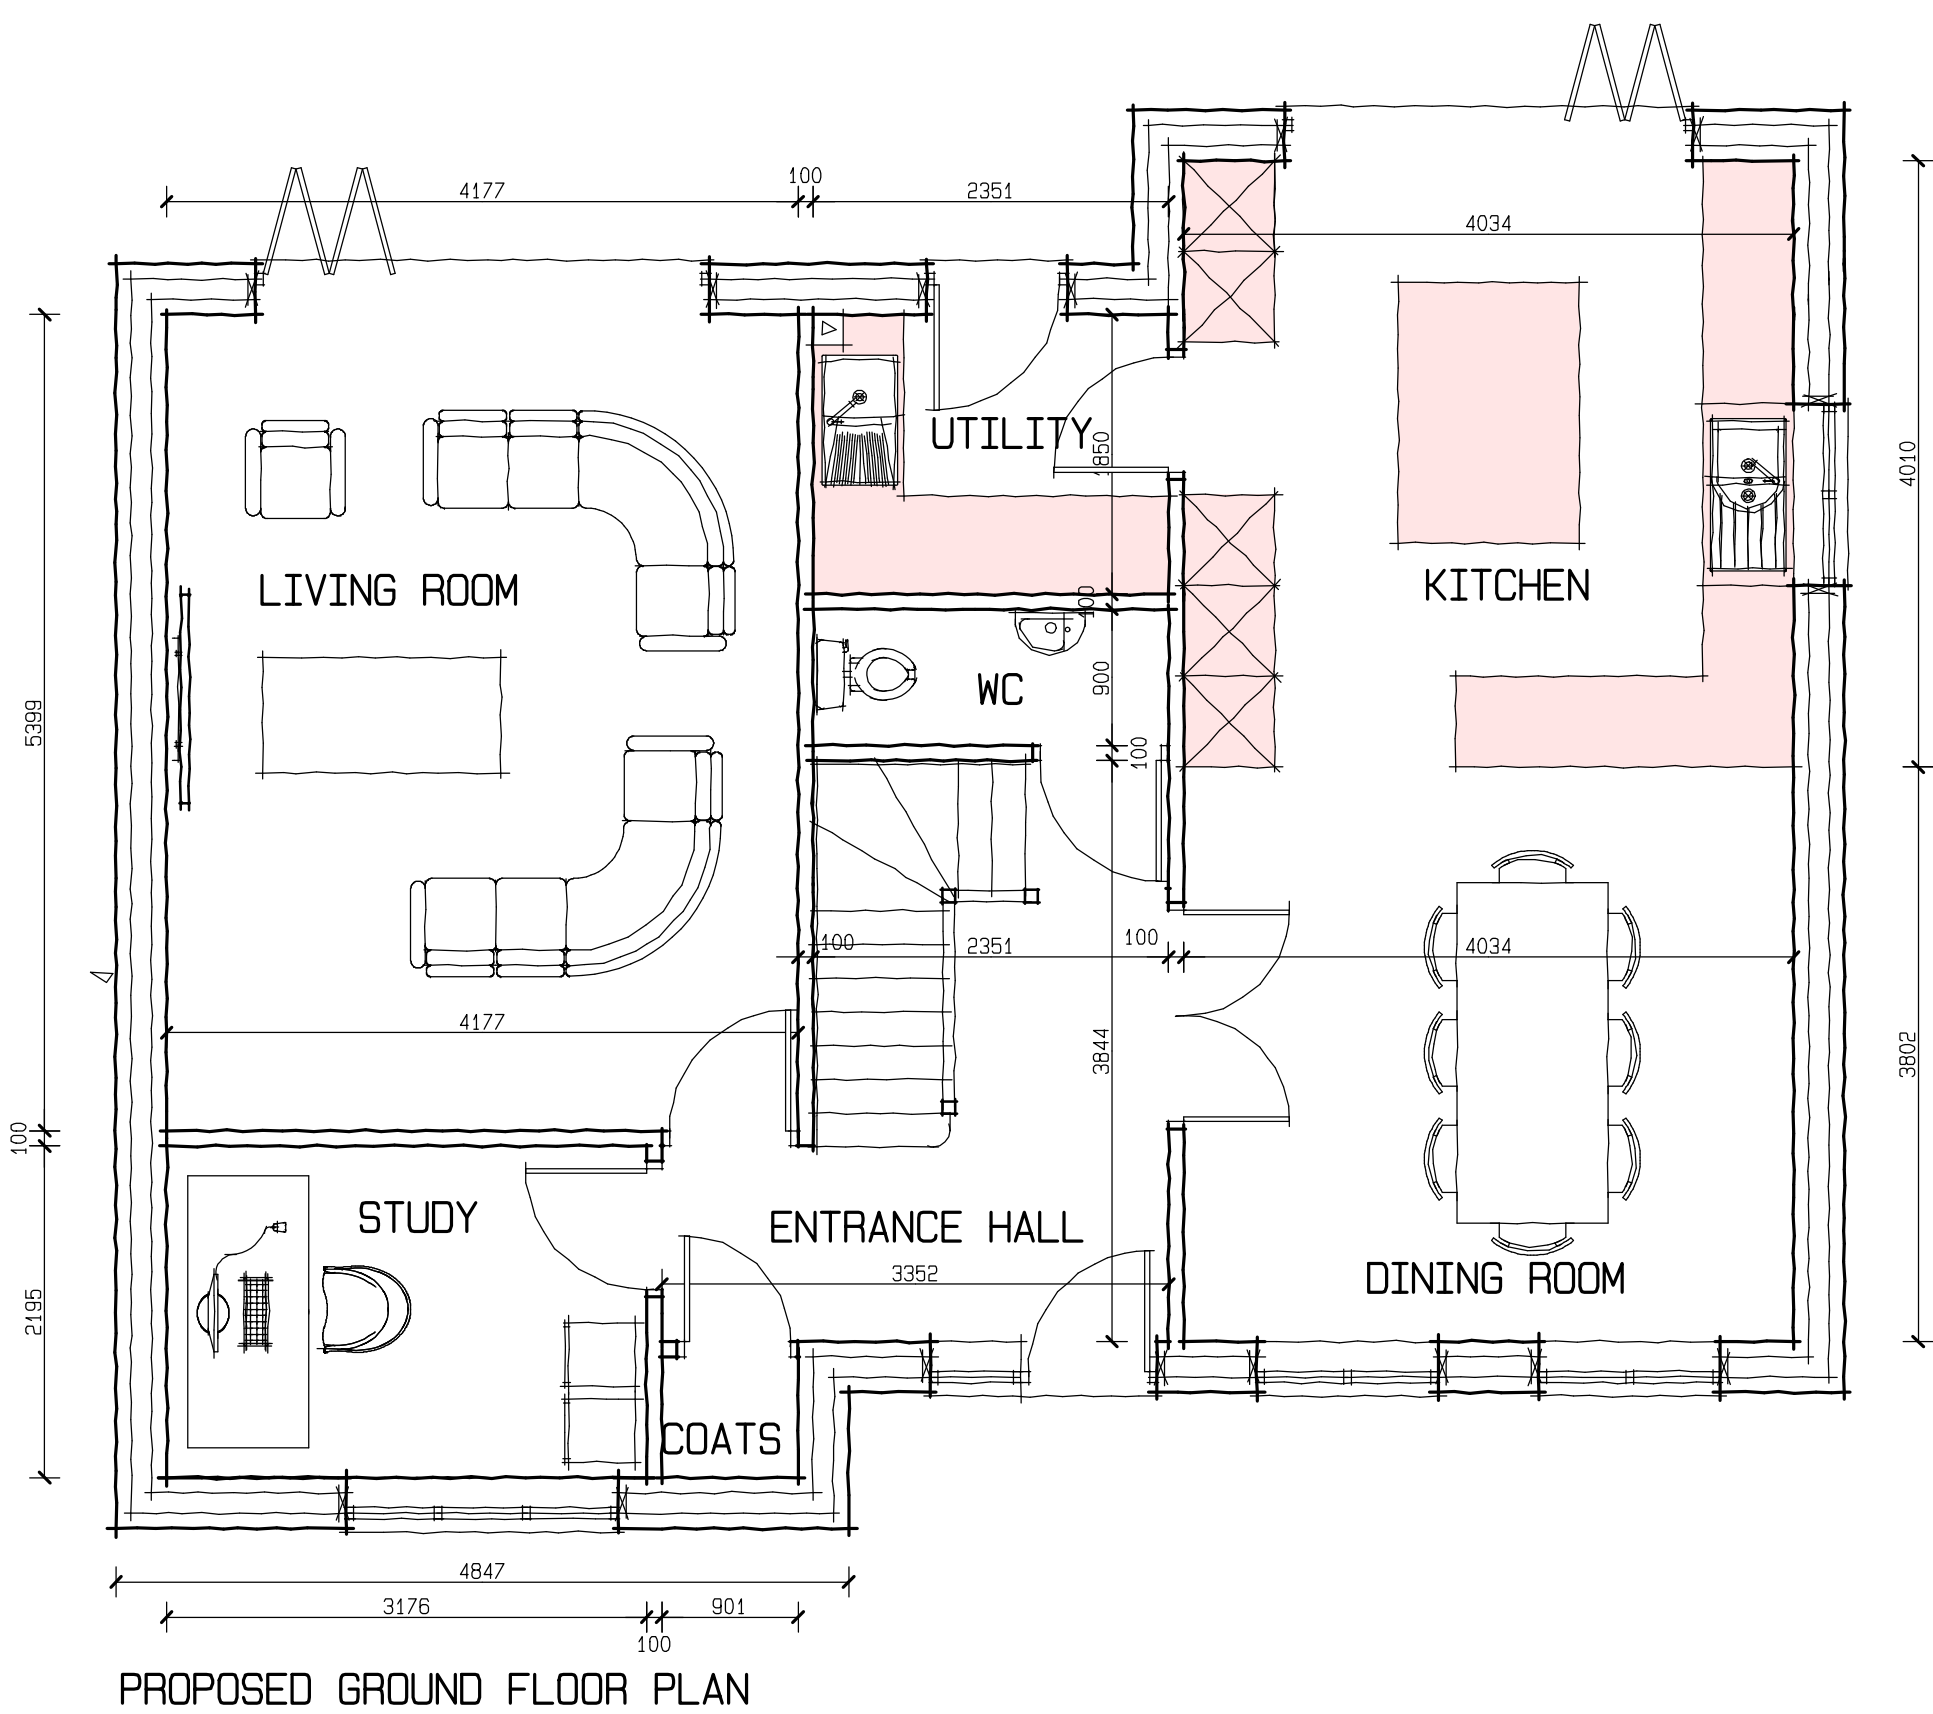


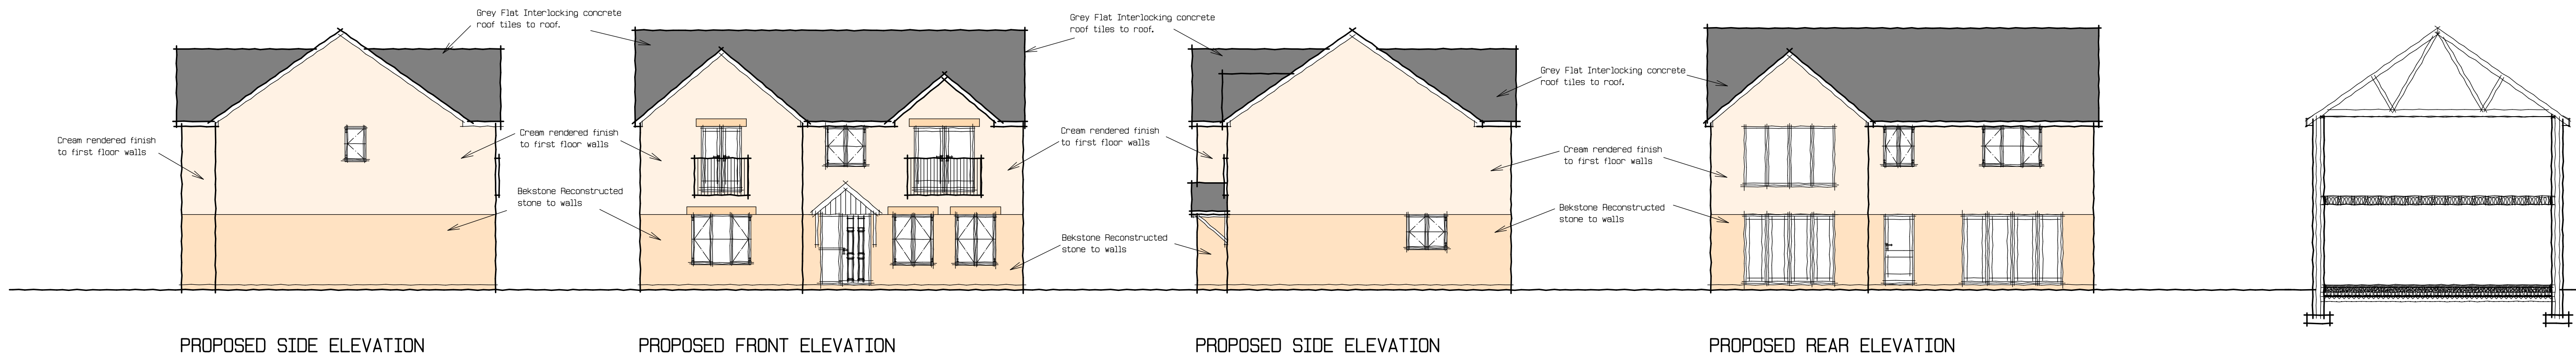

NOTE:
THIS DRAWING HAS BEEN PREPARED
TO OBTAIN PLANNING CONSENT ONLY.
IT IS NOT TO BE USED FOR
CONSTRUCTION PURPOSES.

ALL DIMENSIONS APPROXIMATE.
THESE PLANS CAN BE SCALED FOR
PLANNING PURPOSES ONLY.

CIL FLOOR AREAS CALC	
PROPOSED GROUND FLOOR PLAN	-80.9 SQM
PROPOSED FIRST FLOOR PLAN	- 80.9 SQM
PROPOSED TOTAL FLOOR AREA	-161.8 SQM
X 10.764	= 1741.6 SQFT

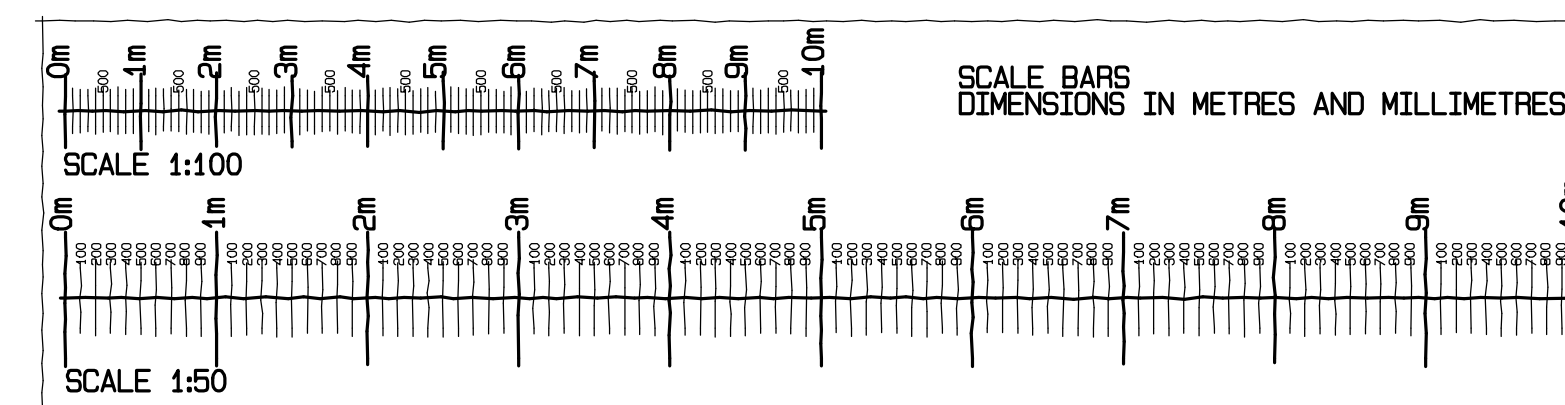

Revision A 15-8-2025
Reduced in size and height to
Planning officers requirements

NEIL ARMSTRONG ARCHITECTURAL SERVICES					
client	MR J STUBBS 4A LYDIARD GREEN LYDIARD MILLICENT SWINDON WILTS SN5 3OP				
project	LAND AT 2 LYDIARD GREEN LYDIARD MILLICENT SWINDON WILTS SN5 3OP				
title	PROPOSED 4 BED DETACHED HOUSE TO PLOT 1				
scale	1:100	date	15-8-2025	drawn	NBA
revision	A	no.	Y24-119-3	paper	A1
Work to figured dimensions only. Any queries should be referred to the address shown above. This drawing is the Copyright of Neil Armstrong Architectural Services and shall not be altered, copied or reproduced in anyway without prior written consent.					