

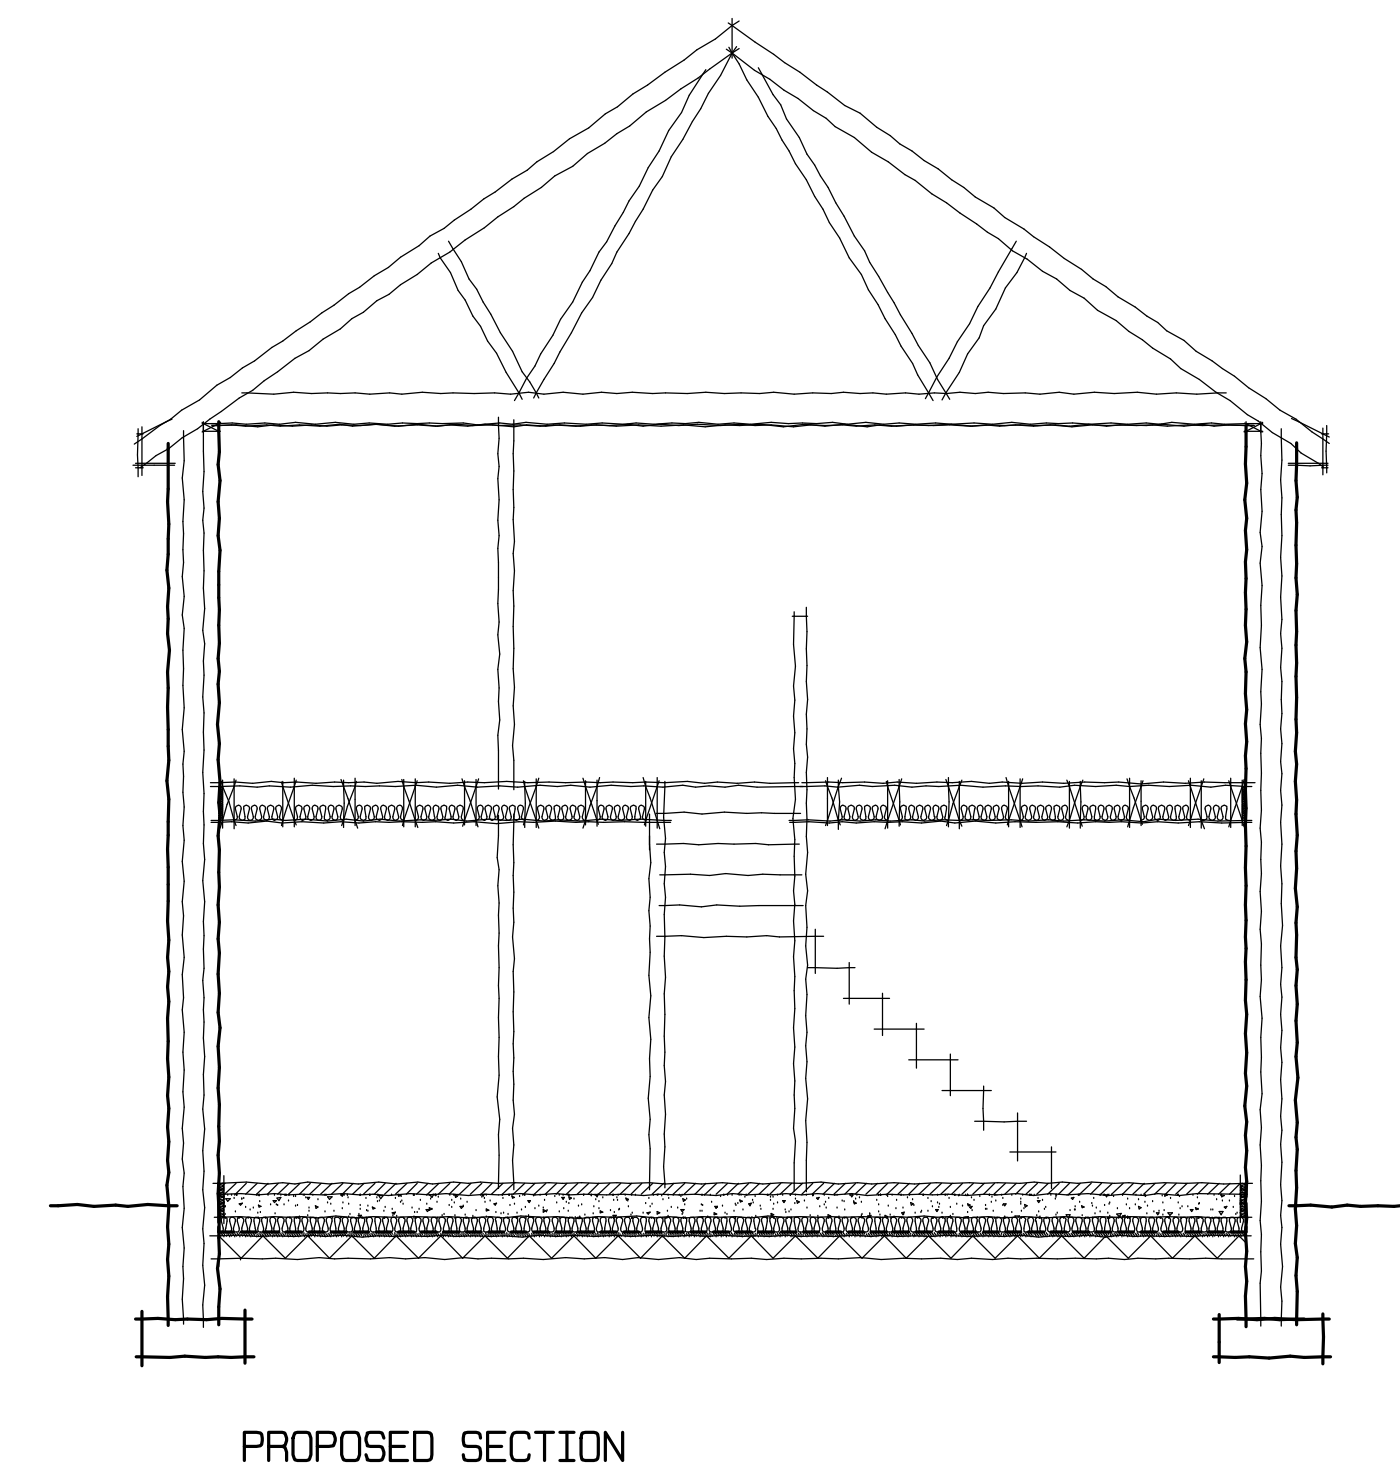
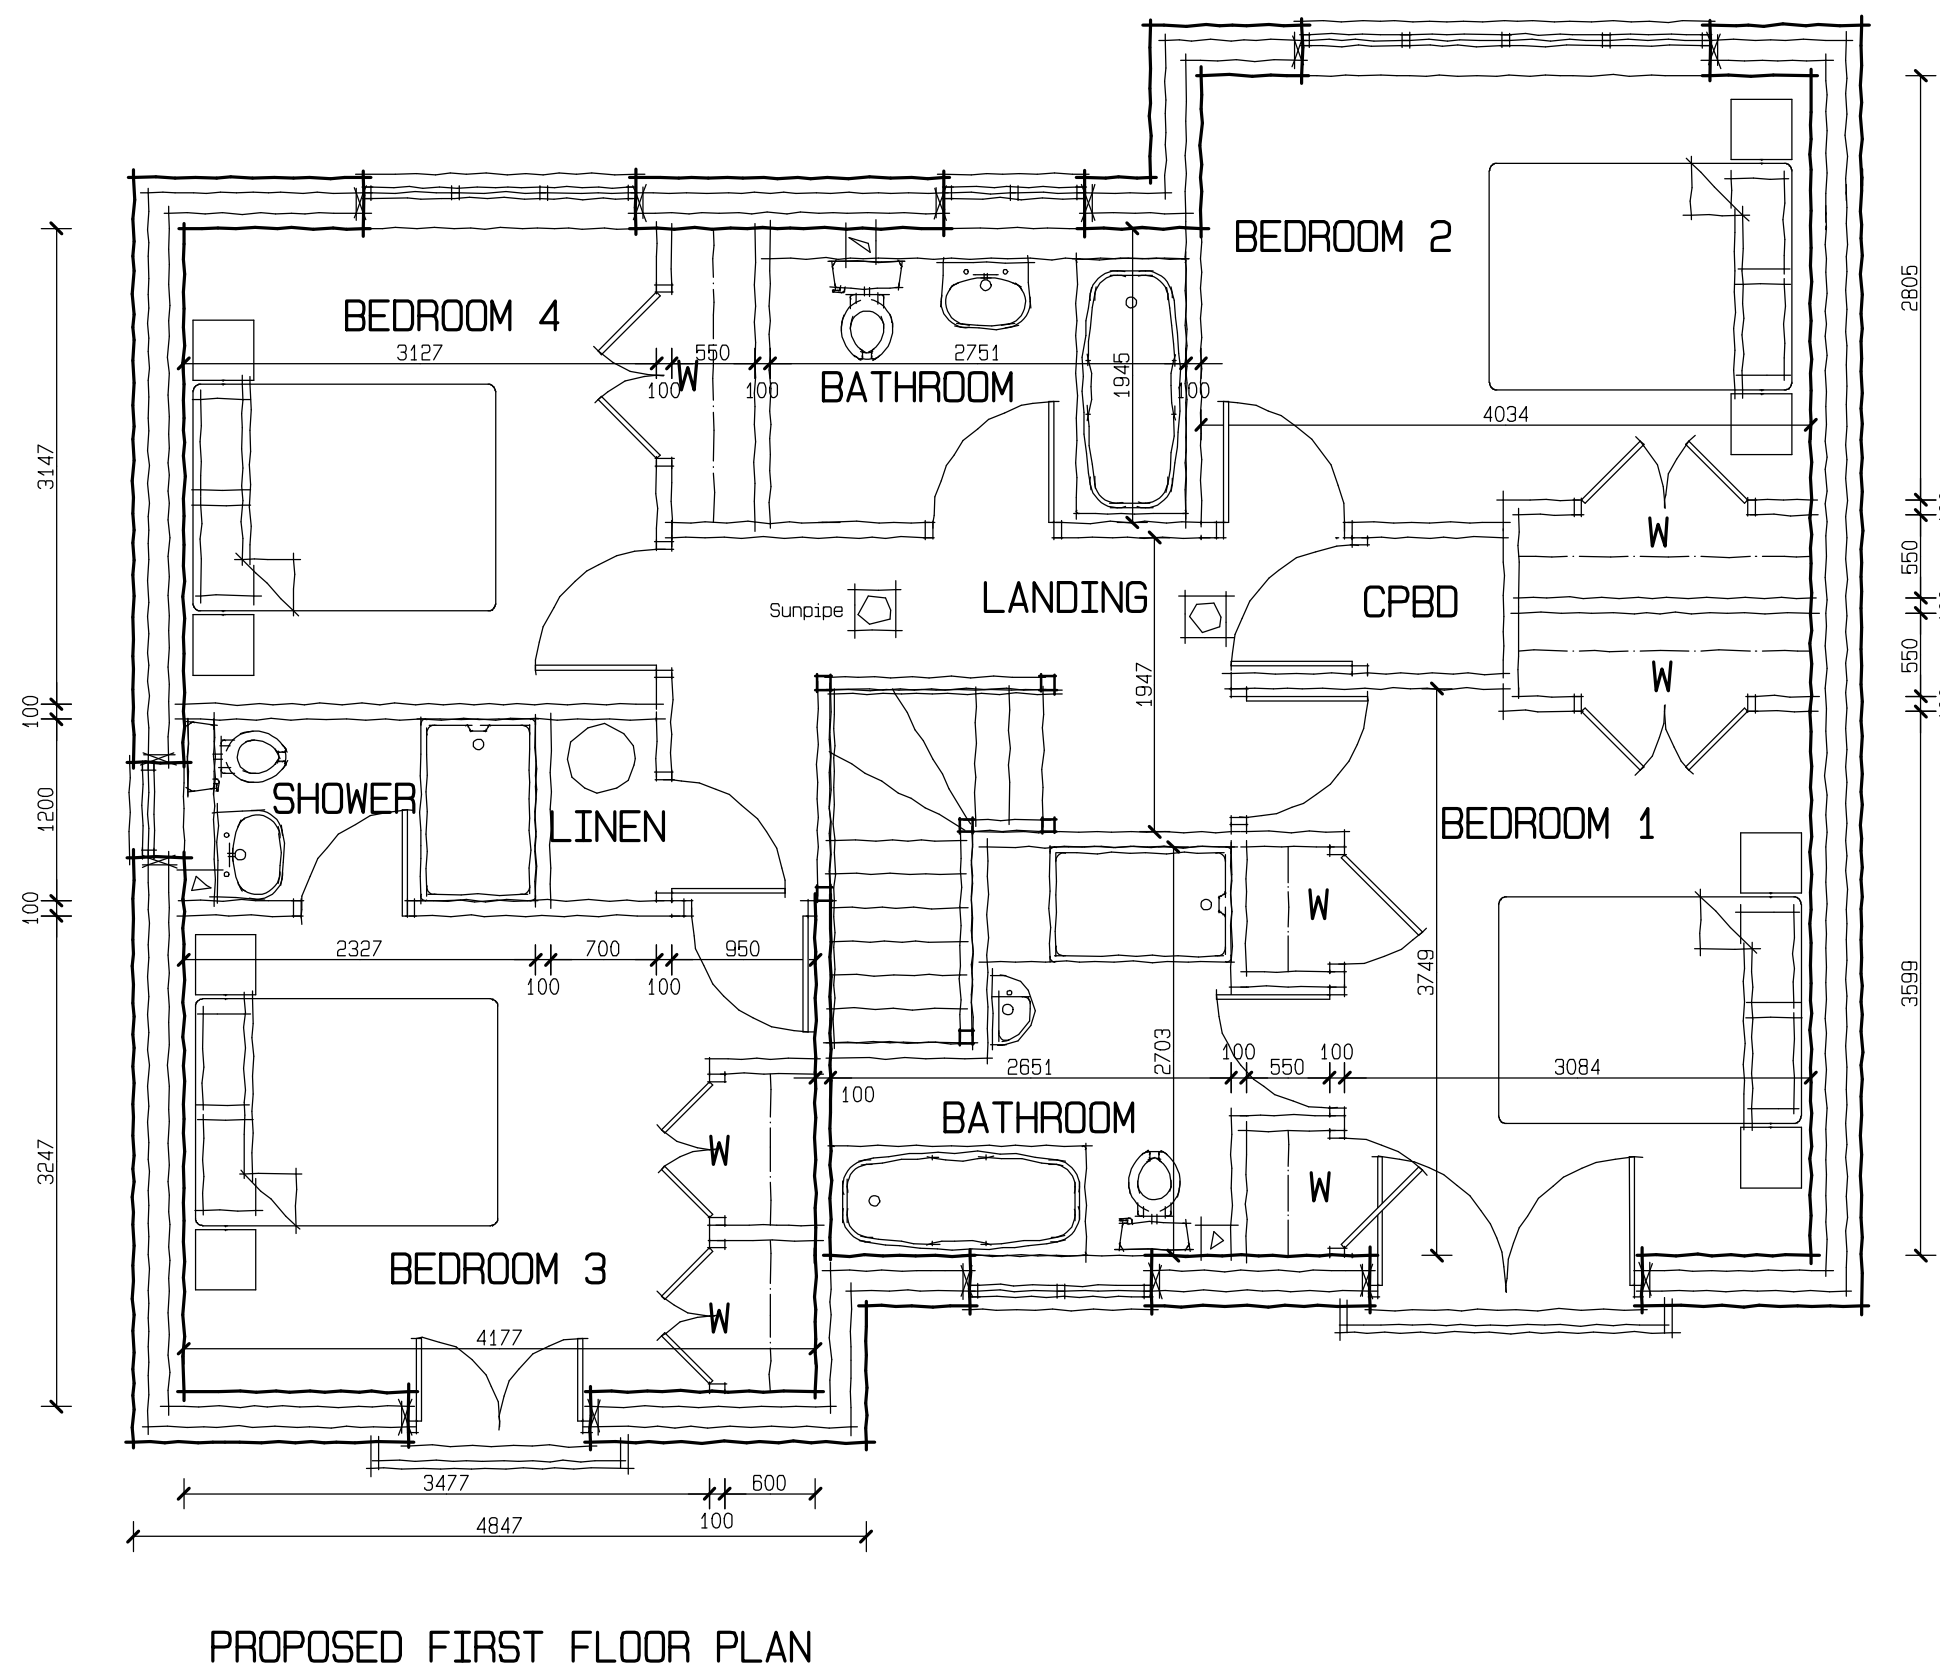
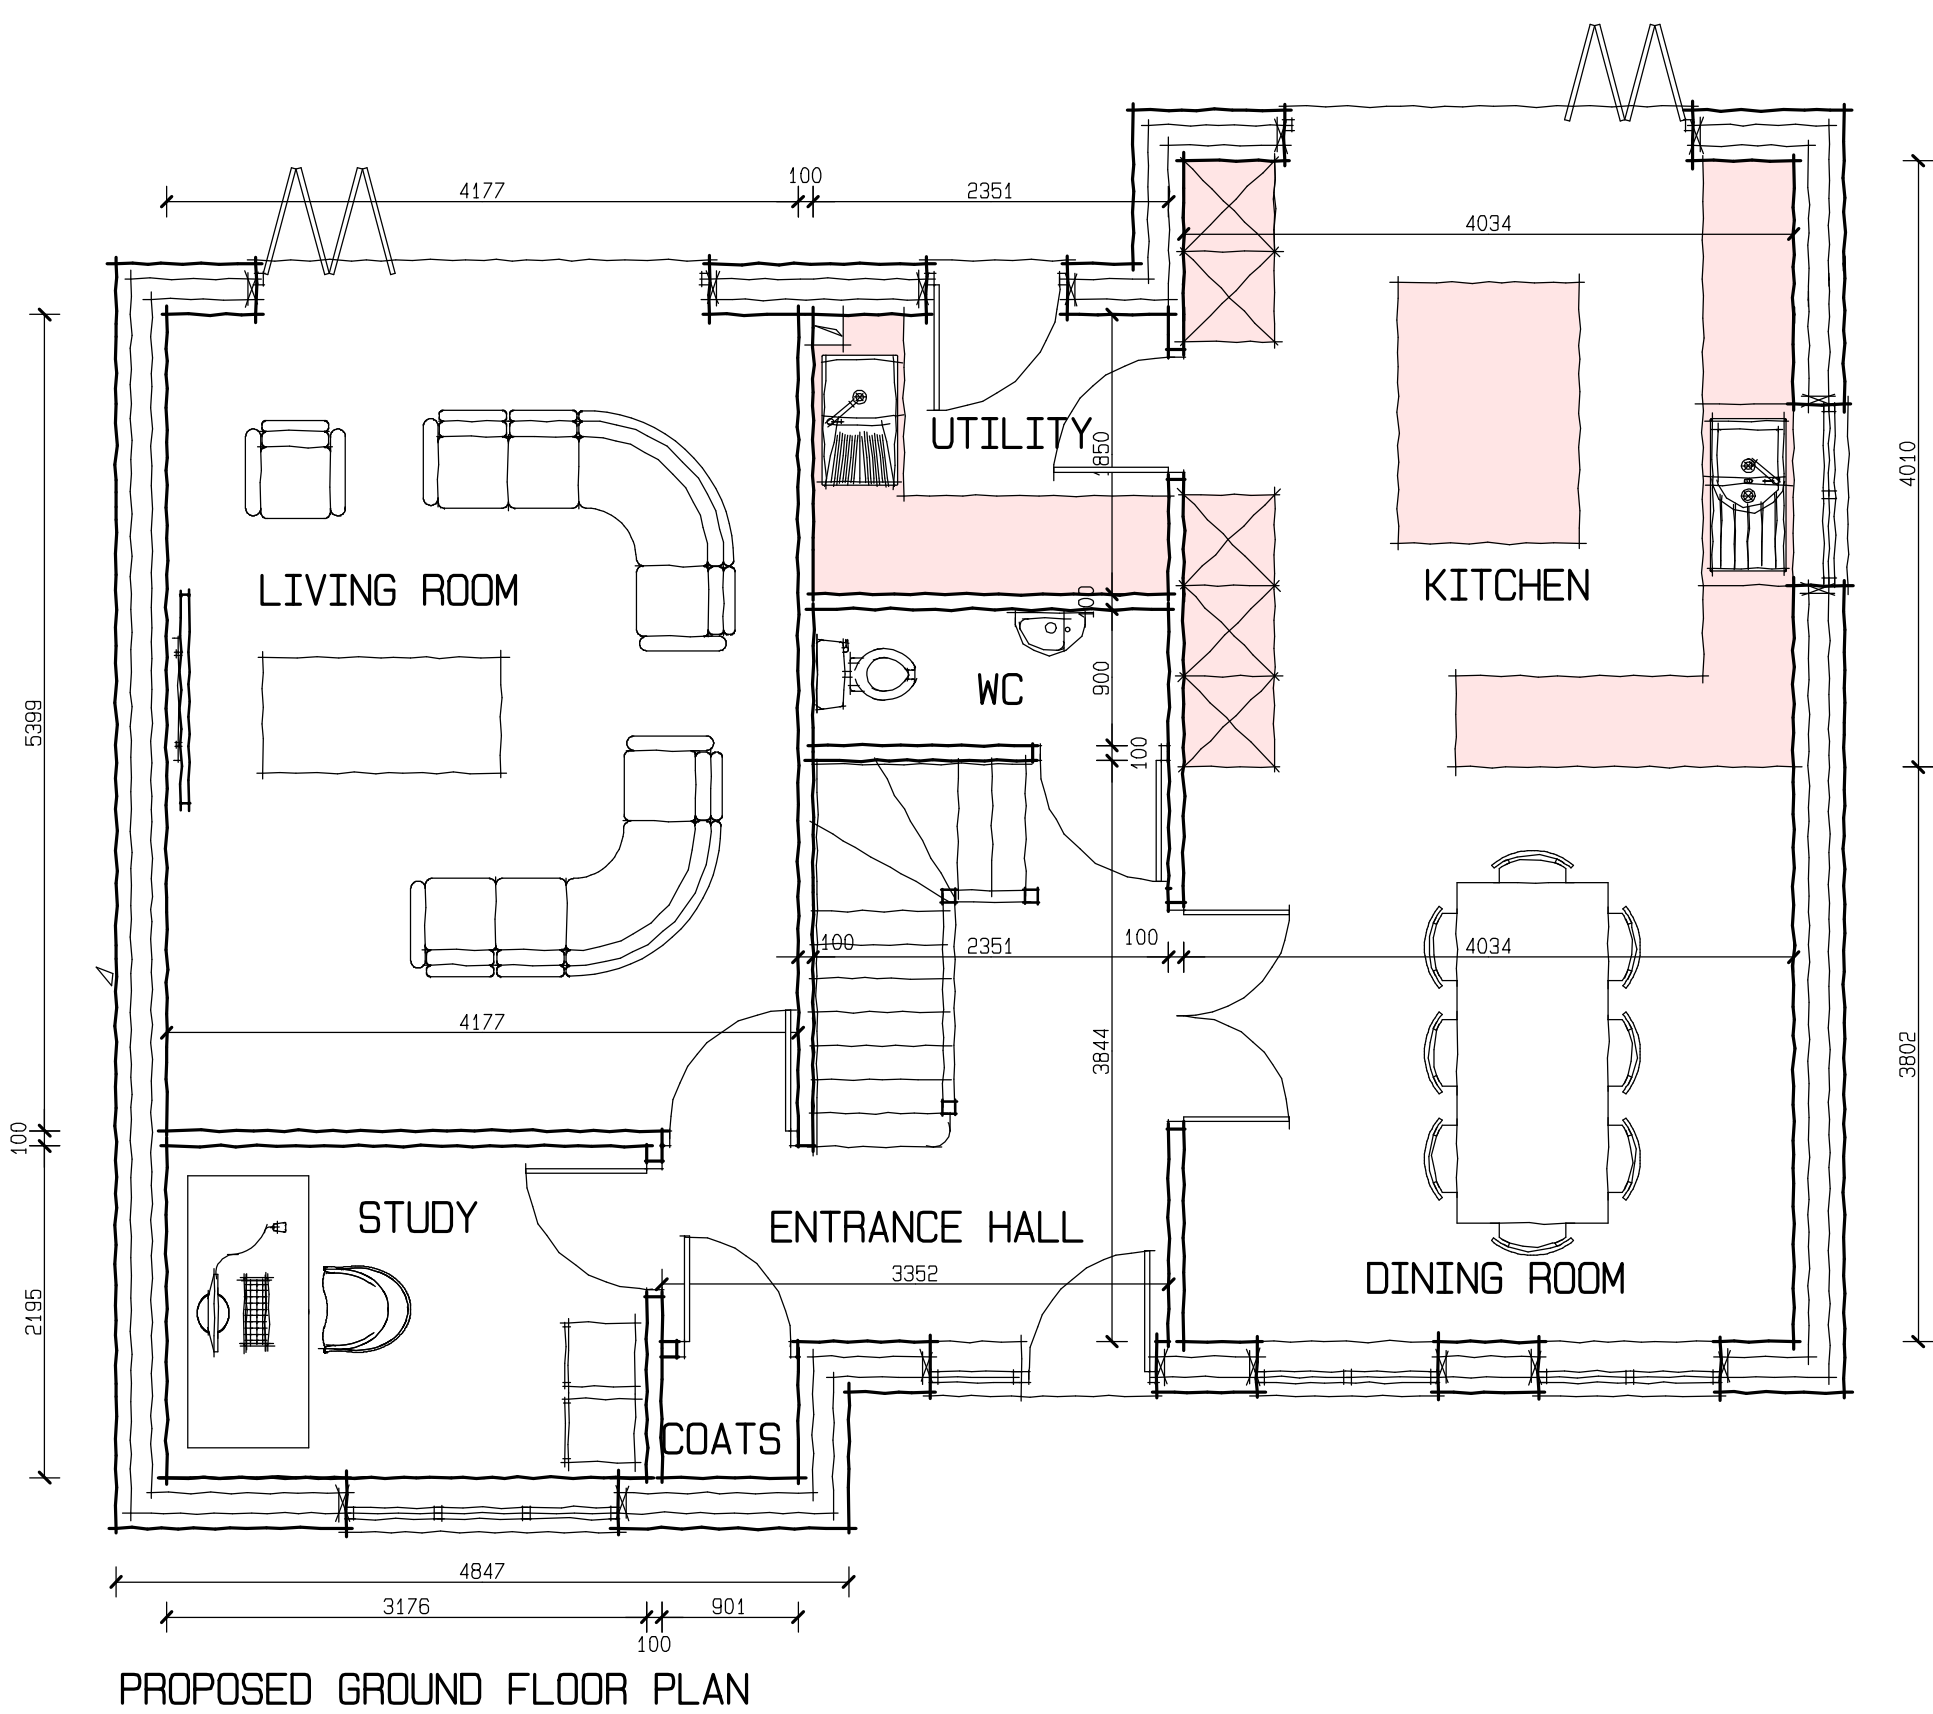


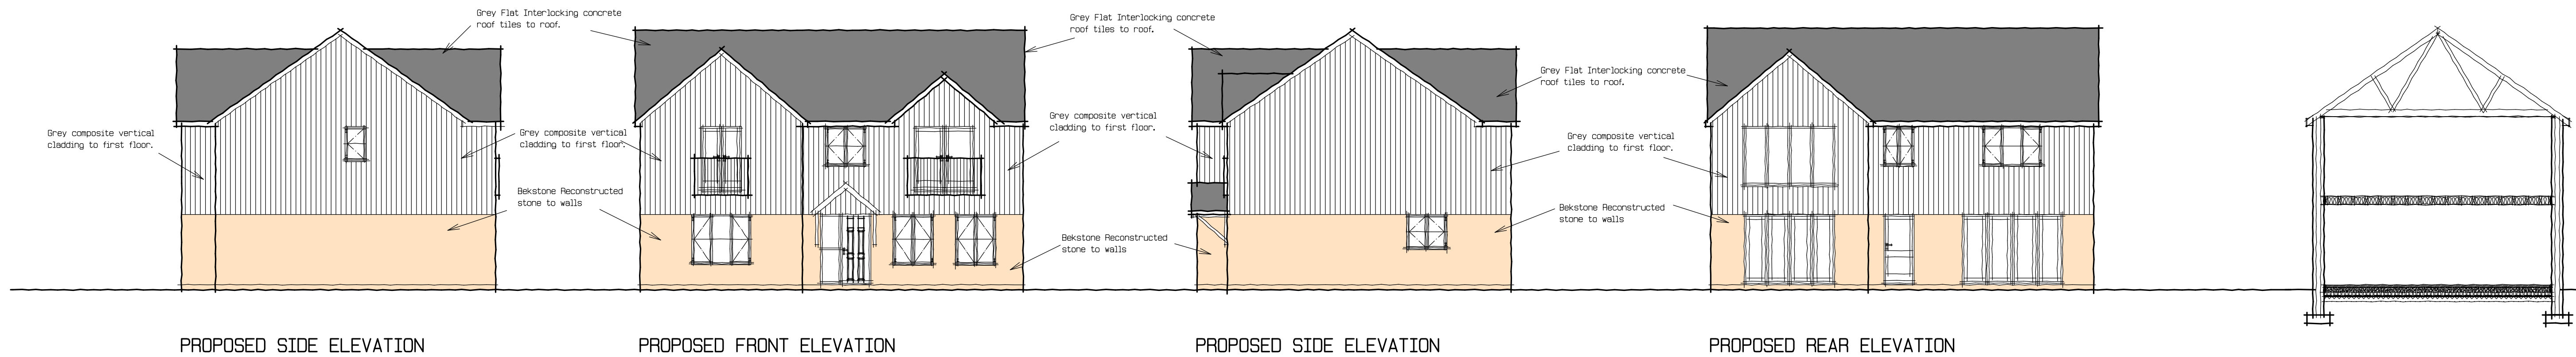

NOTE:
THIS DRAWING HAS BEEN PREPARED
TO OBTAIN PLANNING CONSENT ONLY.
IT IS NOT TO BE USED FOR
CONSTRUCTION PURPOSES.

ALL DIMENSIONS APPROXIMATE.
THESE PLANS CAN BE SCALED FOR
PLANNING PURPOSES ONLY.

CIL FLOOR AREAS CALC	
PROPOSED GROUND FLOOR PLAN	-80.9 SQM
PROPOSED FIRST FLOOR PLAN	- 80.9 SQM
PROPOSED TOTAL FLOOR AREA	-161.8 SQM
X 10.764 = 1741.6 SQFT	

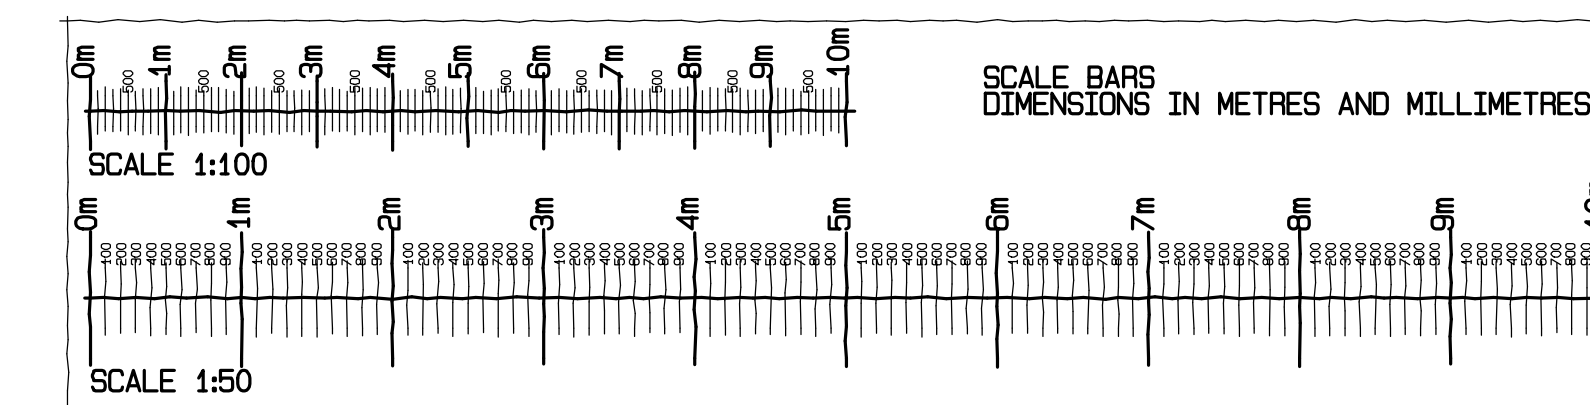

Revision A 15-8-2025
Reduced in size and height to
Planning officers requirements

NEIL
ARMSTRONG

ARCHITECTURAL SERVICES

31 Church Ground, South Marston,
Swindon, Wilts. SN3 4PL. Tel: 01753 632158
Mobile: 07971 881162

client

MR J STUBBS
4A LYDIARD GREEN
LYDIARD MILLICENT
SWINDON
WILTS
SN5 3OP

project

LAND AT 2 LYDIARD GREEN
LYDIARD MILLICENT
SWINDON
WILTS
SN5 3OP

title

PROPOSED 4 BED
DETACHED HOUSE
TO PLOT 2

scale

1:100
1:50

date

15-8-2025

drawn

NBA

revision

A

no.

Y24-119-2

paper

A1

Work to figured dimensions only.
Any queries should be
referred to the address shown above.
This drawing is the Copyright of
Neil Armstrong Architectural Services
and shall not be altered, copied or reproduced
in anyway without prior written consent.