




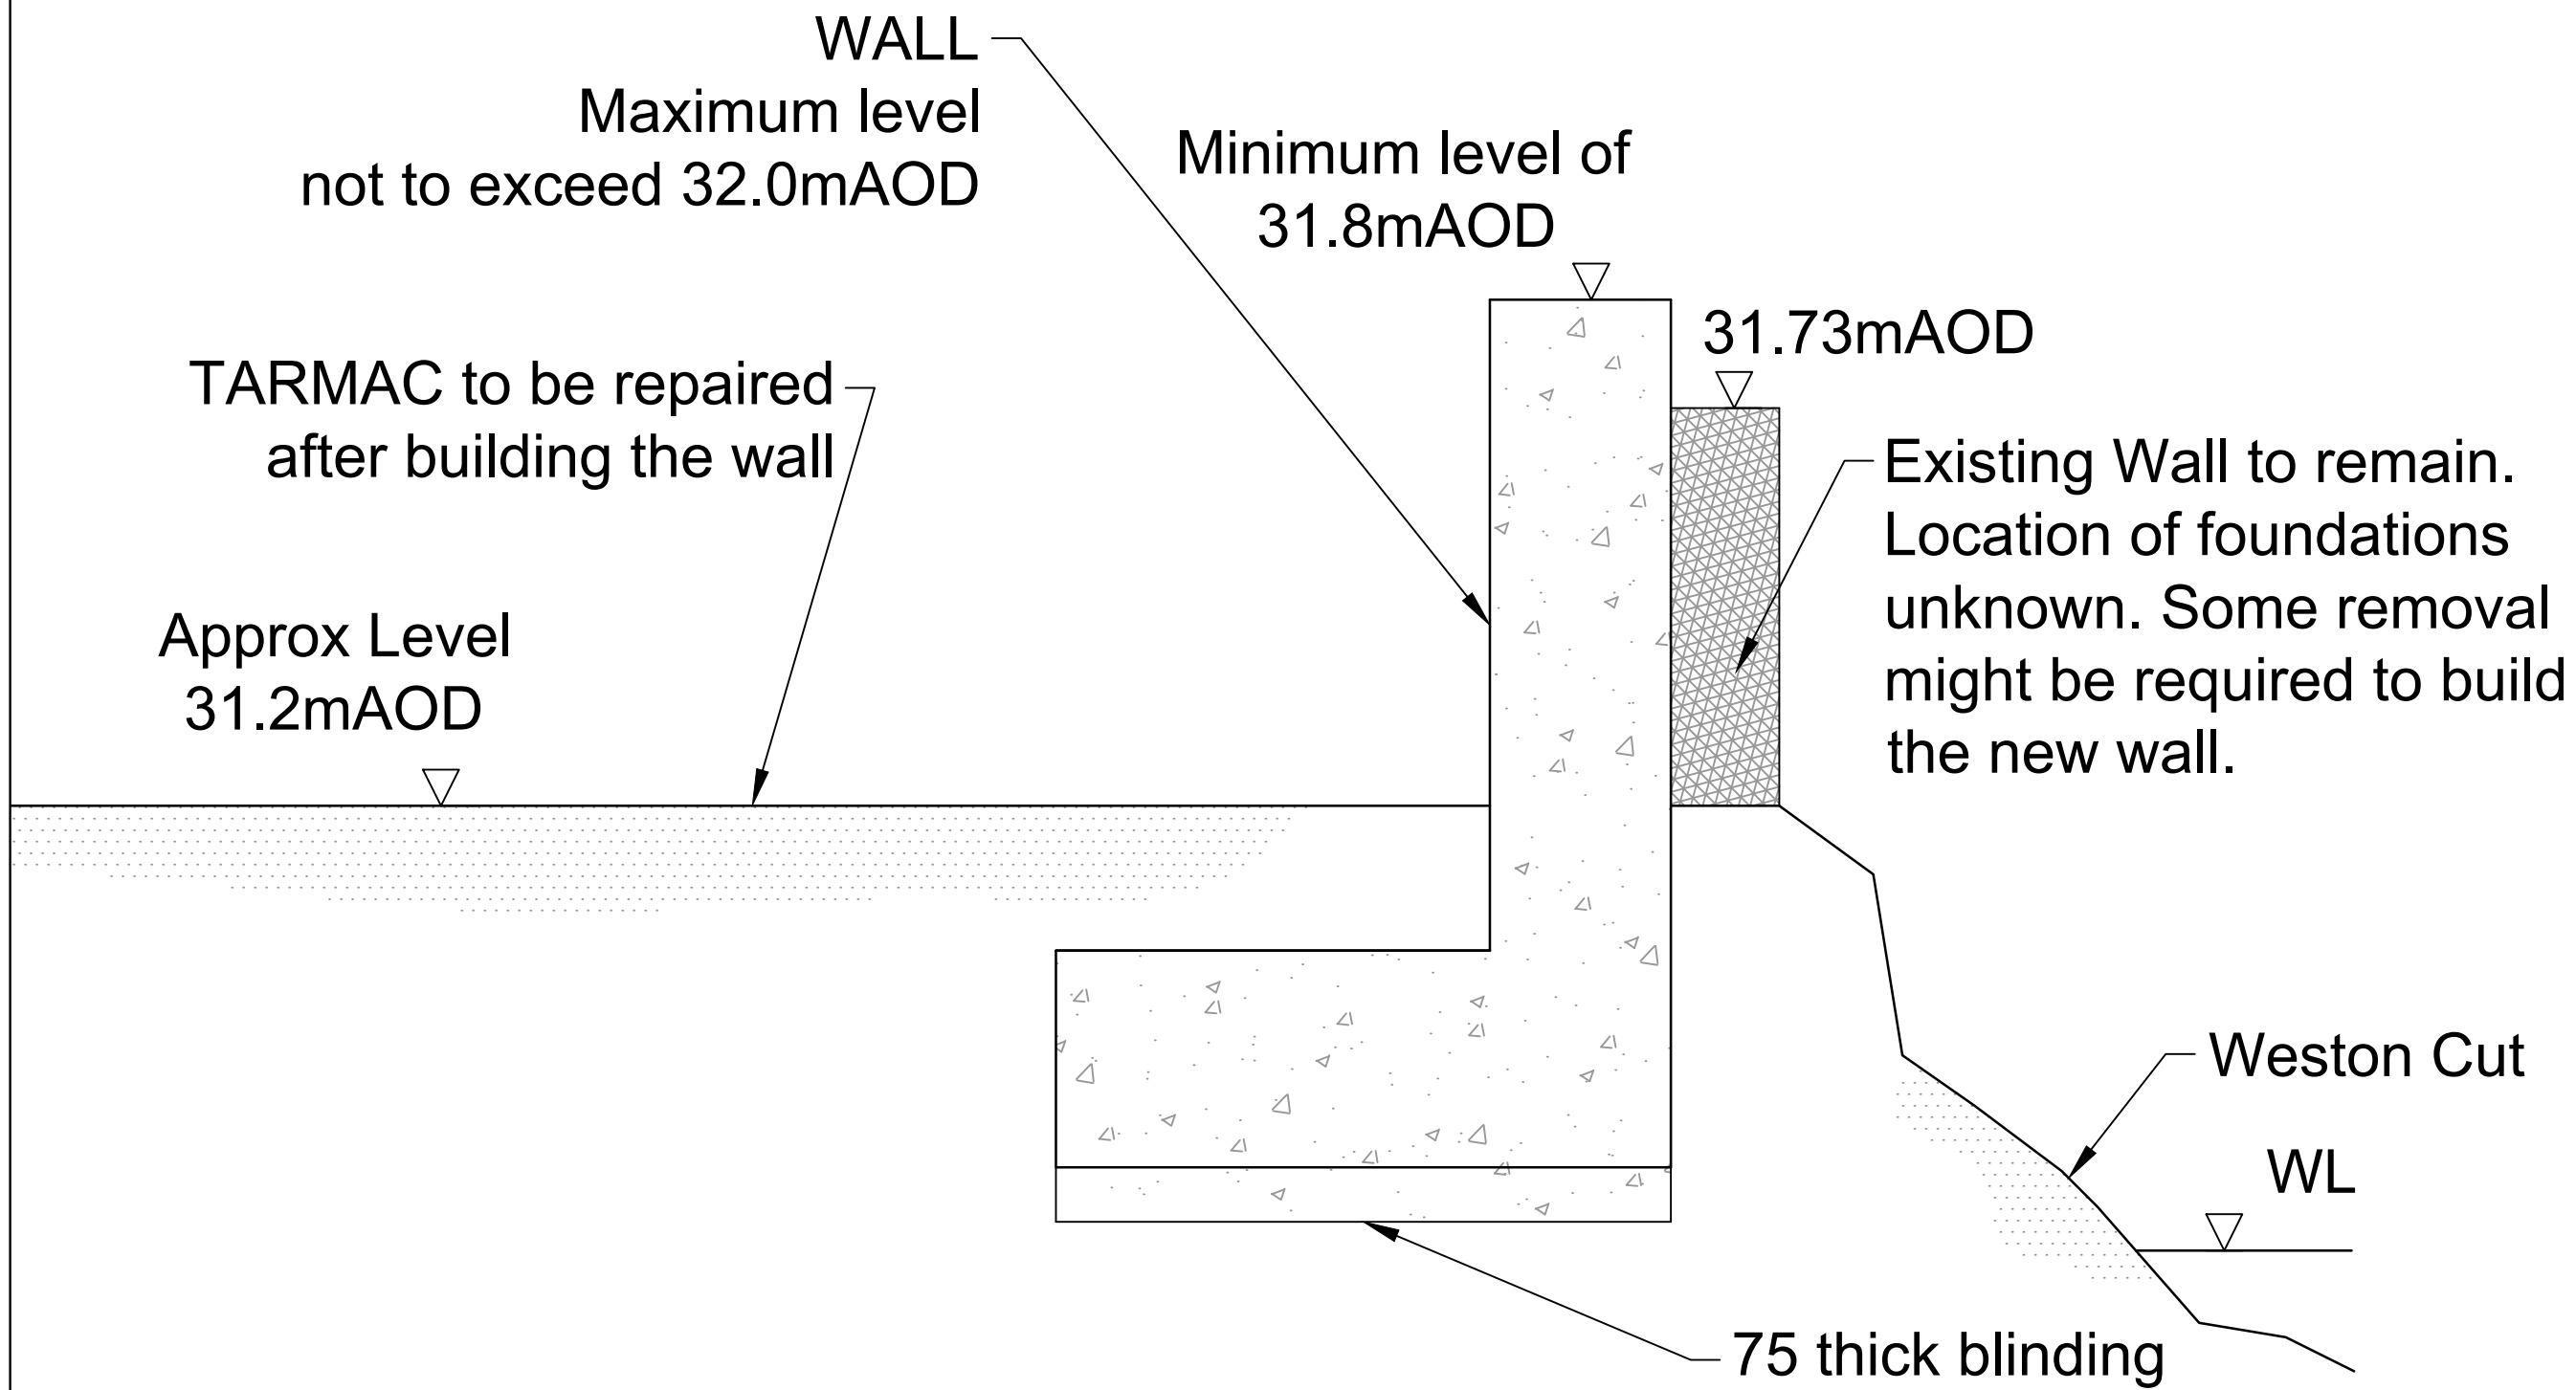


SECTION A-A
VERTICAL 1:10
HORIZONTAL 1:10

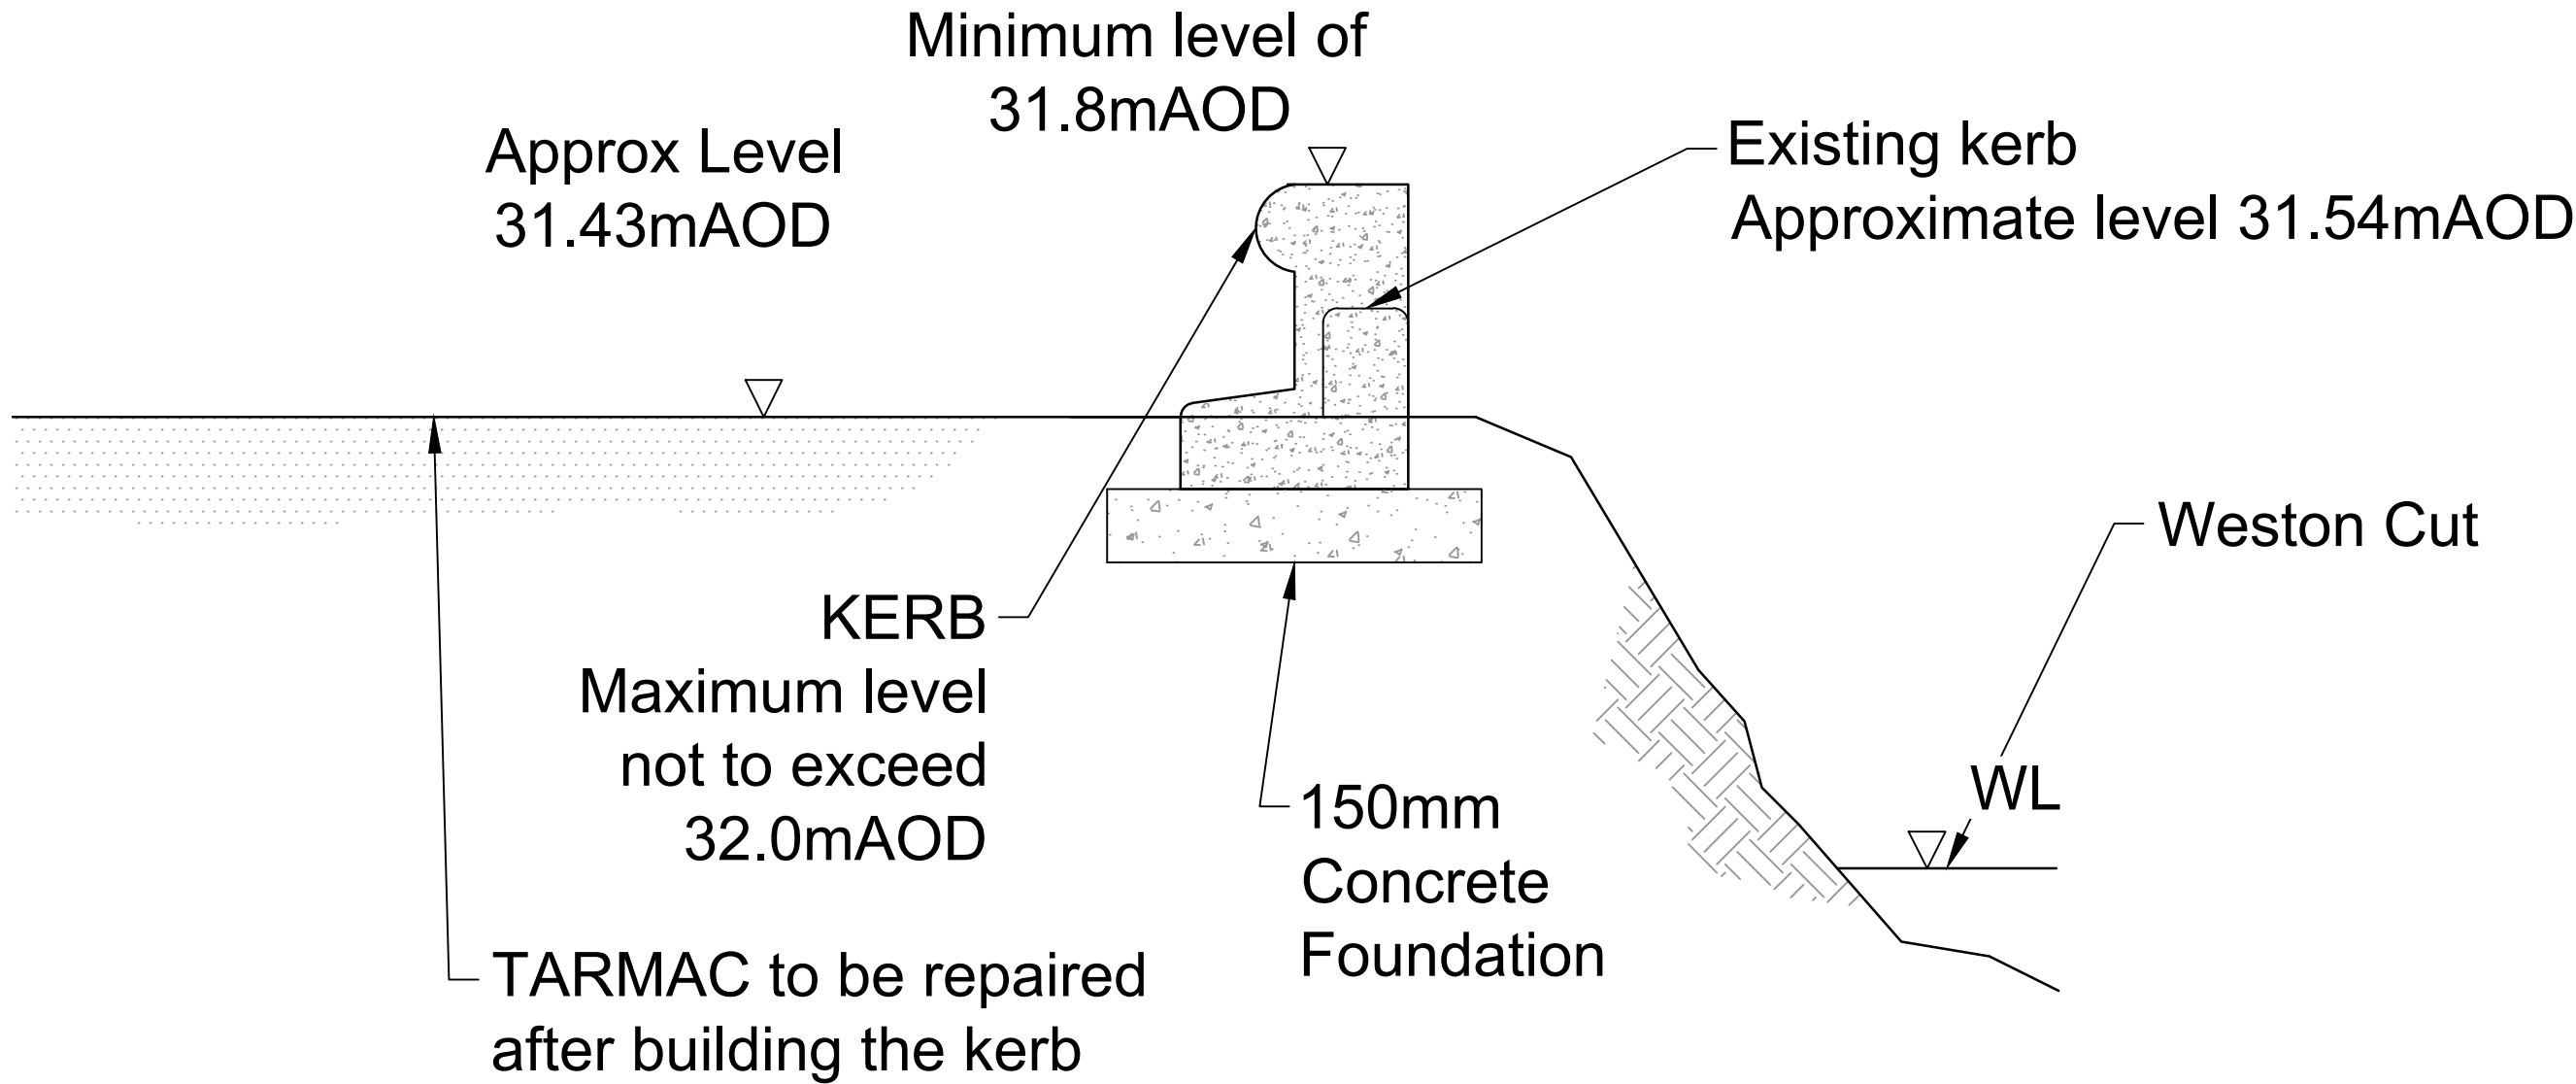

SECTION B-B
VERTICAL 1:10
HORIZONTAL 1:10

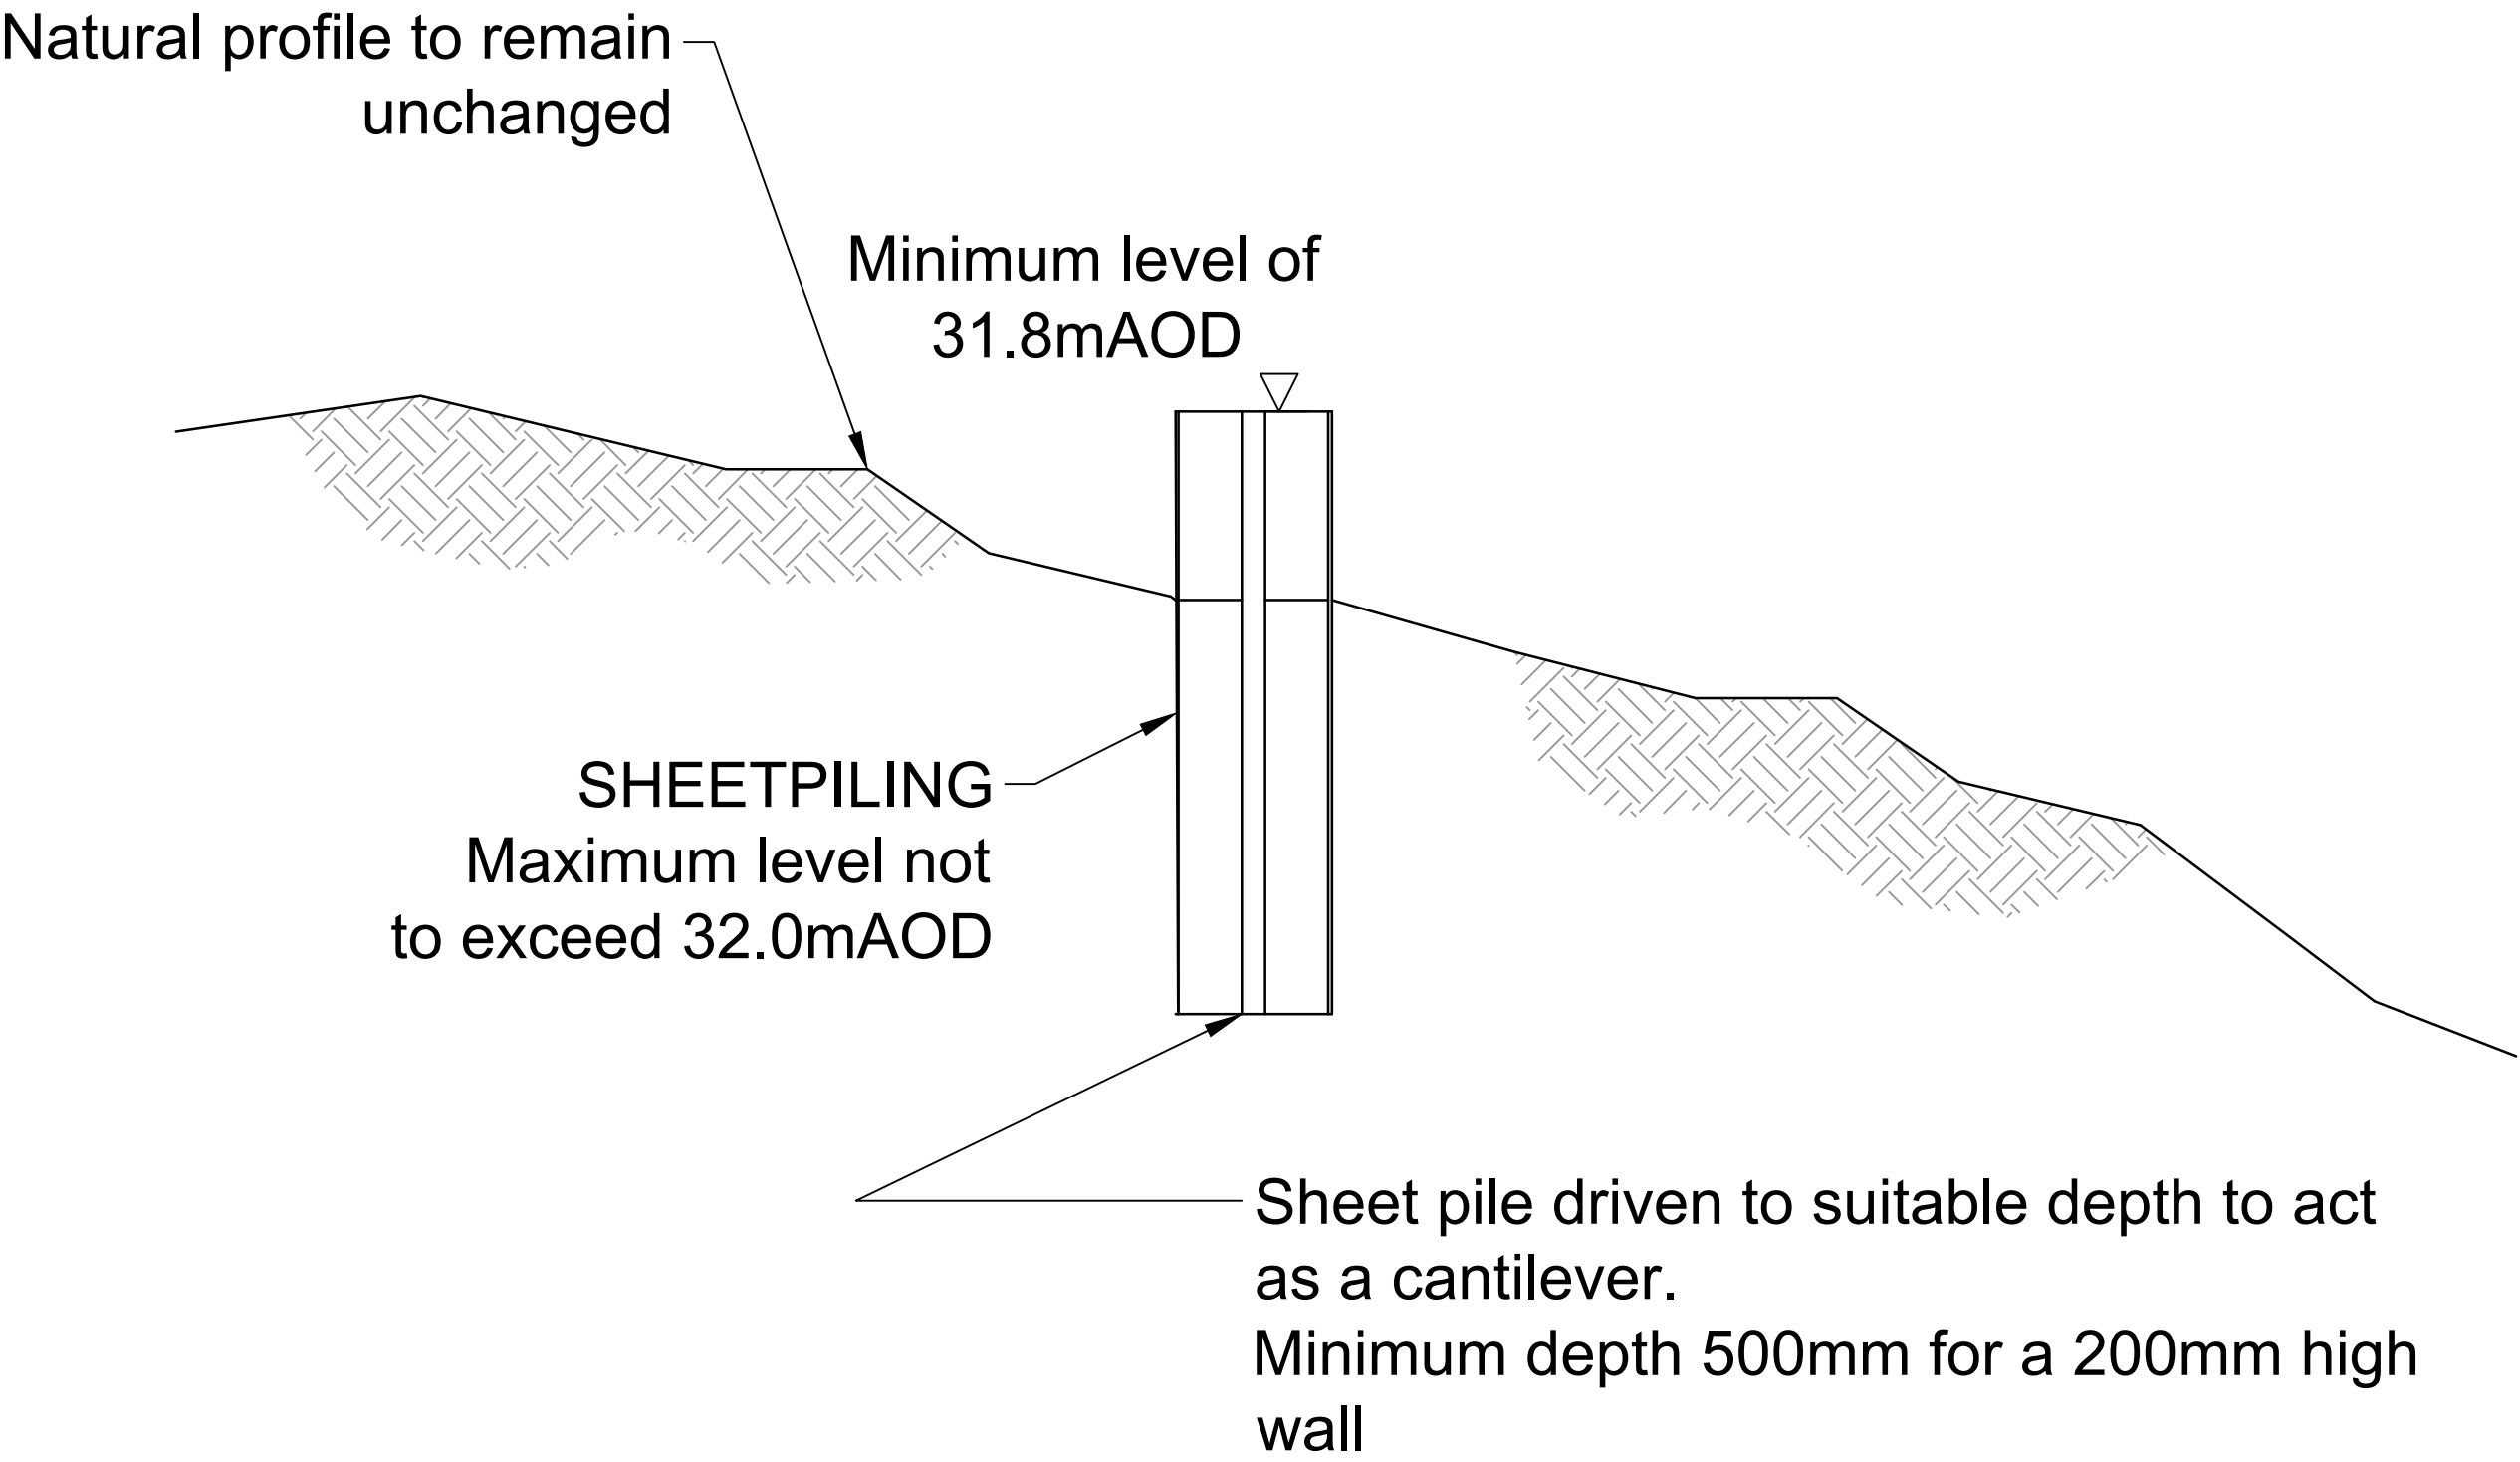

SECTION C-C
VERTICAL 1:10
HORIZONTAL 1:10

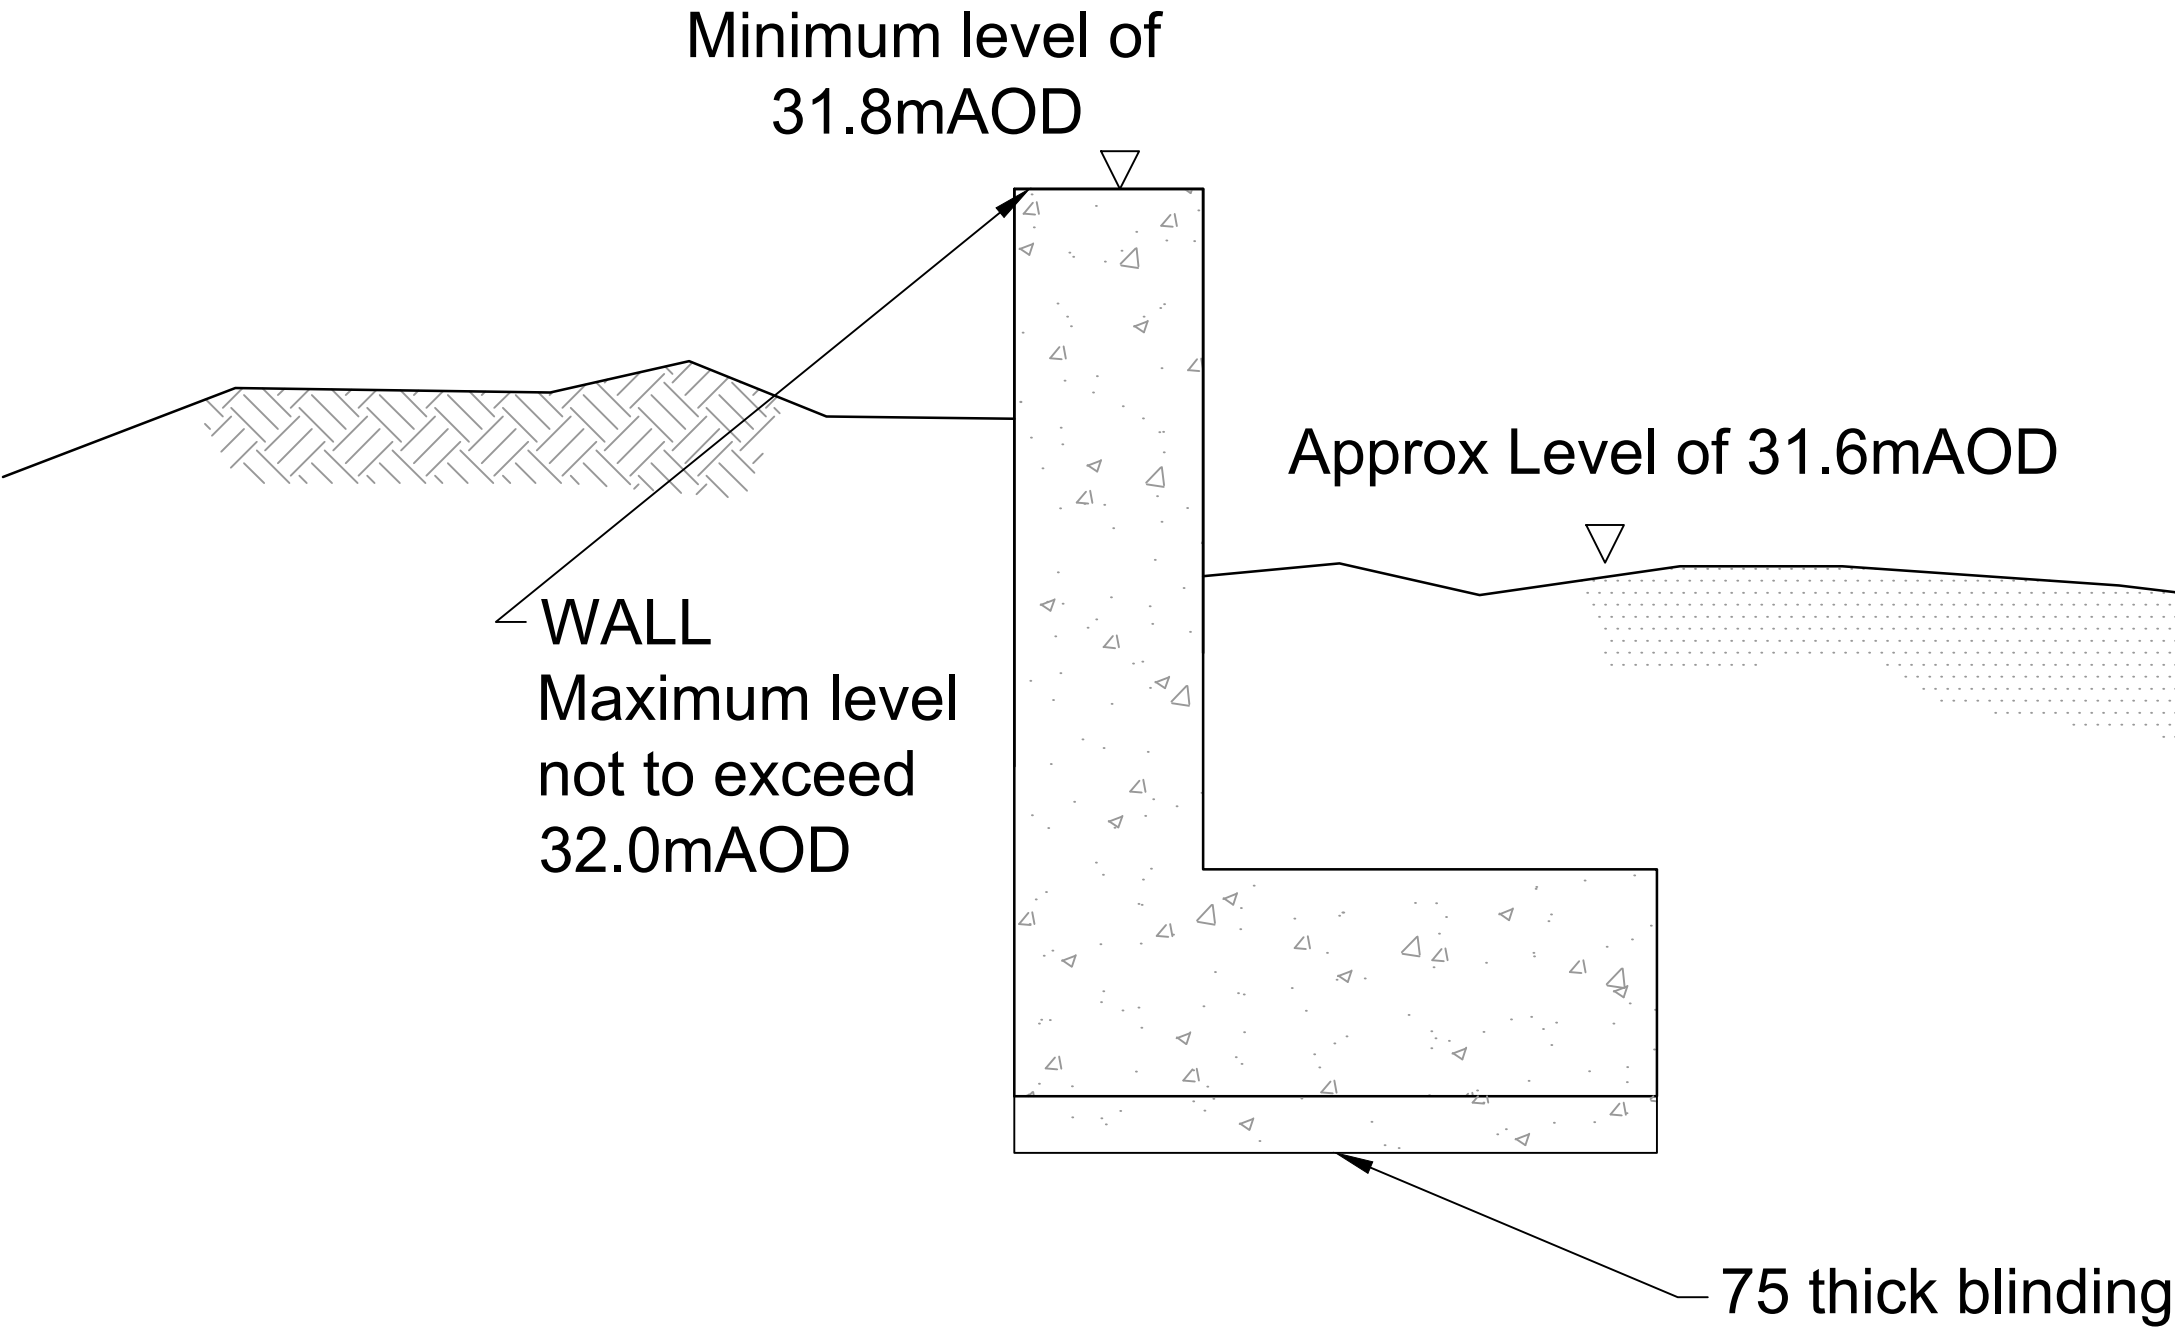

SECTION D-D
VERTICAL 1:10
HORIZONTAL 1:10

GENERAL NOTES

- All ground elevations are in mAOD (metres above ordnance datum) unless otherwise stated.

CDM RESIDUAL
DESIGN RISKS

Risks listed here are not exhaustive. Refer to Designer's Risk Assessment and pre-construction phase plan.

CONSTRUCTION

- Excavation**
 - Operation of plant and machinery in accordance with method statement
 - Excavations to be shored at all stages

HEALTH & SAFETY AND
ENVIRONMENTAL
INFORMATION

The design presented on this drawing has been developed in accordance with the construction management regulations 2015. Any construction limitations arising from the design and significant residual risk not usually associated with the proposed type of work are identified on the drawing or within the notes.

It is assumed the all works will be carried out by a competent contractor working to an approved method statement

NOT FOR CONSTRUCTION

NOT FOR CONSTRUCTION	24/09/24
NOT FOR CONSTRUCTION	31/07/24
NOT FOR CONSTRUCTION	09/07/24

Rev Date

EdenvaleYoung

QC30 30 Queen Charlotte Street Bristol BS1 4HJ 0117 2140 530 : t edenvaleyong.com : w info@edenvaleyong.com : e

Project
Staverton Factory
FLOOD RESILIENCE
Drawing Title
sections

Drawn	Date	Scale
MJ	22/07/25	AS SHOWN
Checked	Date	Plot size
JY	22/07/25	A1
Project No	Drawing No	Rev

EVY1164-003 AA

NOT FOR CONSTRUCTION