


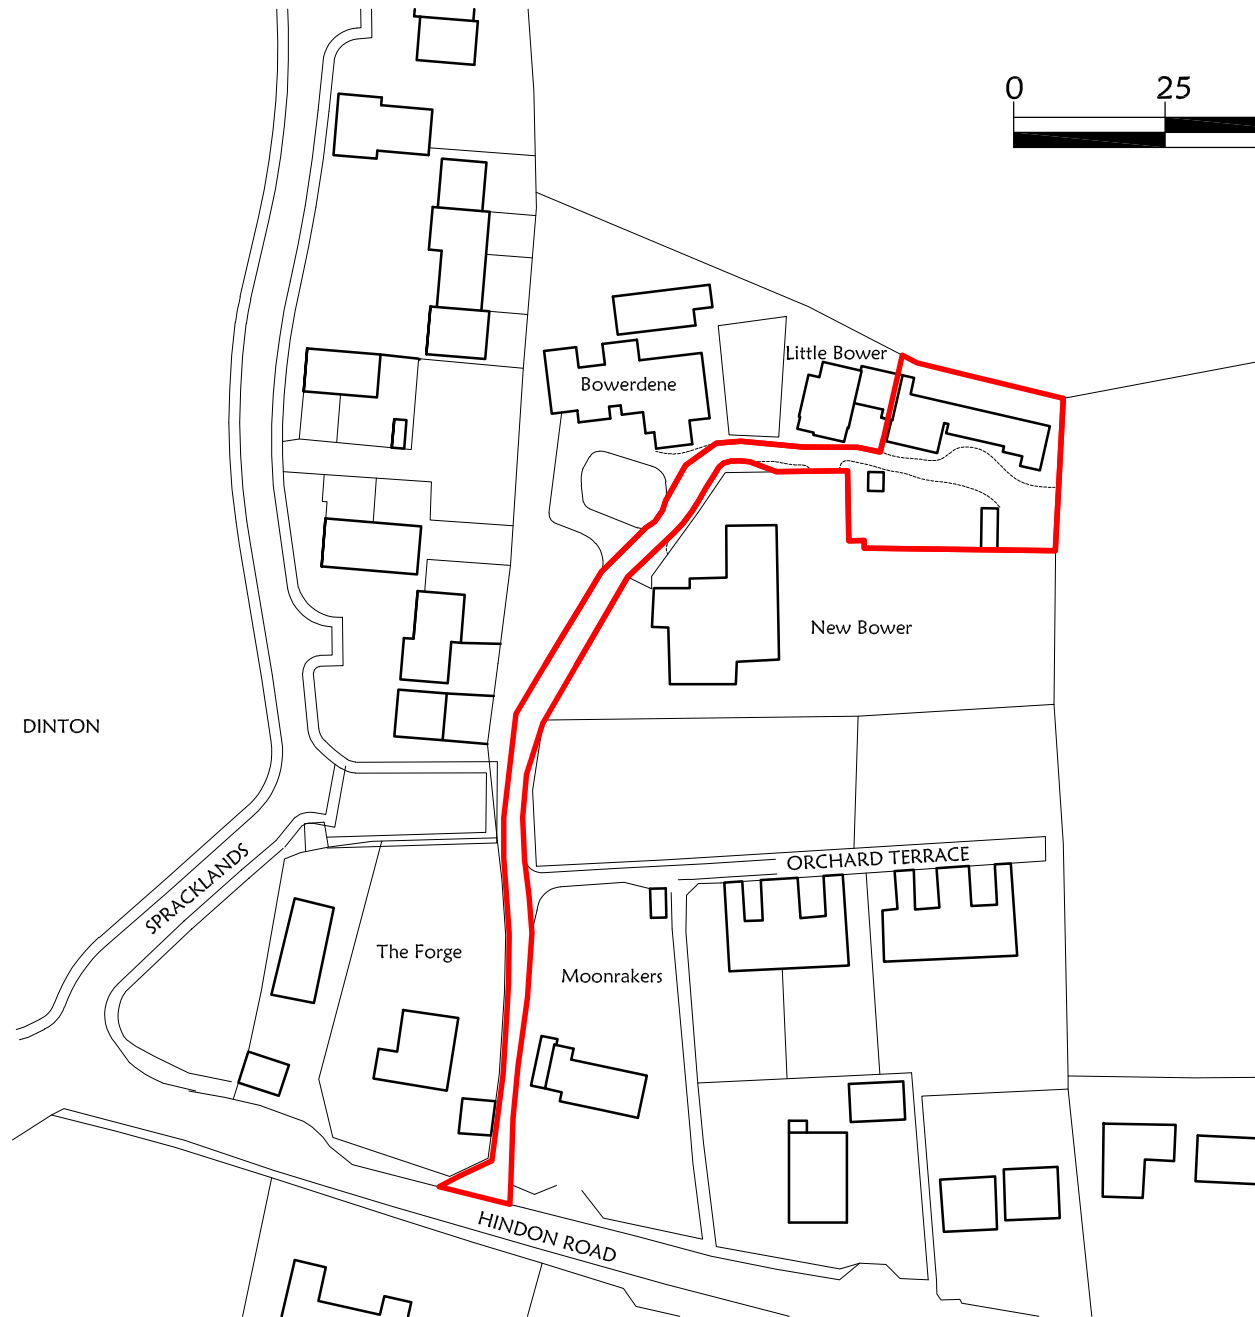

SCALEBAR 1:1250



LOCATION PLAN

Rev A Project title amended 12.08.2025

Project:

LAND ADJACENT TO LITTLE BOWER
DINTON

Drawing Title:

LOCATION PLAN

Client:

MR AND MRS BISHOP

Singleton Design

32 Castle Street, Newtown
Tisbury, Wiltshire, SP3 6SN

Tel. 01747 445045
e: singleton.design@btinternet.com

Scale: 1:1250 @ A4

Drg No: P889/01

Rev: A