



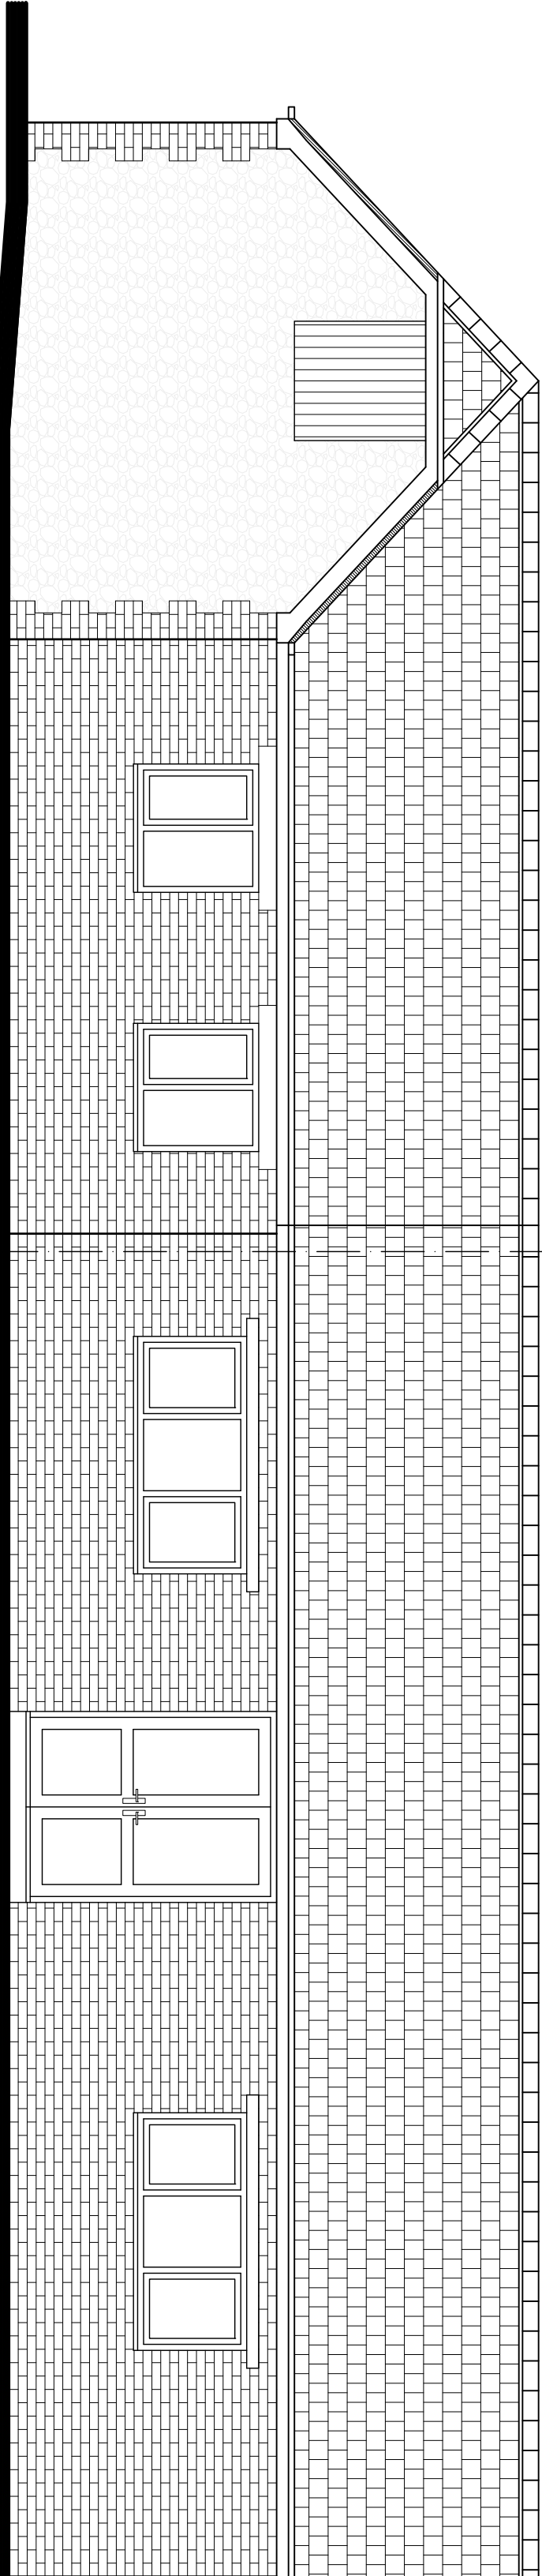

South West
@ scale 1:50


BYRE 3

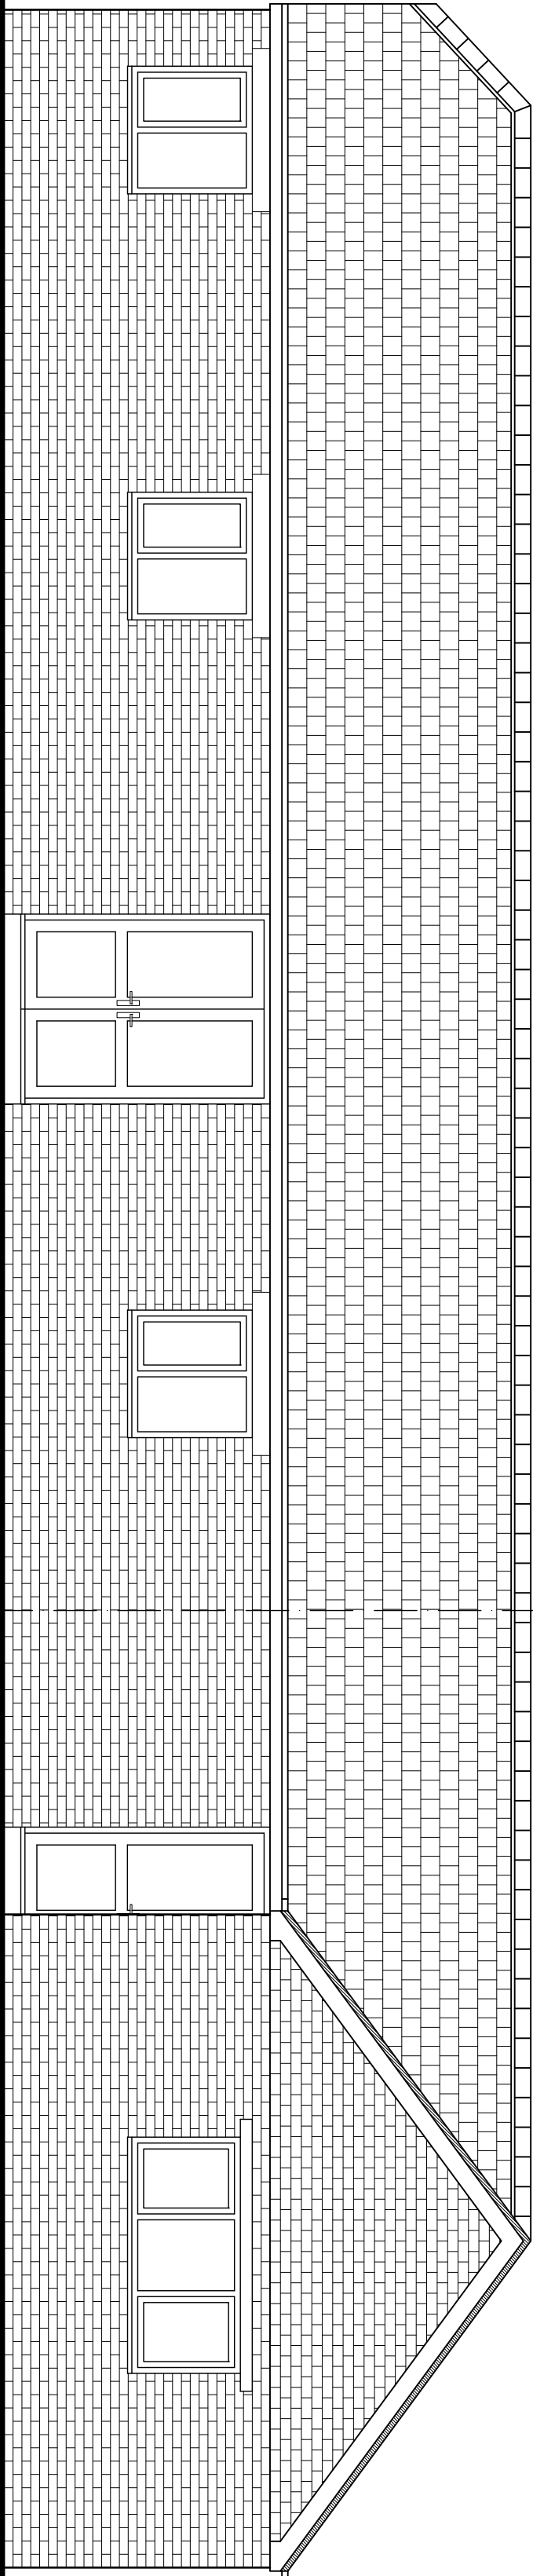


North West
@ scale 1:50

BYRE 1


BYRE 2

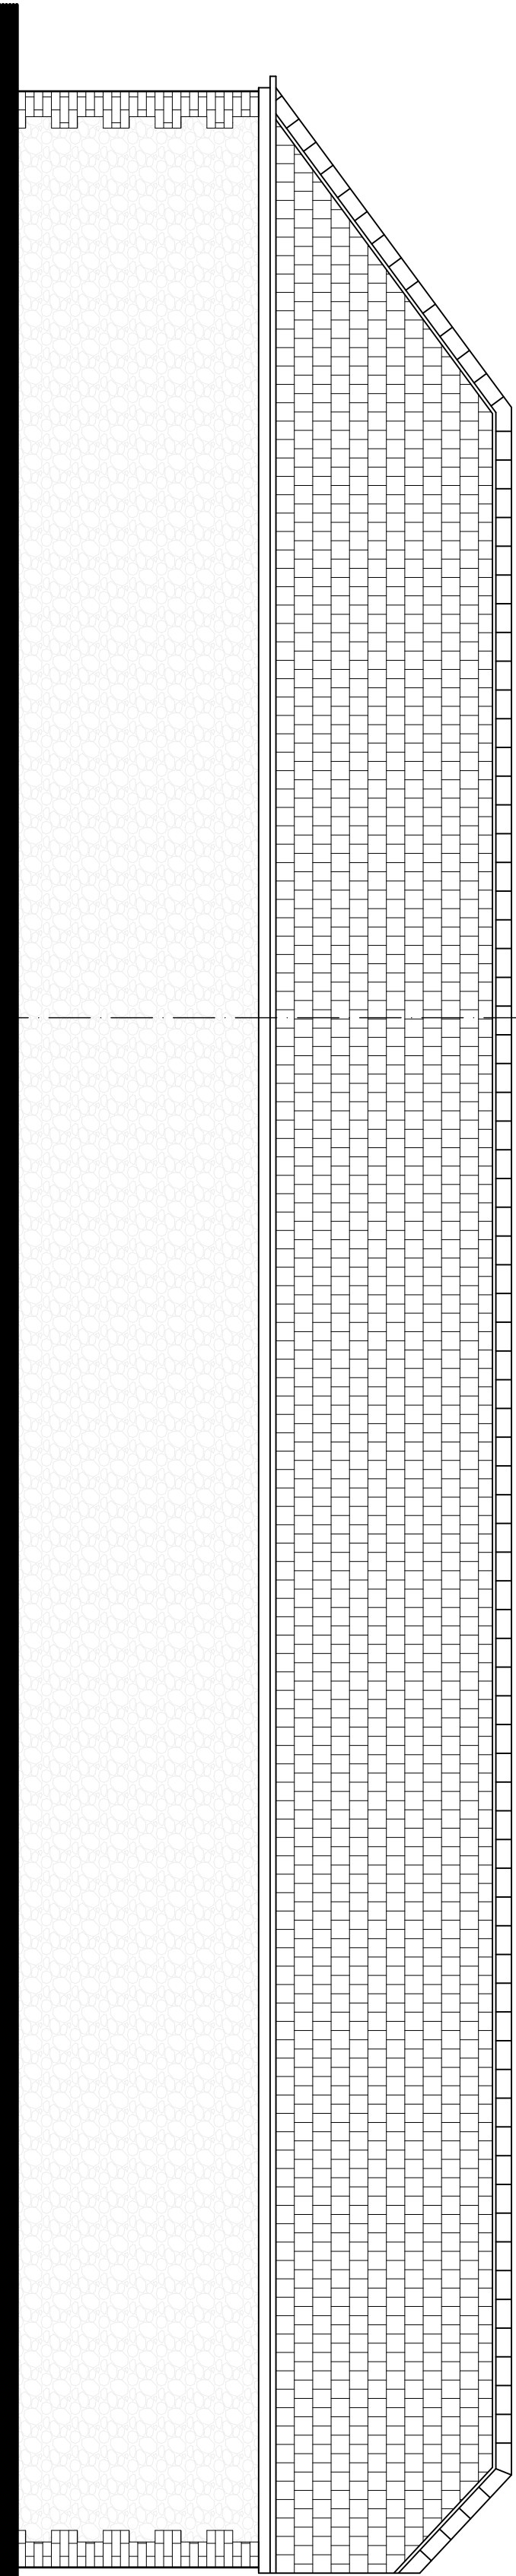

North East
@ scale 1:50

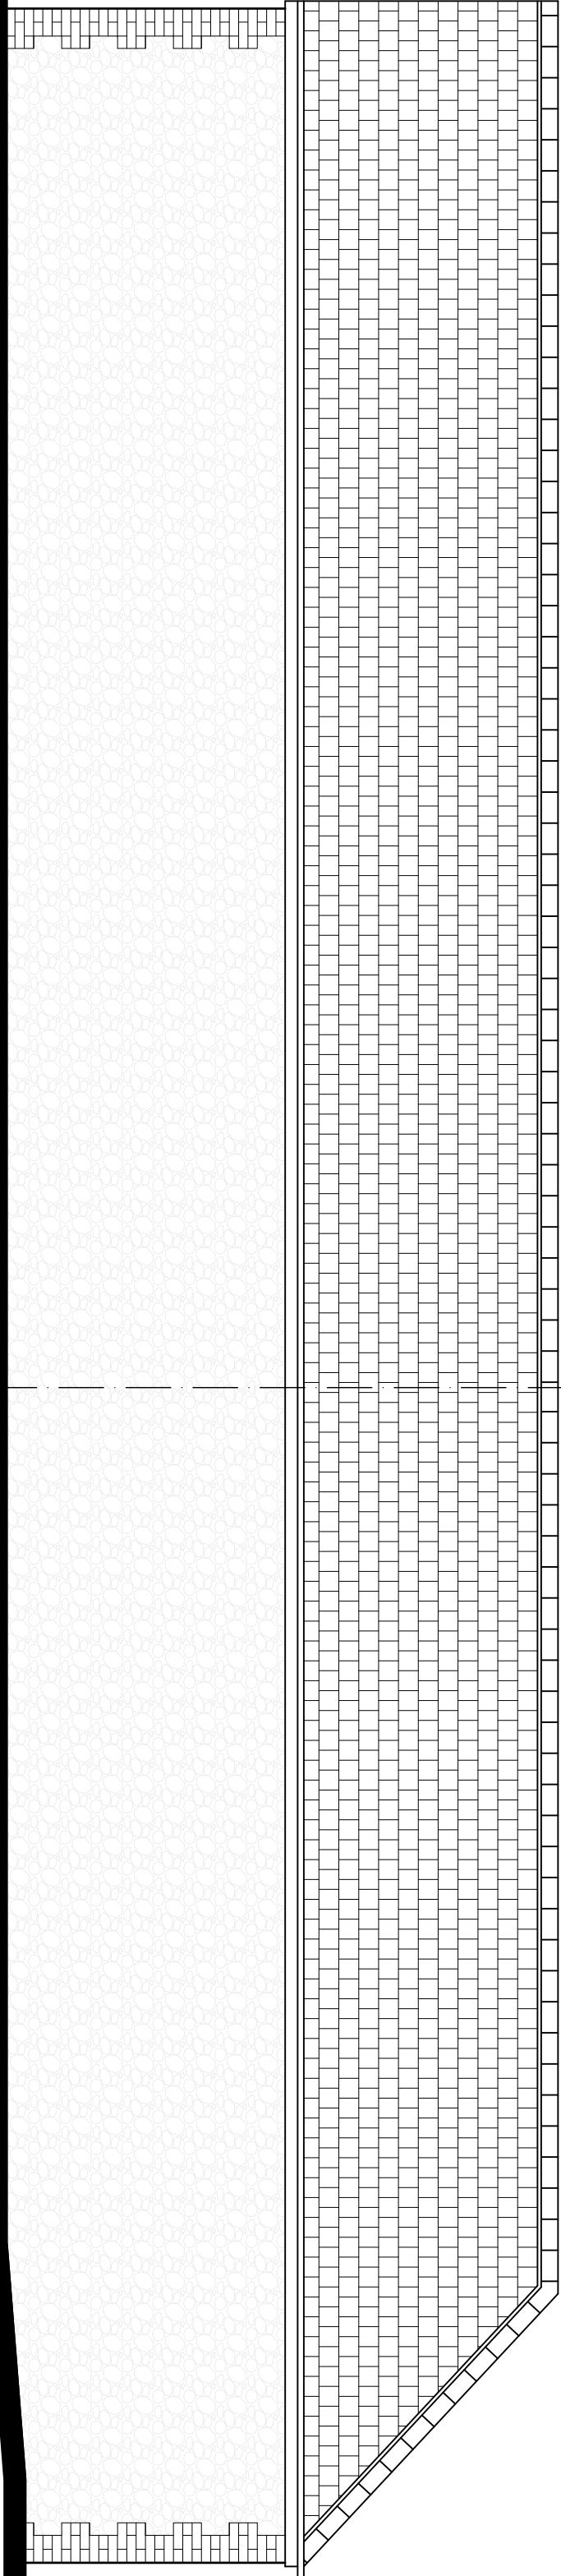

South East
@ scale 1:50

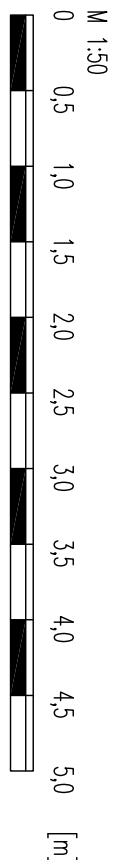

design@rkey.tech

DRAWING NUMBER
24 - 1035/003

SCALE
1:50 @ A1

DRAWN BY
R.SMITH

DATE
APRIL 2025

PROJECT
Units 1-3 The Byres, Westbrook Farm, 84 Westbrook,
Bromham, Chippenham, SN15 2EE.

DRAWING TITLE
EXISTING ELEVATIONS