
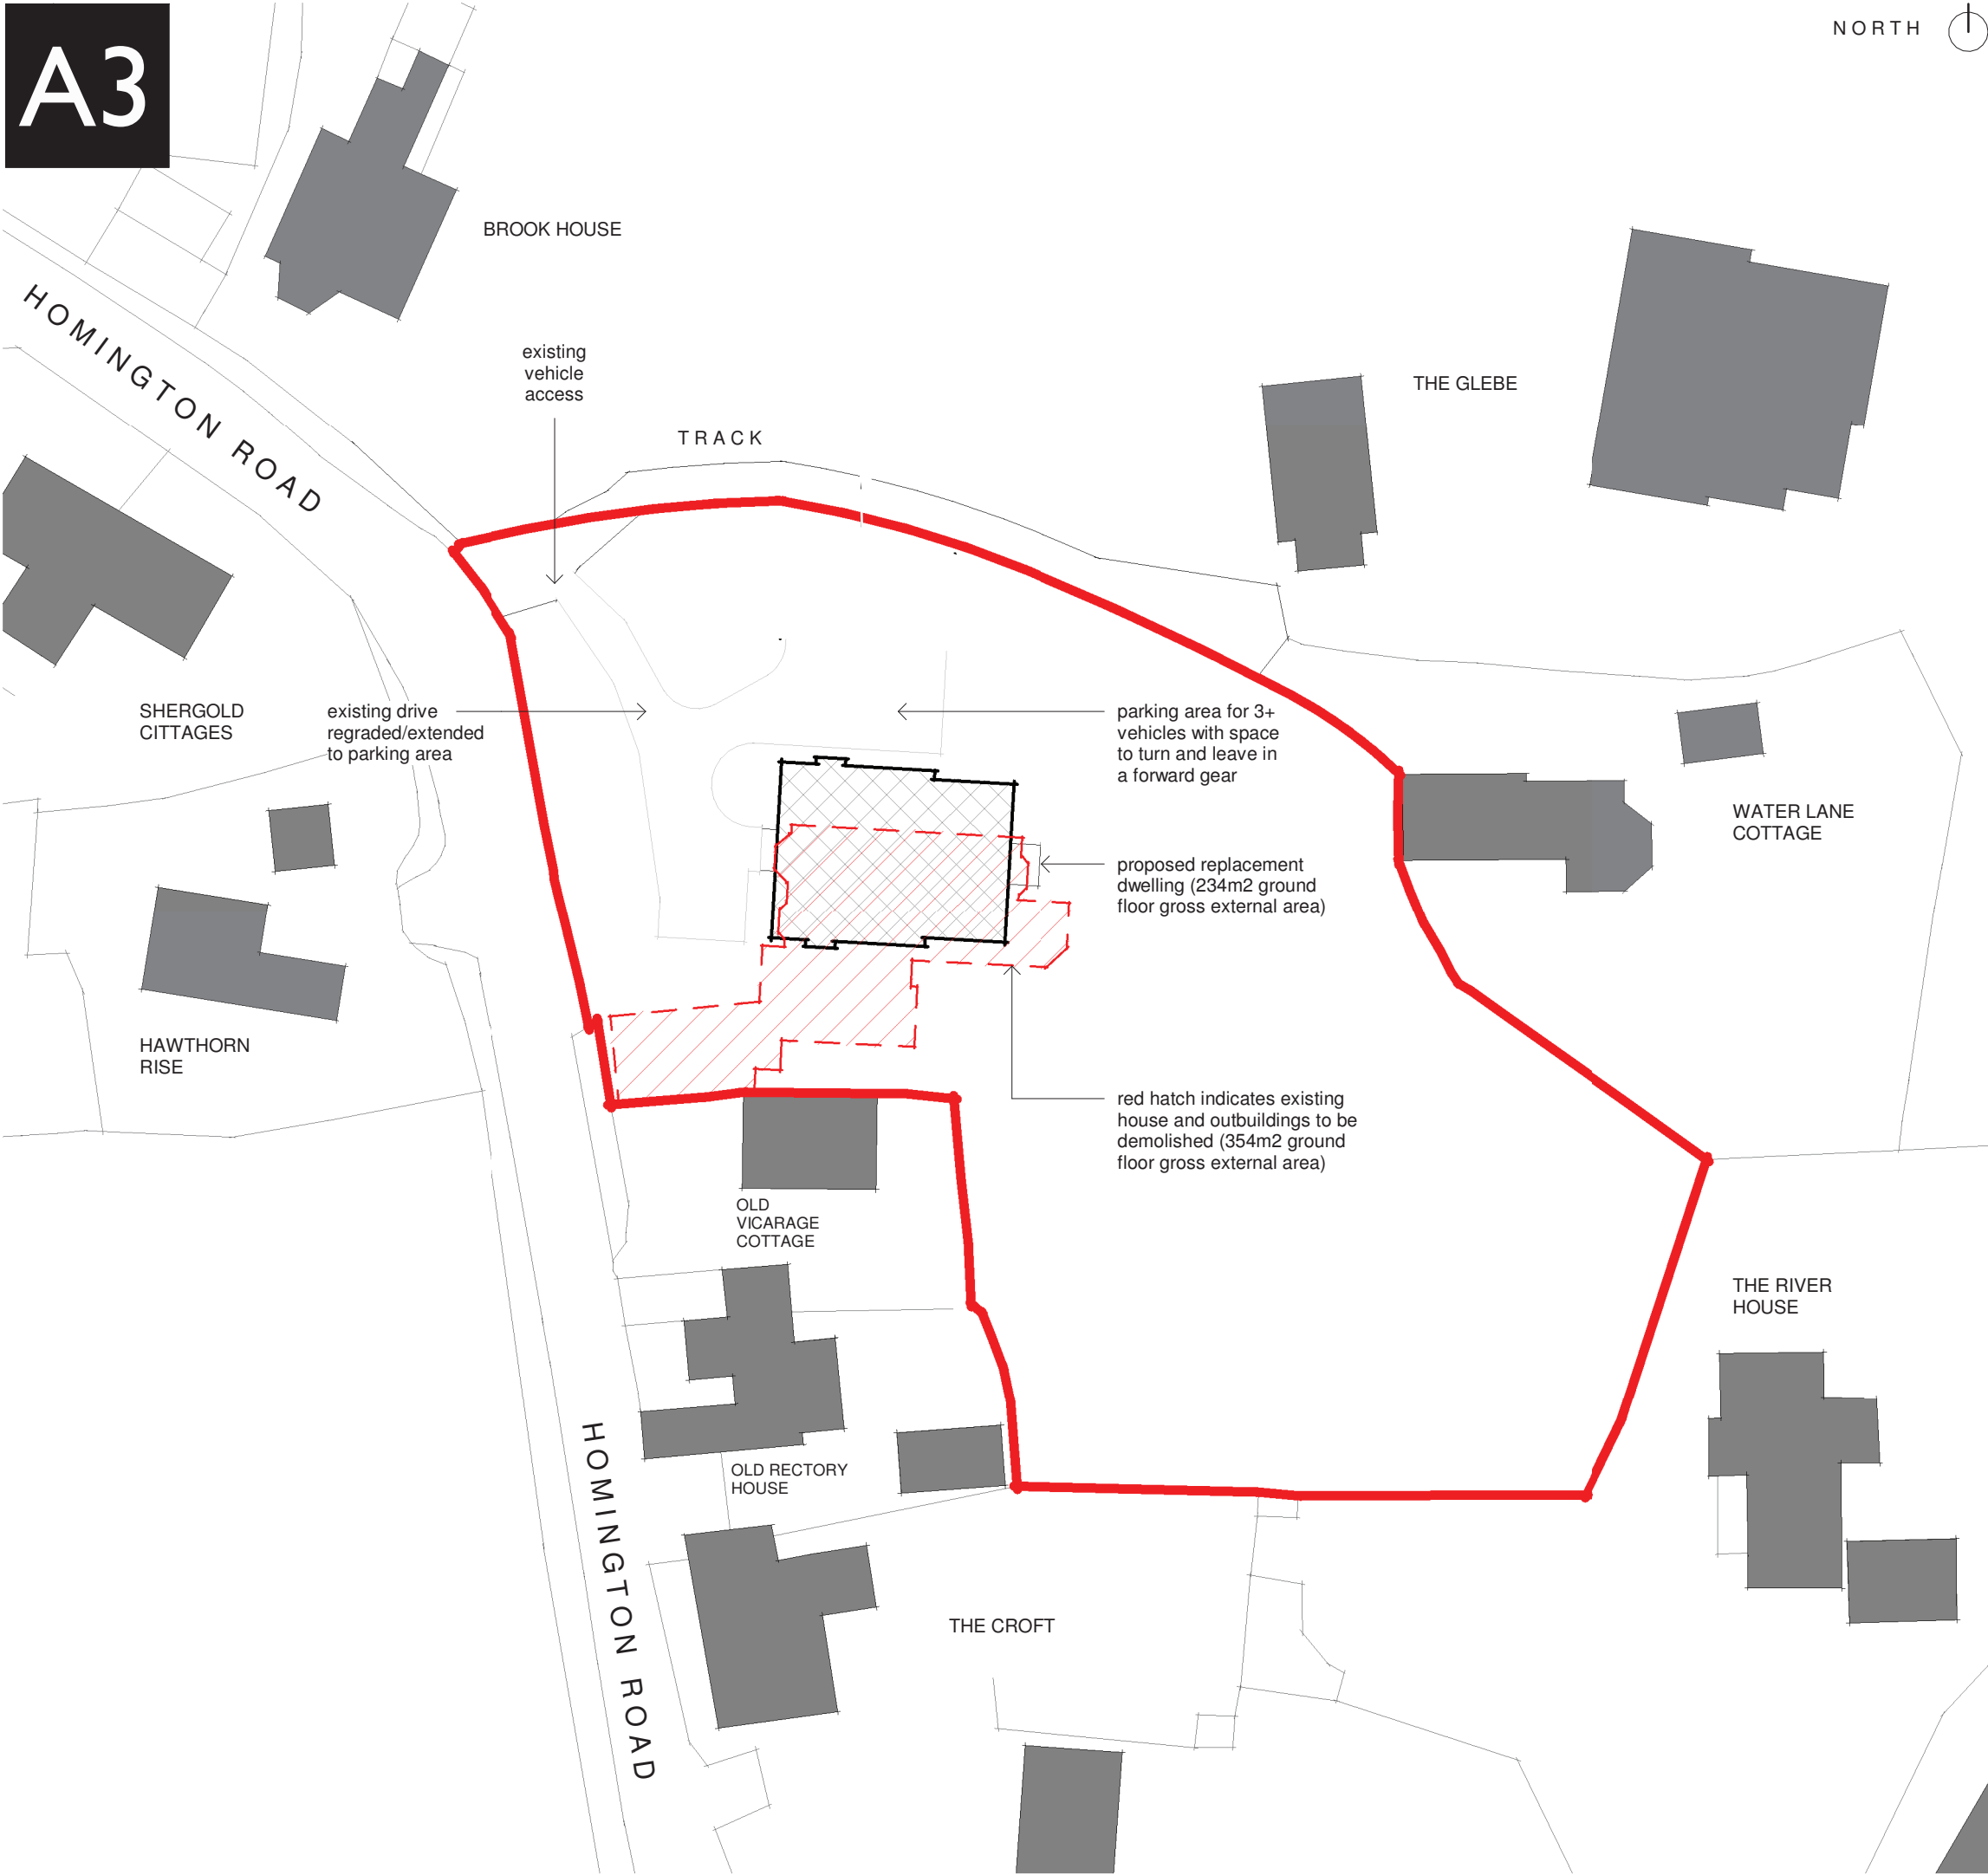


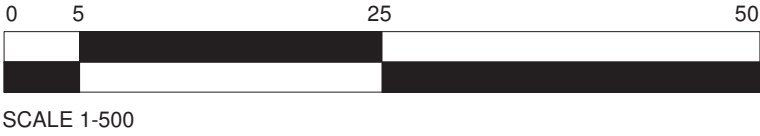

C	Update to client comments	22.09.24
B	Update to client comments	22.06.24
A	First Issue	07.04.24

Rev	Description	Date
-----	-------------	------

Client
Dr & Dr Walker

Project
The Old Vicarage, Homington Road,
Coombe Bissett, Salisbury, SP5 4LR

Drawing
Block plan

WHITEROK
architecture

07787304795 info@whiterok.co.uk www.whiterok.co.uk

Scale @ A2 1 : 500	Date April '23
-----------------------	-------------------

Project No 672	Drawing No P02	Rev C
-------------------	-------------------	----------