

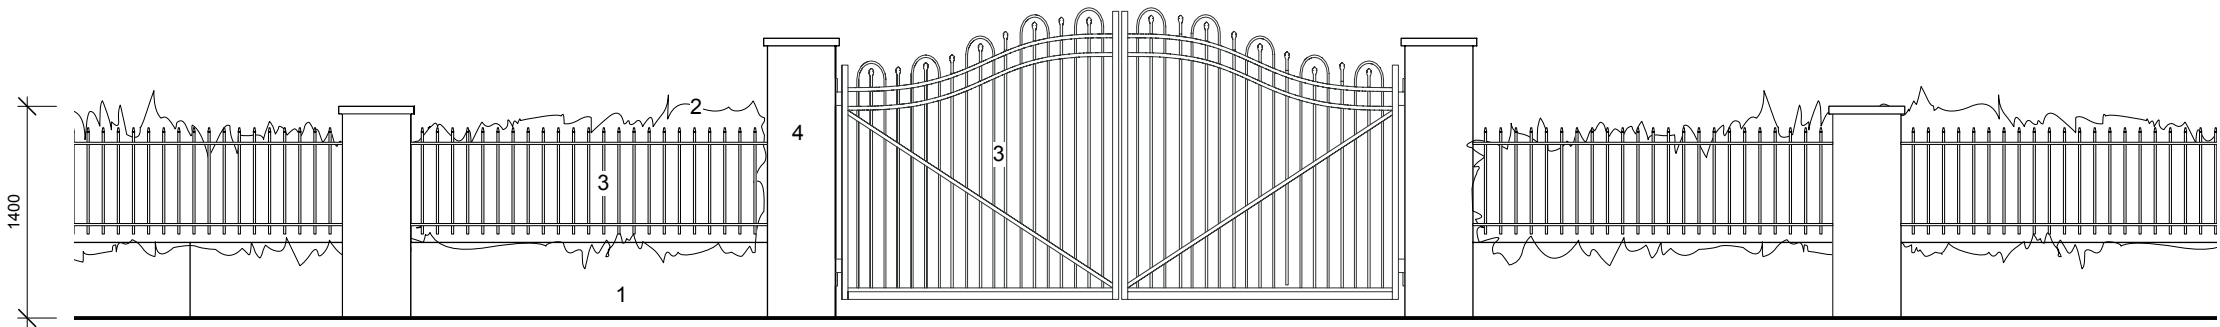


Finishes Schedule

- 1. Boundary walls in white render
- 2. Native hedges
- 3. Metal gate and railing panels
- 4. White rendered piers with stone capping

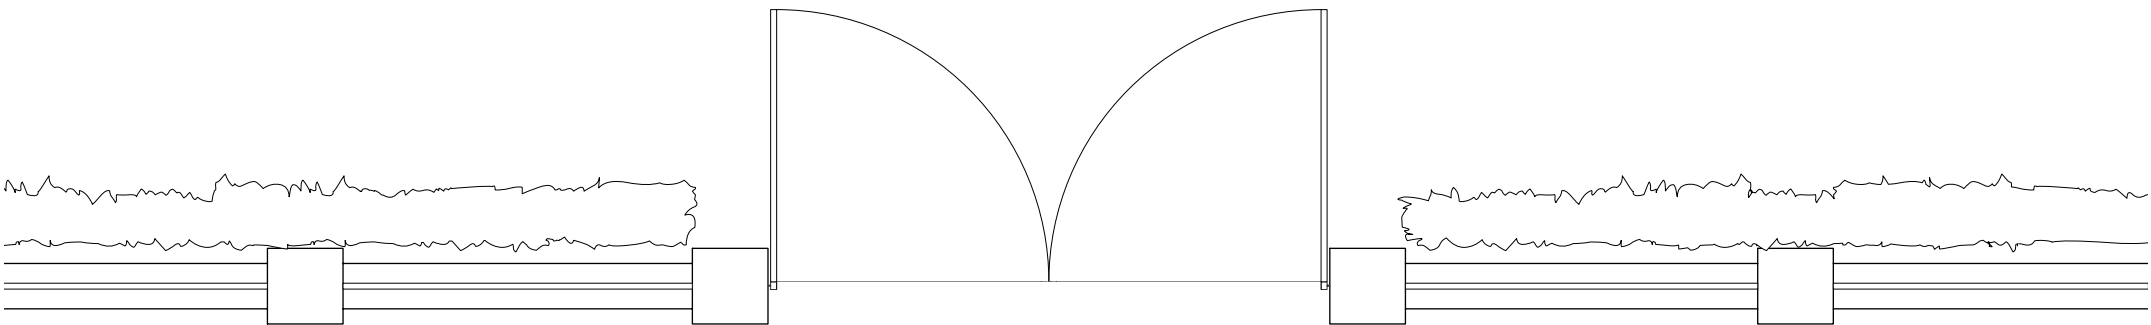

PROP. GATE ELEVATION 1:50

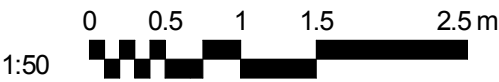

PROP. GATE PLAN 1:50

No.	Date	Revision Notes	
 OFFGRID ARCHITECTURE info@offgridarchitecture.co.uk www.offgridarchitecture.co.uk +44 (0)7759 482619			
These details are subject to all relevant statutory approvals. If in doubt, check. All dimensions are to be checked on site. Areas where quoted are approximate. Figured dimensions only are to be taken from this drawing. Any discrepancies with other related information is to be reported to OFFGRID Architecture prior to order/construction/installation. This document should not be relied on or used in circumstances other than those for which it was originally prepared and for which OFFGRID Architecture was commissioned. OFFGRID Architecture accepts no responsibility for this document to any party other than the person by whom it was commissioned.			
Status	PLANNING		
Project Title	EXTENSIONS & ALTERATIONS		
Project Address	Bincknoll Cottage, Royal Wootton Bassett, Swindon, SN4 8QT		
Sheet Title	PROP GATE AND BOUNDARY WALL DESIGN		
Scale	Date	Drawn By	Project ID
1:50 @ A3	8/28/2025	JT	2512 071