




TOP VIEW

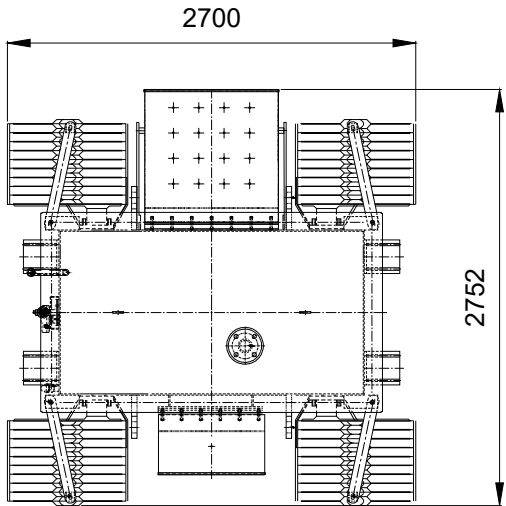


FRONT SIDE VIEW

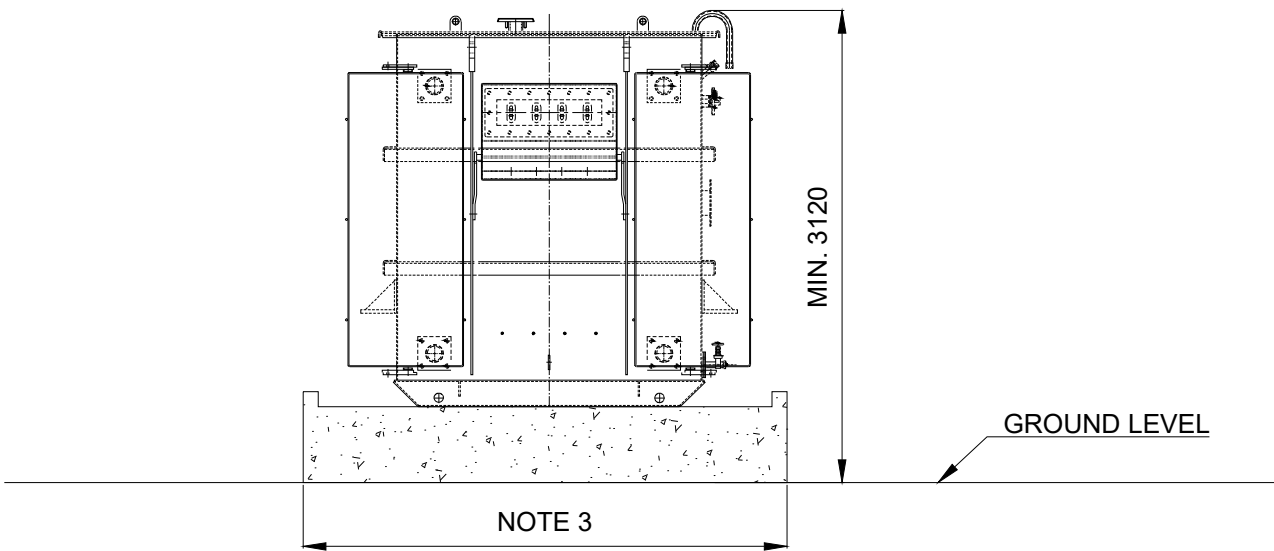

BACK SIDE VIEW

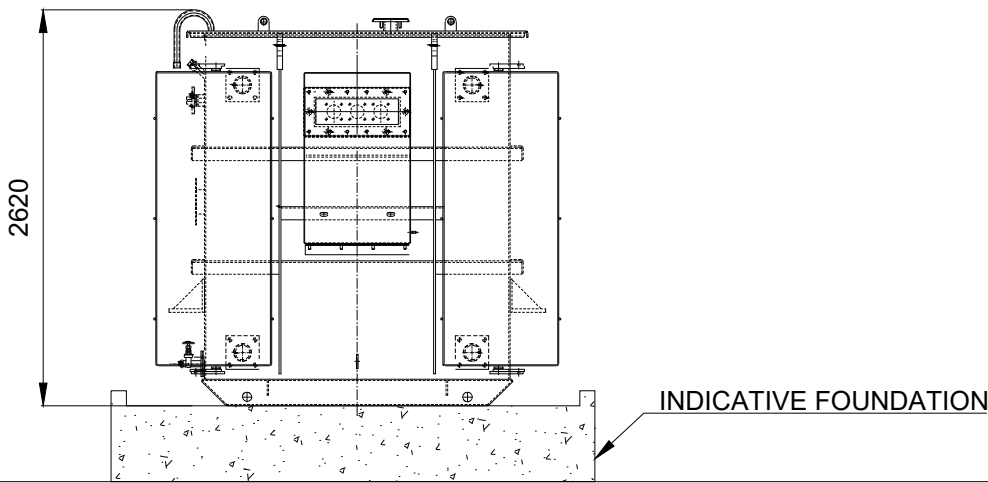

SIDE VIEW

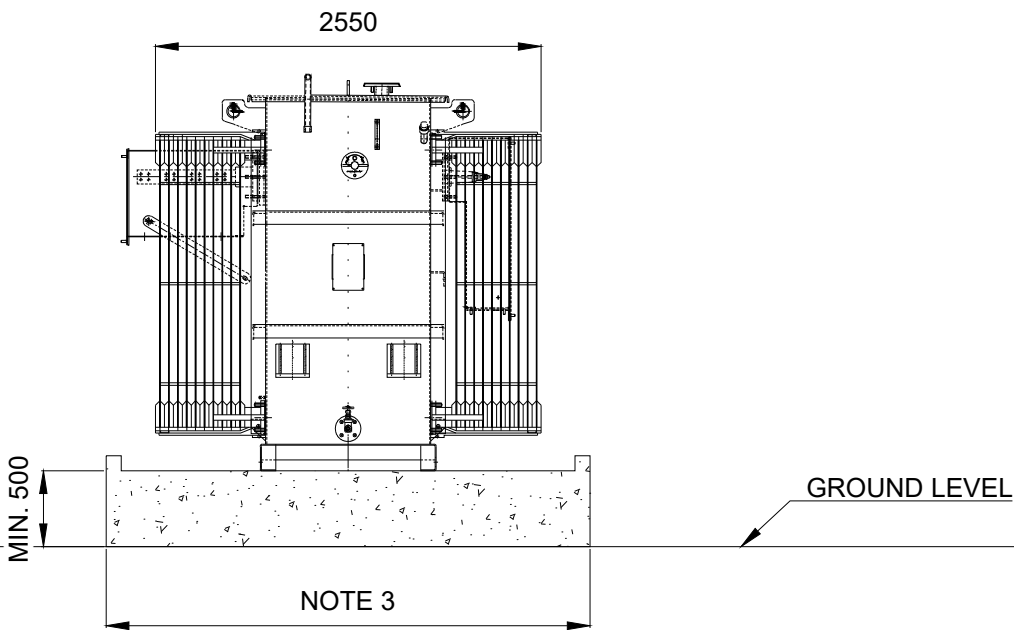

- Notes:
1. All dimensions to be confirmed on site prior to installation.
 2. All dimensions are indicative only and in mm unless otherwise specified.
 3. Distances that needs to be site specific and decided by subcontractor.

Revisions:

Rev	Date	Comments	Drawn	Approve
00	28/10/24	First Issue	AD	RG

Project: Melksham
Location: Melksham
9RM+R8
United Kingdom
51.383583°, -002.189528°
Title: Auxiliary Transformer Details
Drawn: AD Checked: FS
Scale: 1:50@A3 Date: 28/10/24
Drawing No: BELUK1002-226 Rev: 00



Belectric
Unit 11&12, Callow Park
Callow Hill, Briknworth
United Kingdom
www.belectric.com



Detra Solar
Lvovo str. 25-104,
LT-09320 Vilnius
www.detrasolar.com

Do not scale from this drawing. Site verify all dimensions prior to construction. Report all discrepancies to the drawing originator immediately. This drawing is to be read in conjunction with all relevant documents and drawings.