SEE 13000-LUC-XX-XX-DR-L-01201

STOURHEAD HOUSE

TICKET KIOSK

STABLES

SOUTH LAWN

TEMPLE OF FLORA

NATIONAL TRUST OFFICE

SPREAD EAGLE INN

GARDEN LAKE

STONE BRIDGE

BRISTOL CROSS

TICKET KIOSK

ST PETERS CHURCH


HIGH STREET

SEE 13000-LUC-XX-XX-DR-L-01201

KEY

Application Boundary

Existing trees
Dashed line indicates Root Protection Area (RPA) in accordance with BS5837. See Arboricultural information for further details.

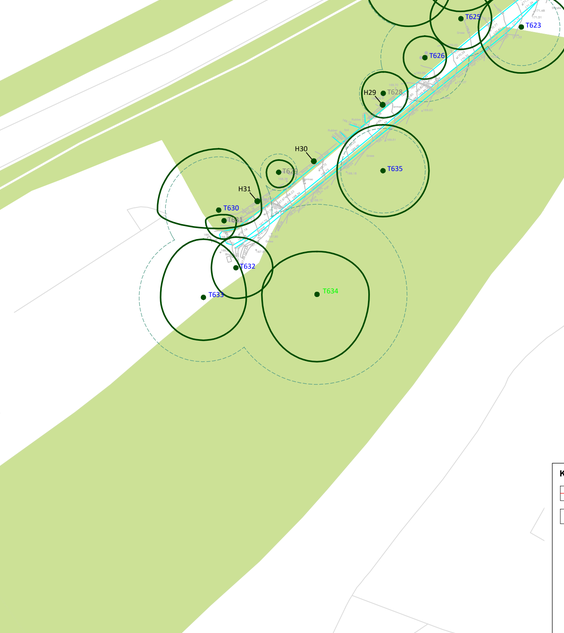

Location Plan (not to scale)

Rev	Date	Description	Drn	Chk	App
P01	08.08.25	Planning Issue	TP	ET	ET

Scale 1:500
0 5 10 15 20 25m

Drawings to be scaled only for planning purposes.
All dimensions to be verified on site for construction
© Drawing & design copyright LUC

LUC www.landuse.co.uk

Project
STOURHEAD GARDEN PATHWAY IMPROVEMENT PROJECT

Client
THE NATIONAL TRUST

LUC Job Nr	Scale @A0	Status
13000	1:500	S3 - FOR REVIEW

Drawing Title
EXISTING TOPOGRAPHICAL SURVEY SHEET 2 OF 2

Drawing Nr	Rev
13000-LUC-XX-XX-DR-L-01202	P01