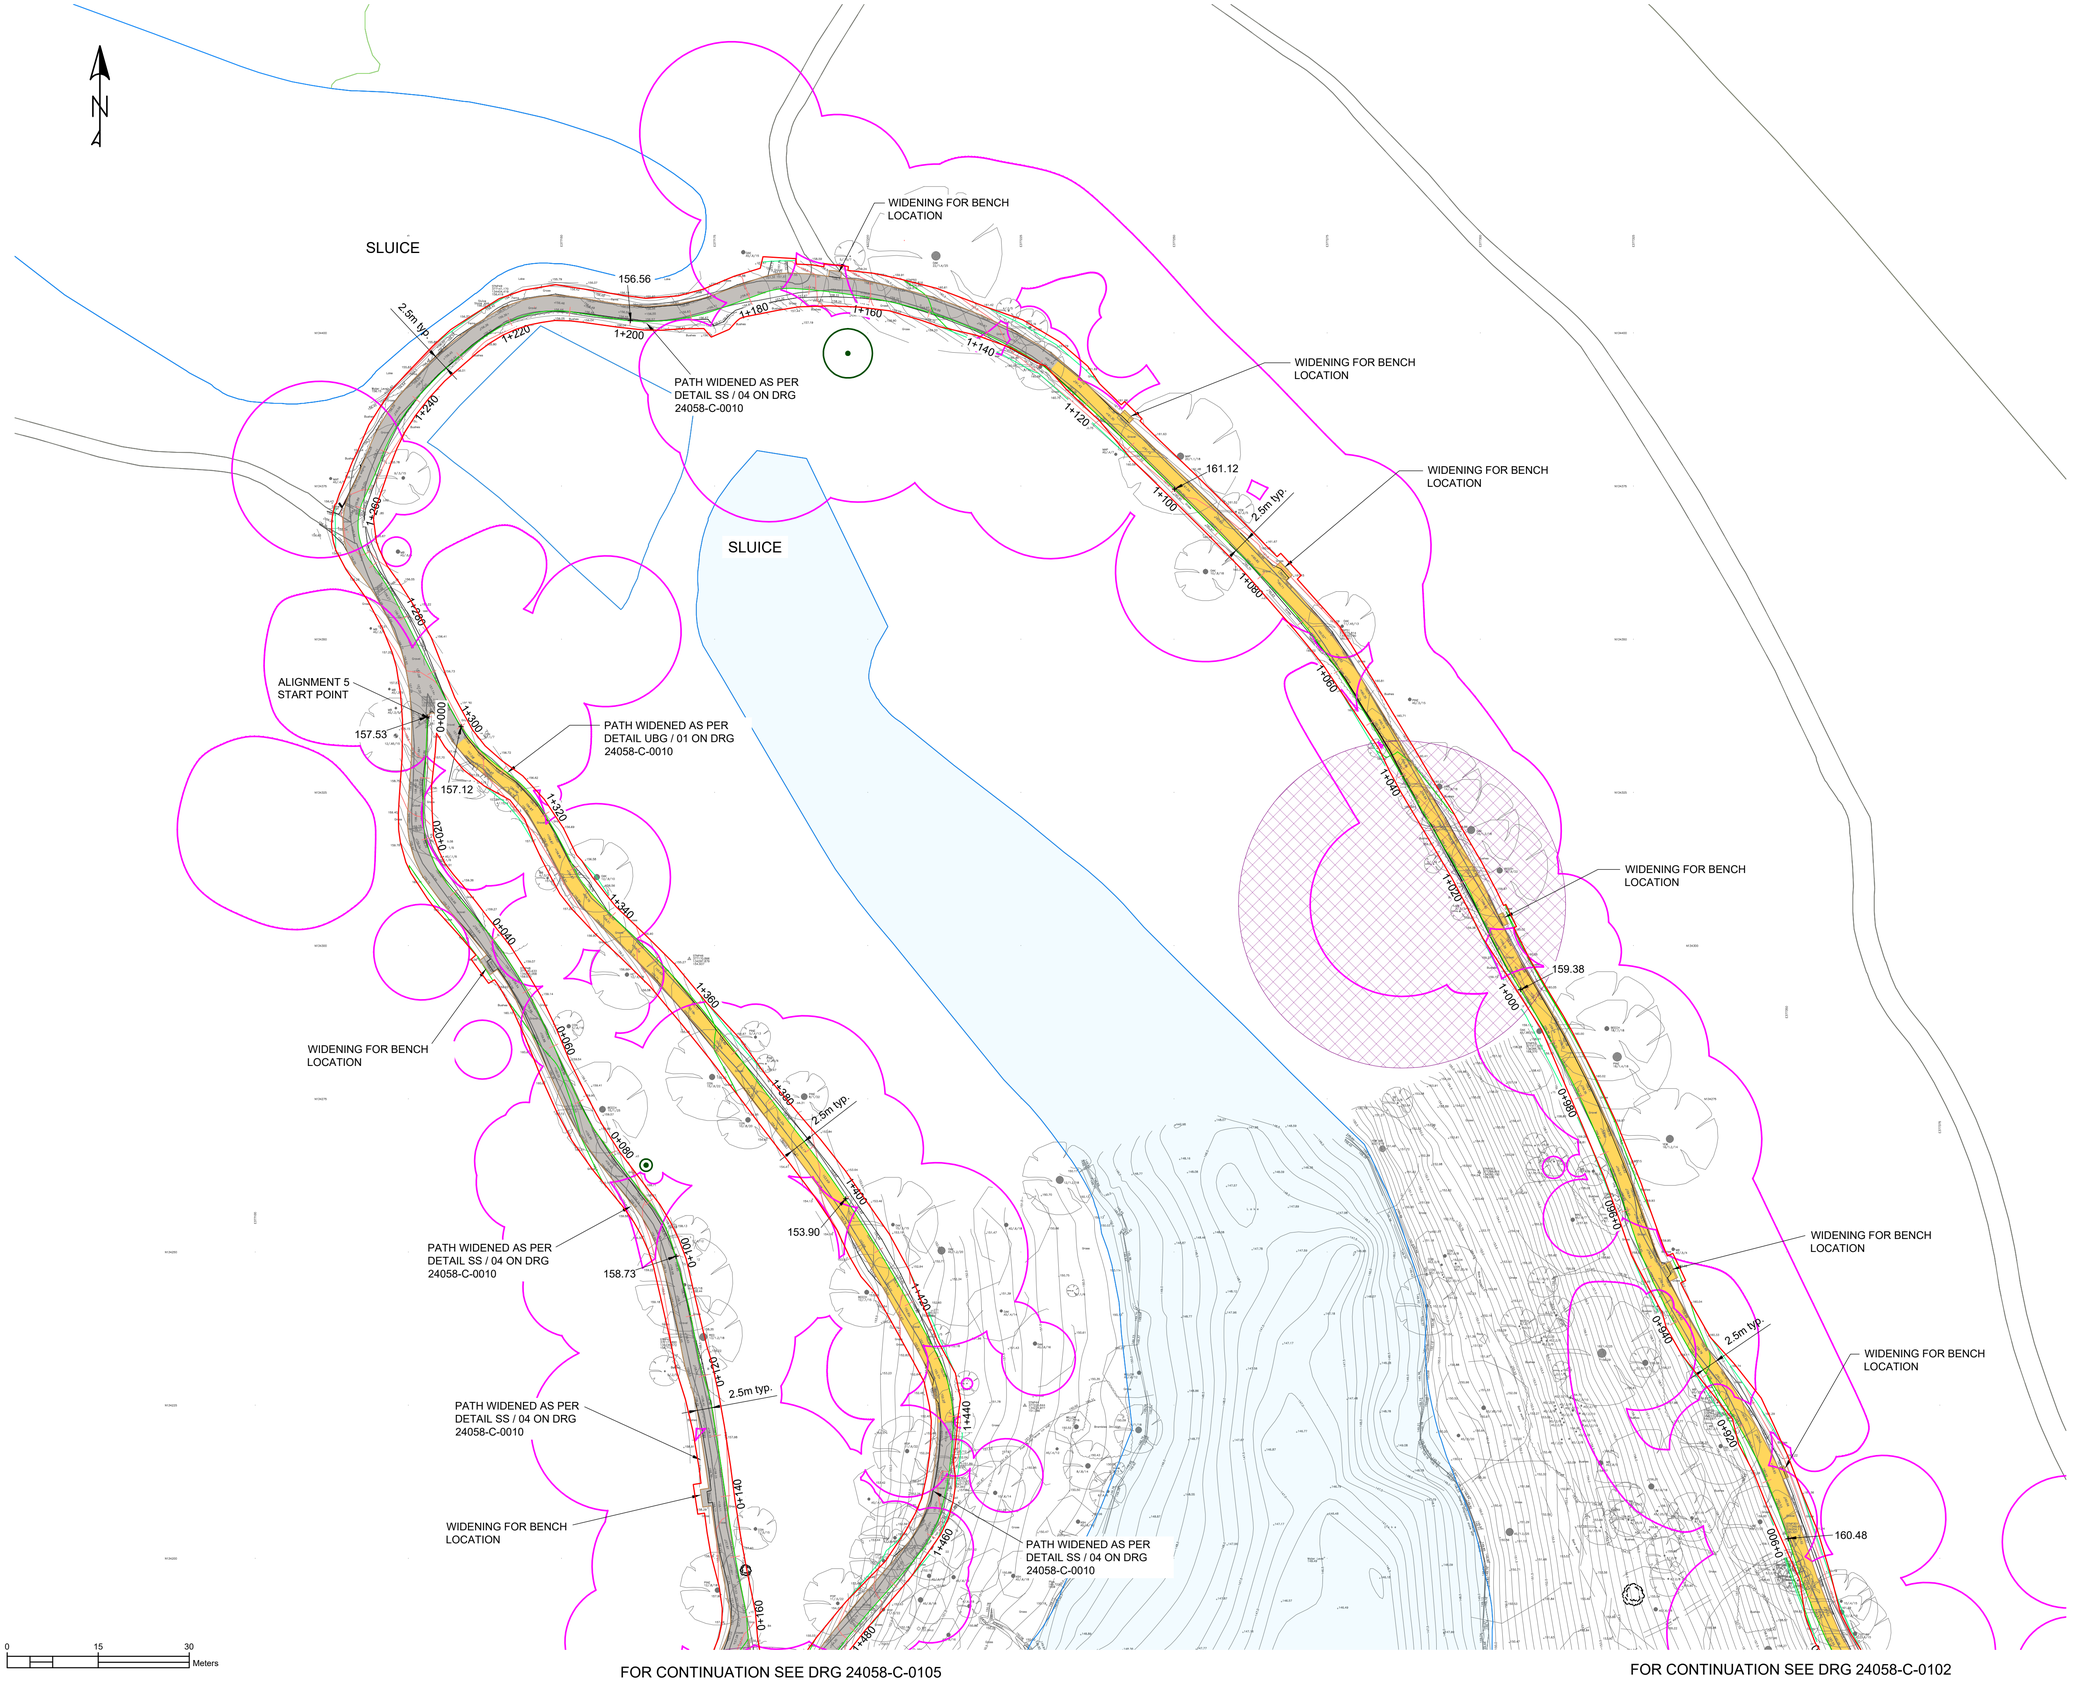


FOR CONTINUATION SEE DRG 24058-C-0105

FOR CONTINUATION SEE DRG 24058-C-0102

NOTES


THIS DRAWING IS TO BE READ IN CONJUNCTION WITH ALL RELEVANT ARCHITECT'S AND M&E DRAWINGS TOGETHER WITH THE SPECIFICATION.

LEGEND

- INDICATES EXTENT OF SEALED SURFACE (SS / 01 U.N.O - SEE NOTES BELOW) (TAR SPRAY AND CHIP)
- INDICATES EXTENT OF UNBOUND GRAVEL (UBG / 01 U.N.O - SEE NOTES BELOW) (BREEDON)
- INDICATES RED LINE BOUNDARY
- INDICATES TREE ROOT PROTECTION AREA
- PATH BASELINE CHANNEL (LOW POINT OF PATH)
- PATH OUTER CHANNEL (HIGH POINT OF PATH)

NOTES:

1. REFER TO DRAWING 24058-C-0010 FOR PROPOSED PATH CONSTRUCTION DETAILS
2. WHERE WIDENING AND / OR AT BENCH LOCATIONS ALLOW FOR DETAILS SS / 04 & UBG / 01
3. PATHS TO HAVE 1:40 CROSS FALL TOWARDS THE LAKE TYPICALLY.
4. PATHS TO BE 2.5m WIDE TYPICALLY.
5. PROPOSED LEVELS ARE SET AT +100mm ABOVE EXISTING LEVELS ALONG THE BASELINE CHANNEL. TYPICALLY 1:4 GRADING TO EXISTING LEVELS.
6. FOR EXTENT / LOCATION OF PATH EDGING TYPES, REFER TO LUC DRAWINGS.

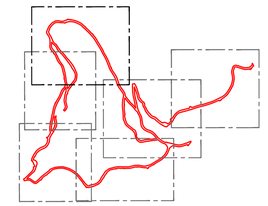

CUT / FILL SUMMARY (TOTAL)

CUT = 740m^3

FILL = 1670m^3

NET = 930m^3 (FILL)

rev	drawn	chkd	appd	date	description
P2	RG	SDD	-	08.08.25	STAGE 3 COSTING
P1	RG	SDD	-	11.06.25	STAGE 3 COSTING

STOURHEAD ACCESSIBILITY PROJECT

CLIENT:
National Trust

ARCHITECT:
Land Use Consultants

DRAWING TITLE:
PATHWAY ALIGNMENT PROPOSED PLAN SHEET 6

SFK consulting
2nd Floor Trinity House
123 Winchester Road, Chandlers Ford,
Eastleigh, Hampshire. SO53 2DR
Tel: 023 8251 6969

SCALE: 1:500 @ A1

SFK REF: 24058 - 0106

24058-SFK-XX-XX-DR-C-0106 | P2