


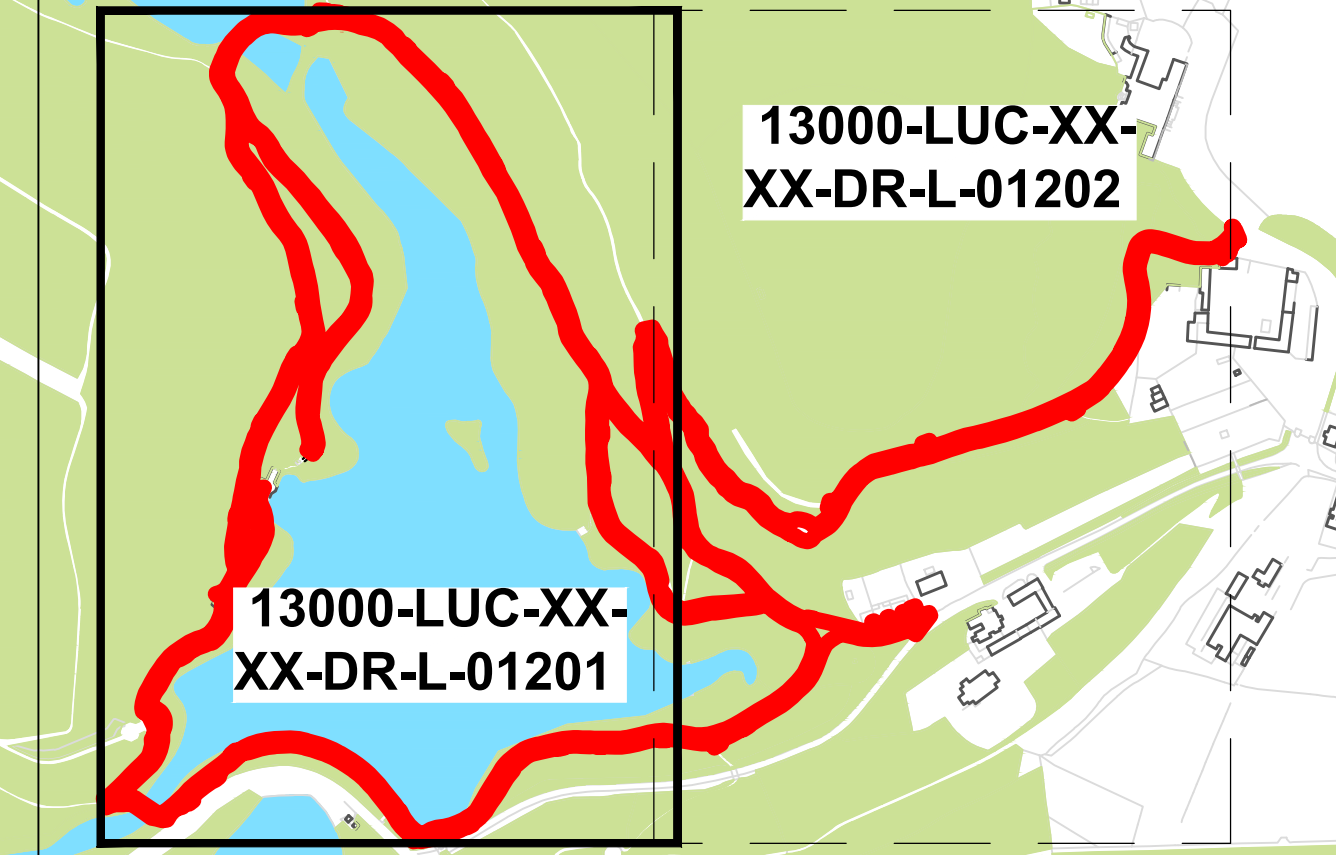

Location Plan (not to scale)

KEY

- Application Boundary
- Existing trees
- Dashed line indicates Root Protection Area (RPA) in accordance with BS5837. See Arboricultural information for further details.

SEE 13000-LUC-XX-XX-DR-L-01202

SEE 13000-LUC-XX-XX-DR-L-01202

Rev: 01/2022 Planning Issue

Scale 1:500

Drawings to be used only for planning purposes. All drawings to be verified on site for construction.

© Drawing & design copyright LUC

LUC www.landuse.co.uk

Project: STOURHEAD GARDEN PATHWAY IMPROVEMENT PROJECT

Client: THE NATIONAL TRUST

LUC job No: 13000 Scale (B4): 1:500 Status: S3 - FOR REVIEW

Drawing Title: EXISTING TOPOGRAPHICAL SURVEY SHEET 1 OF 2

Drawing No: 13000-LUC-XX-XX-DR-L-01201 Rev: P01