


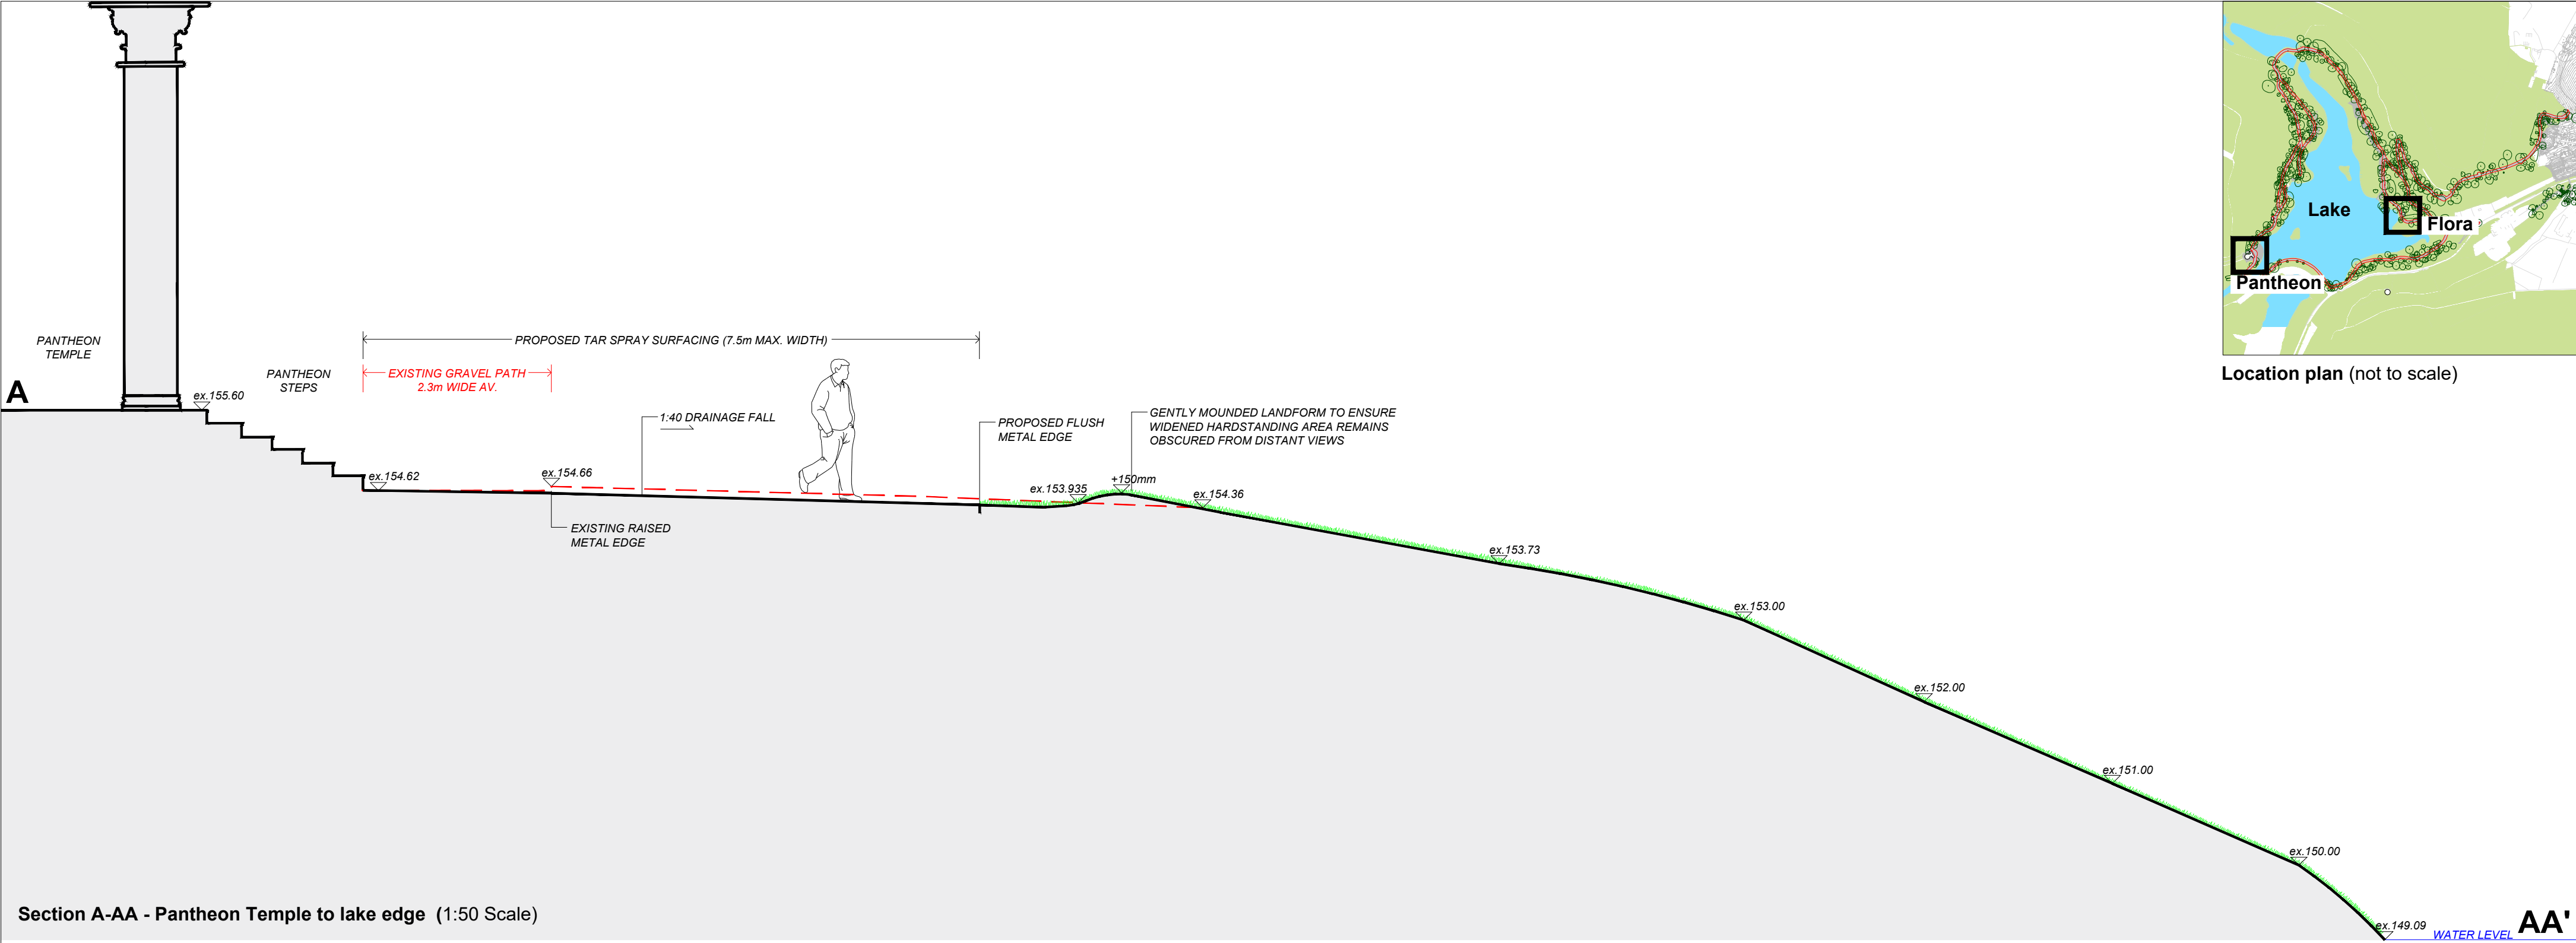


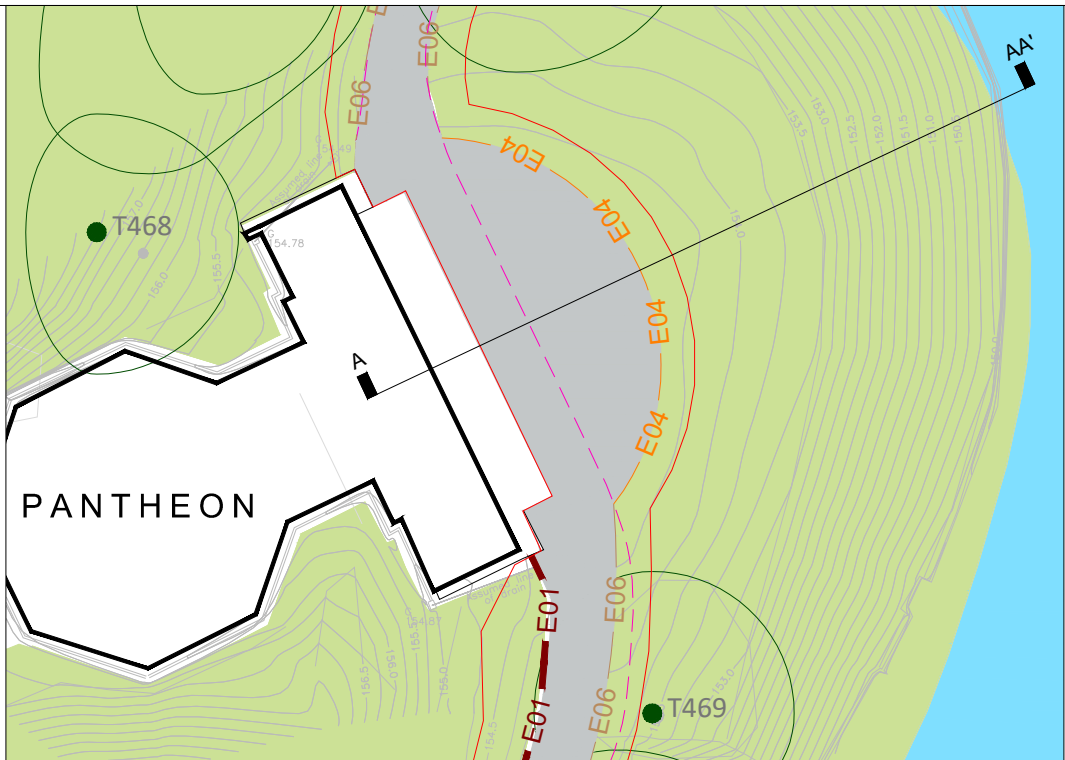

Location plan (not to scale)

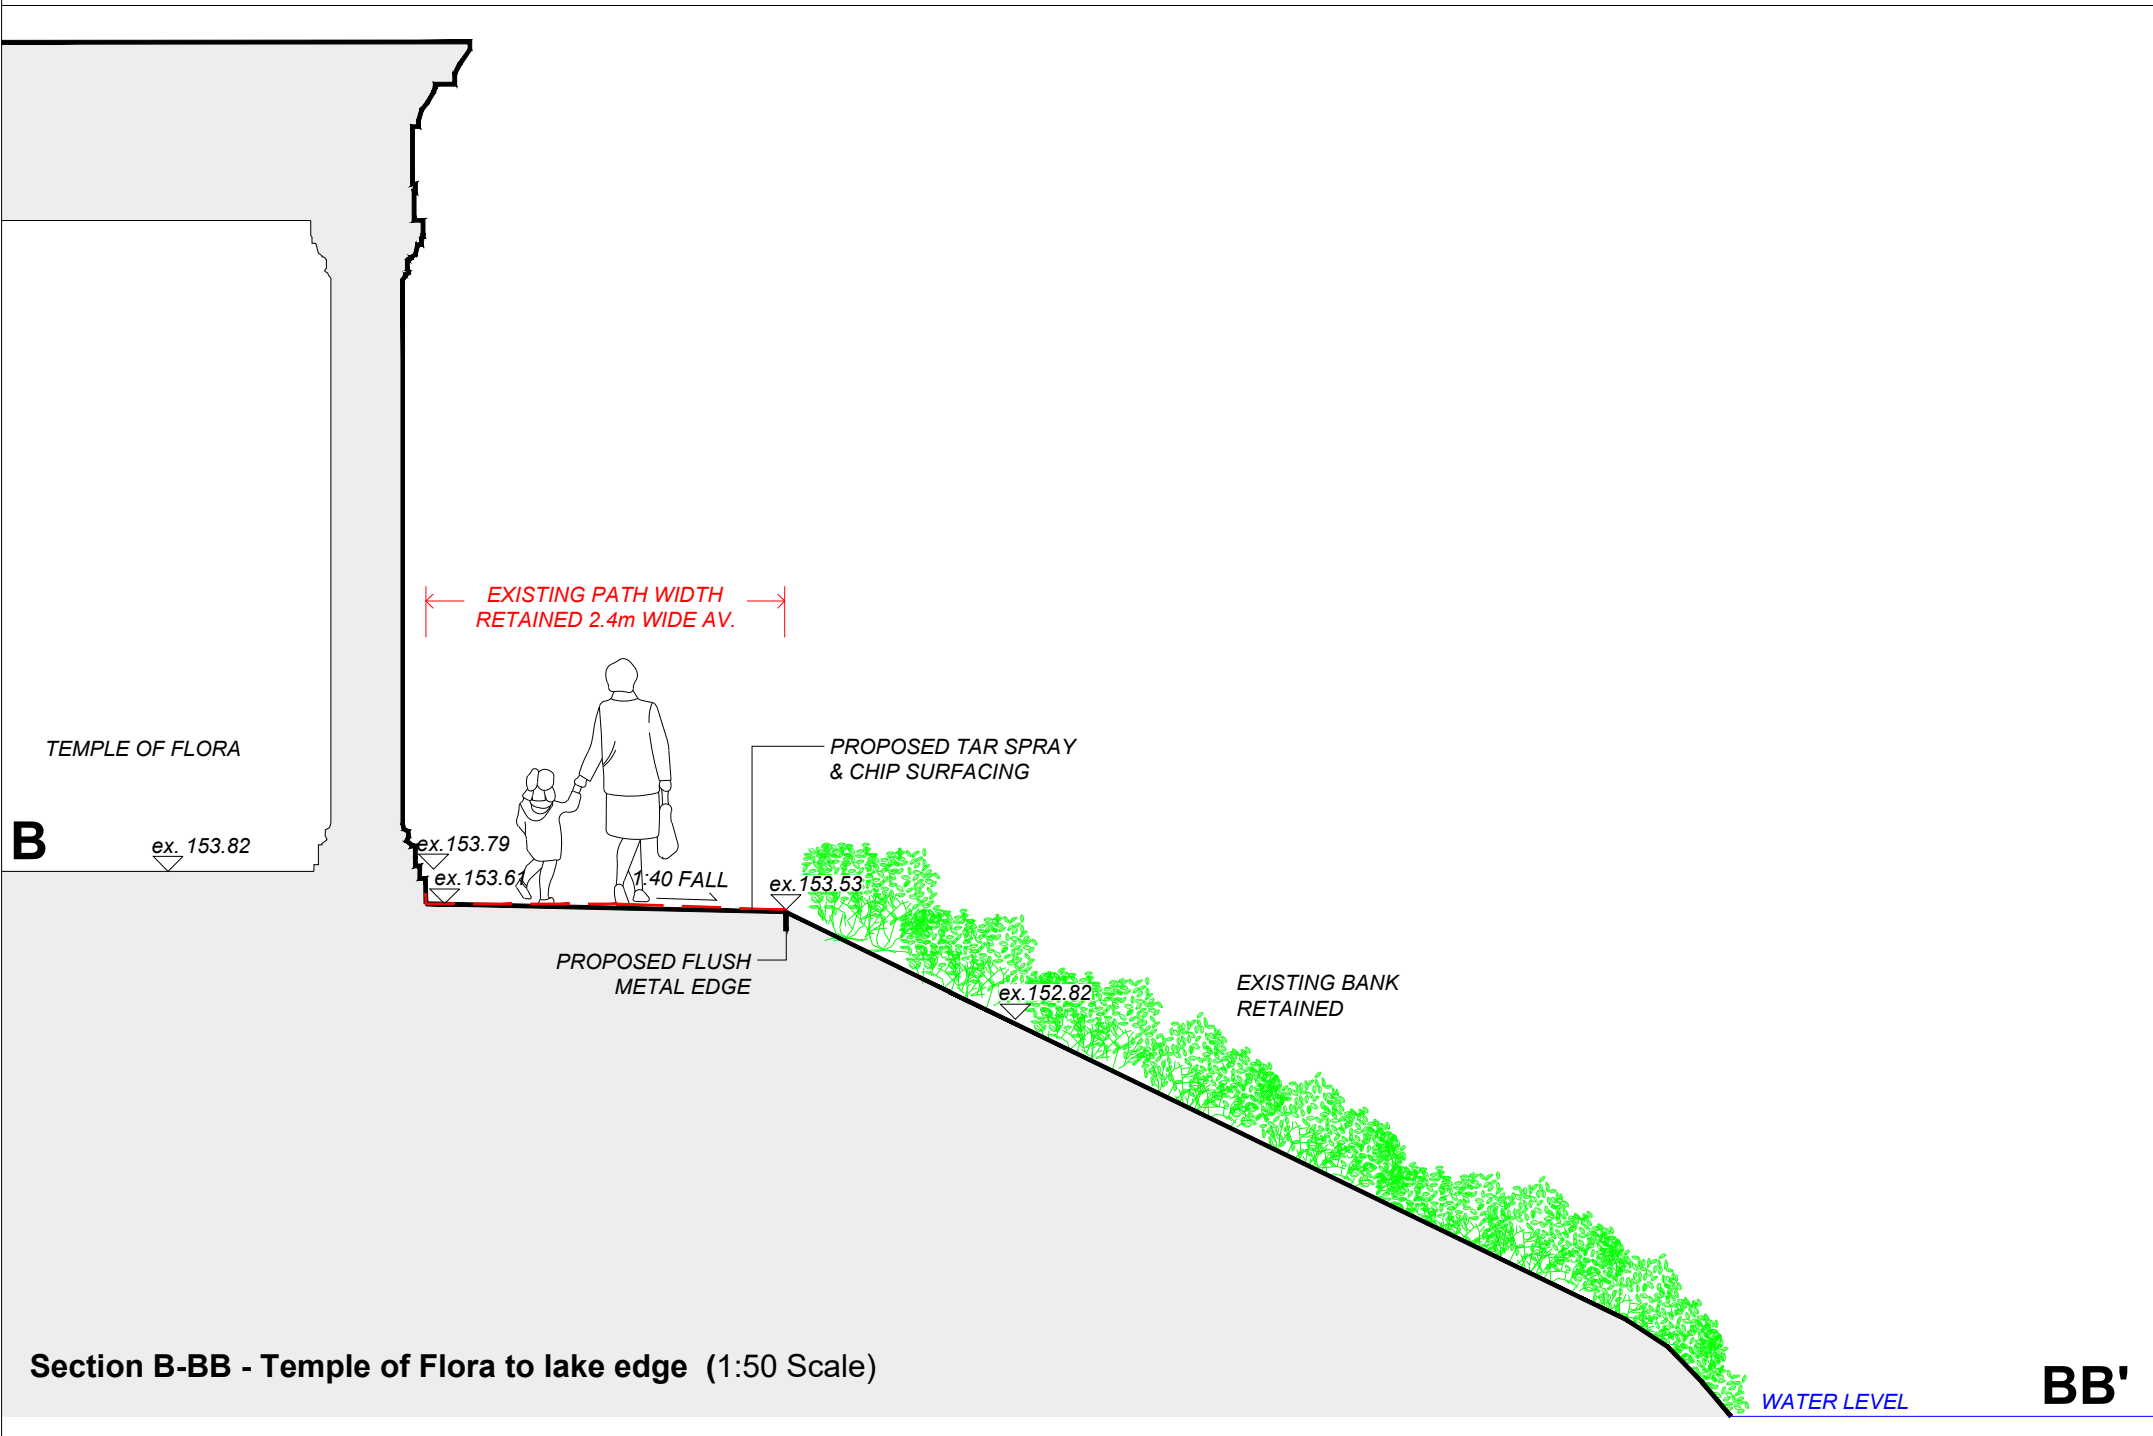

Plan Extract - Pantheon Temple (not to scale)

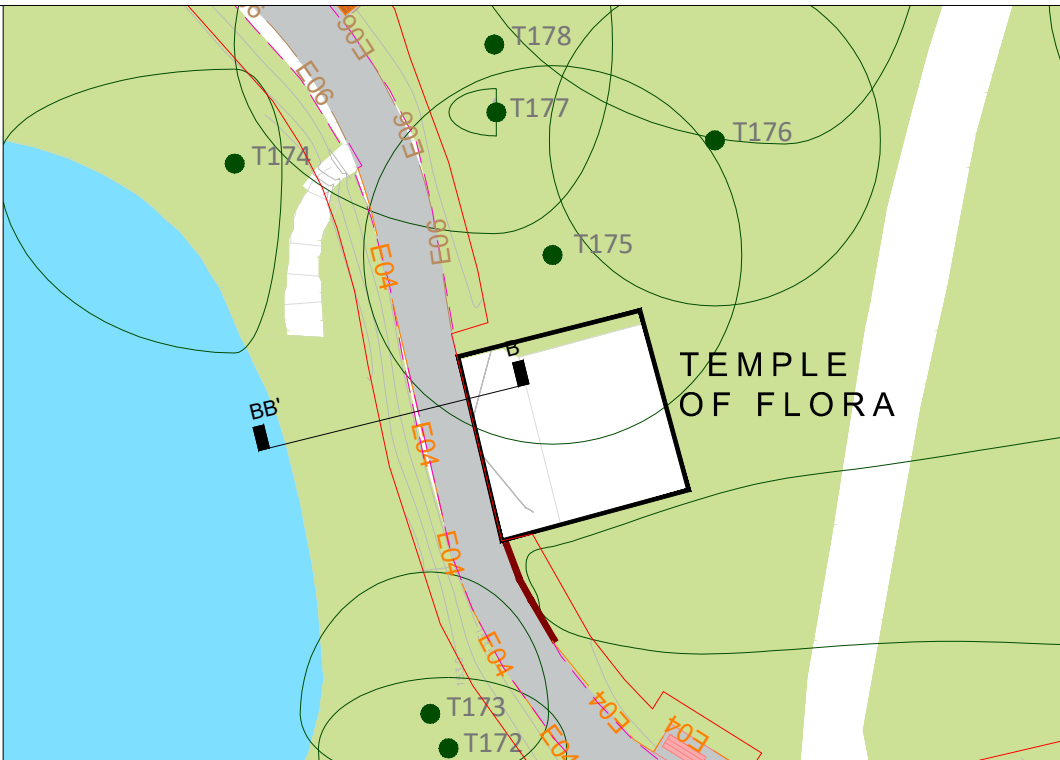

Plan Extract - Temple of Flora (not to scale)

LUC				www.landuse.co.uk			
Project				STOURHEAD GARDEN PATHWAY IMPROVEMENT PROJECT			
Client				THE NATIONAL TRUST			
LUC Job Nr				Scale @A1		Status	
13000				1:50		S2 - INFORMATION	
Drawing Title				LANDSCAPE SECTIONS			
PANTHEON AND TEMPLE OF FLORA				Drawing Nr			
13000-LUC-XX-XX-DR-L-01205				Rev			
P01				P01			

P01 08.08.25 Planning Issue			TP ET ET		
Rev	Date	Description	Drm	Chk	App
0	0.5	1.0	1.5	2.0	2.5m

Scale 1:50

Drawings to be scaled only for planning purposes.
All dimensions to be verified on site for construction.
© Drawing & design copyright LUC