






PROP. GATE PLAN 1:100

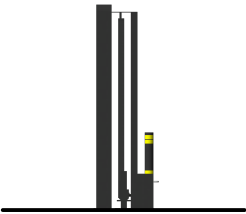


PROP. GATE ELEV 1:100 - LEFT

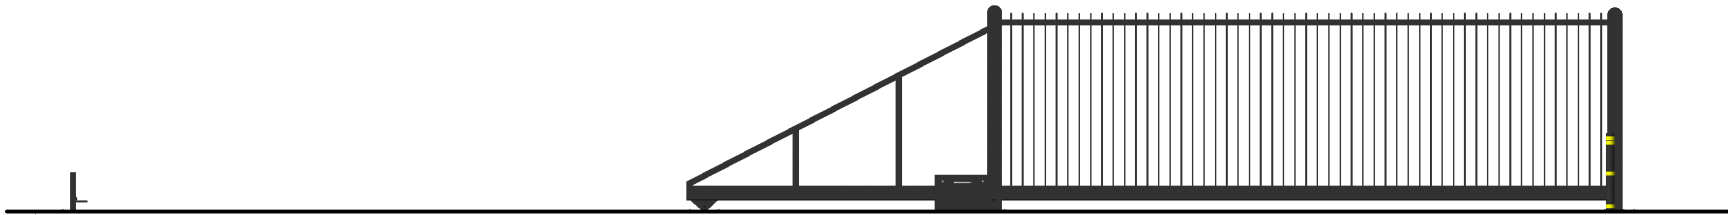

PROP. GATE ELEV 1:100 - FRONT

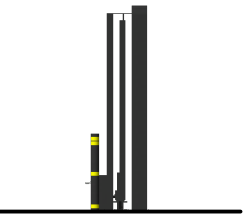

PROP. GATE ELEV 1:100 - RIGHT

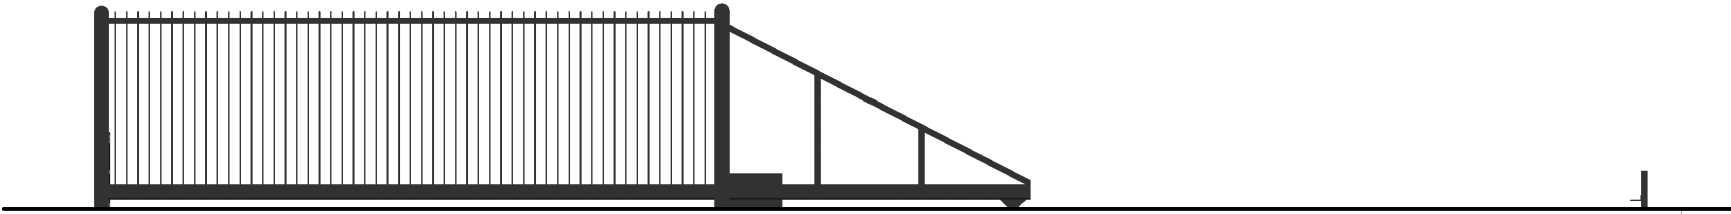

PROP. GATE ELEV 1:100 - REAR

No.	Date	Revision Notes
 OFFGRID ARCHITECTURE info@offgridarchitecture.co.uk www.offgridarchitecture.co.uk 144 (0) / 19 482619		
These details are subject to all relevant statutory approvals. If in doubt, check. All dimensions are to be checked on site. Areas where quoted are approximate. Figured dimensions only are to be taken from this drawing. Any discrepancies with other related information is to be reported to OFFGRID Architecture prior to order/construction/instalation. This document should not be relied on or used in circumstances other than those for which it was originally prepared and for which OFFGRID Architecture was commissioned. OFFGRID Architecture accepts no responsibility for this document to any party other than the person by whom it was commissioned.		
Status	PLANNING	
Project Title	EXTENSIONS & ALTERATIONS	
Project Address	Oxleaze Business Park, Greenhill, Royal Wootton Bassett, SN4 8EH	
Sheet Title	PROP GATE	
Scale	Date	Drawn By
1:100 @ A3	27/11/2024	SJT
Project ID		2315 056