

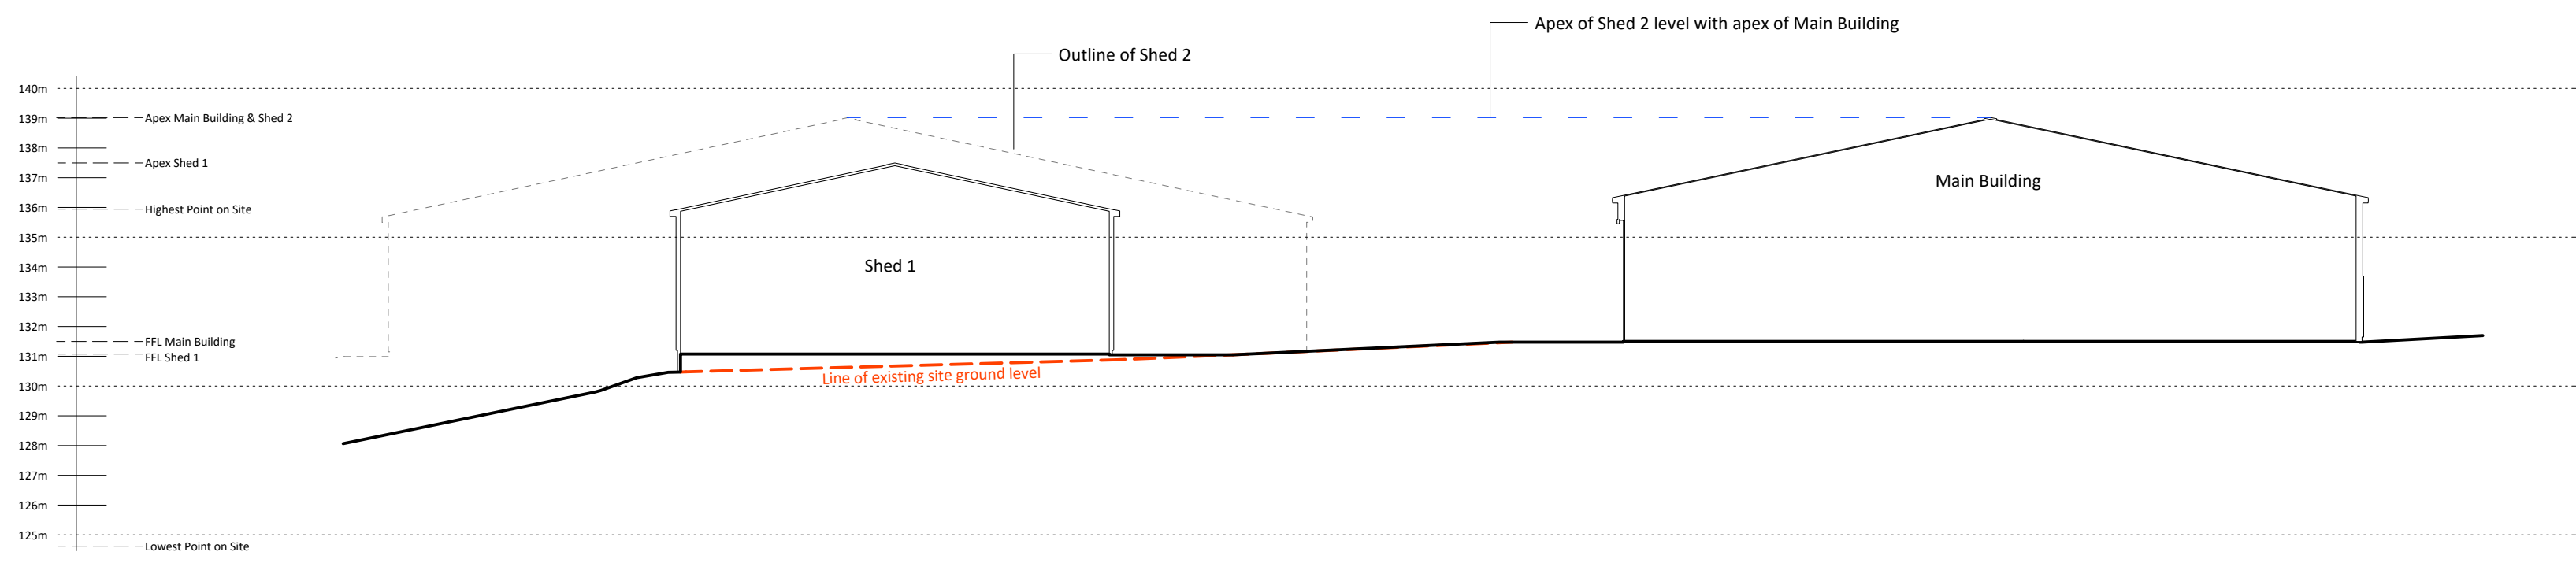



PROP. SITE SECTION AA 1:100

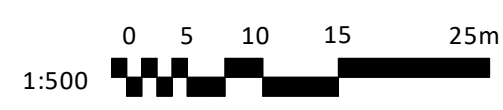

PROP. SITE SECTION BB 1:100

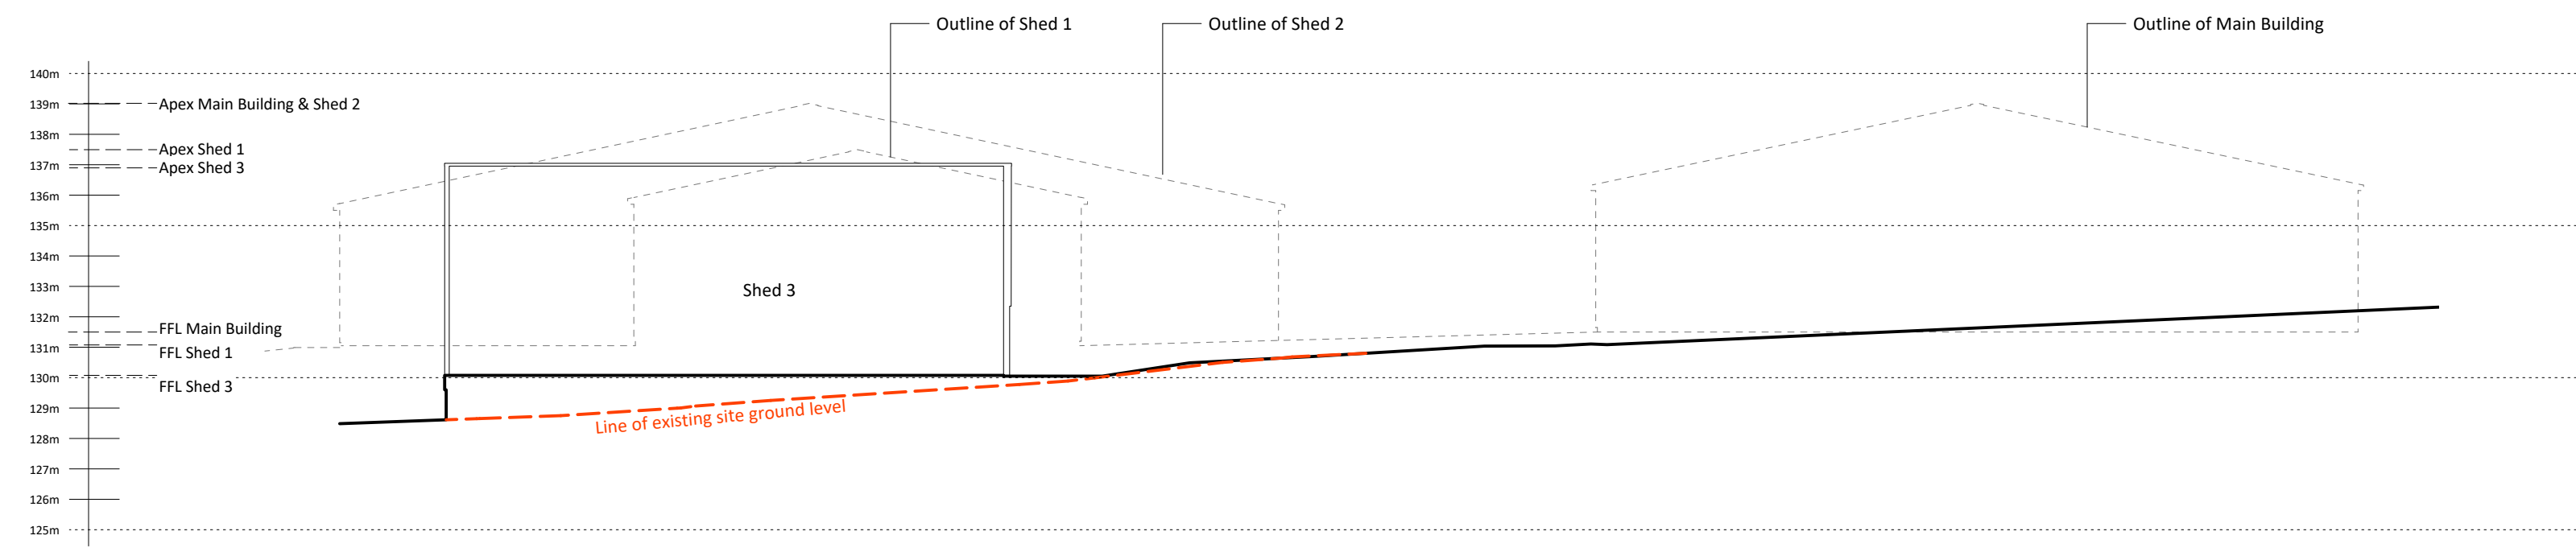

PROP. SITE SECTION CC 1:100

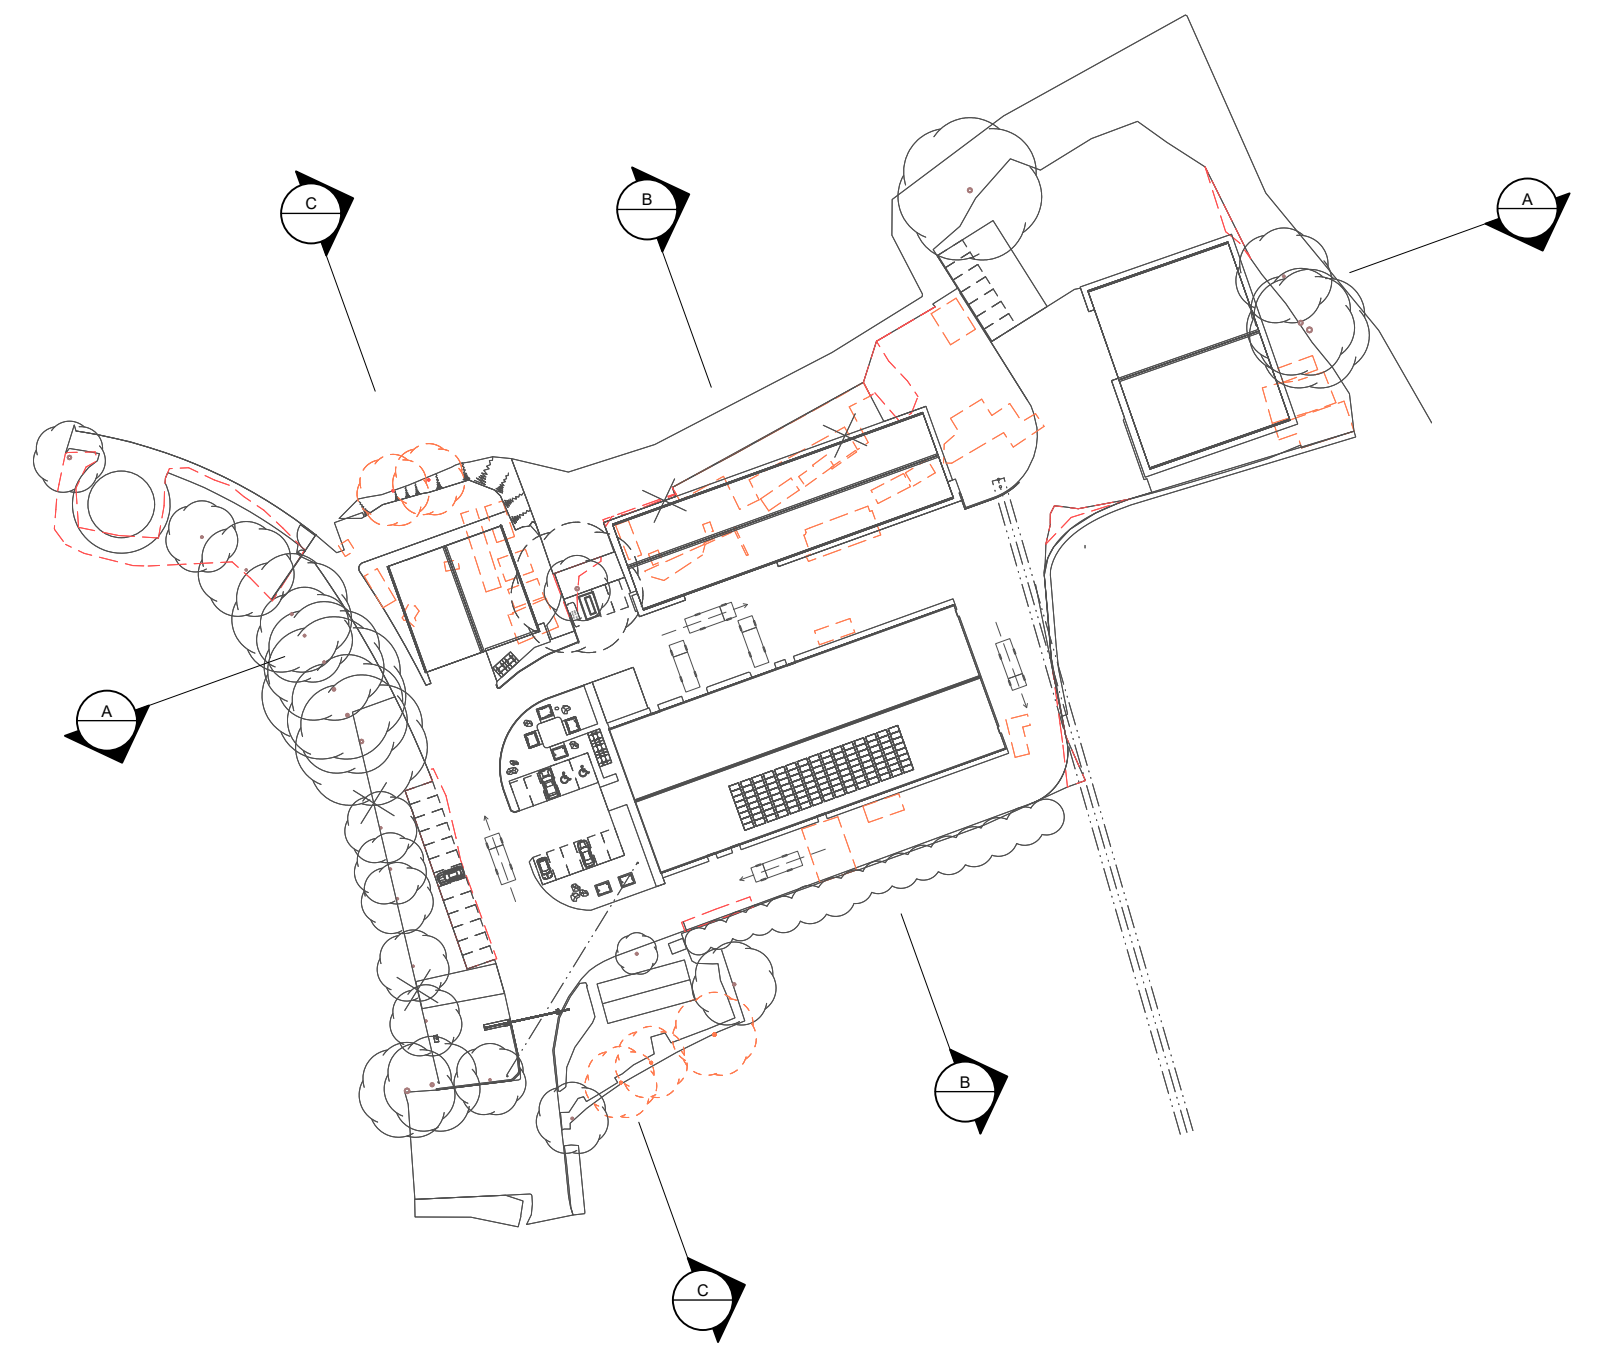

No.	Date	Revision Notes
OFFGRID ARCHITECTURE info@offgridarchitecture.co.uk www.offgridarchitecture.co.uk +44 (0)7759 482619		
These details are subject to all relevant statutory approvals. If in doubt, check. All dimensions are to be checked on site. Areas where quoted are approximate. Figure dimensions only are to be taken from this drawing. Any discrepancies with other related information is to be reported to OFFGRID Architecture prior to order/construction/installation. This document should not be relied on or used in circumstances other than those for which it was originally prepared and for which OFFGRID Architecture was commissioned. OFFGRID Architecture accepts no responsibility for this document to any party other than the person by whom it was commissioned.		
Status	PLANNING	
Project Title	EXTENSIONS & ALTERATIONS	
Project Address	Oxleaze Business Park, Greenhill, Royal Wootton Bassett, SN4 8EH	
Sheet Title	PROP SITE SECTIONS	
Scale	Date	Drawn By
1:100 @ A1	29/11/2024	SJT
Project ID		2315 070