
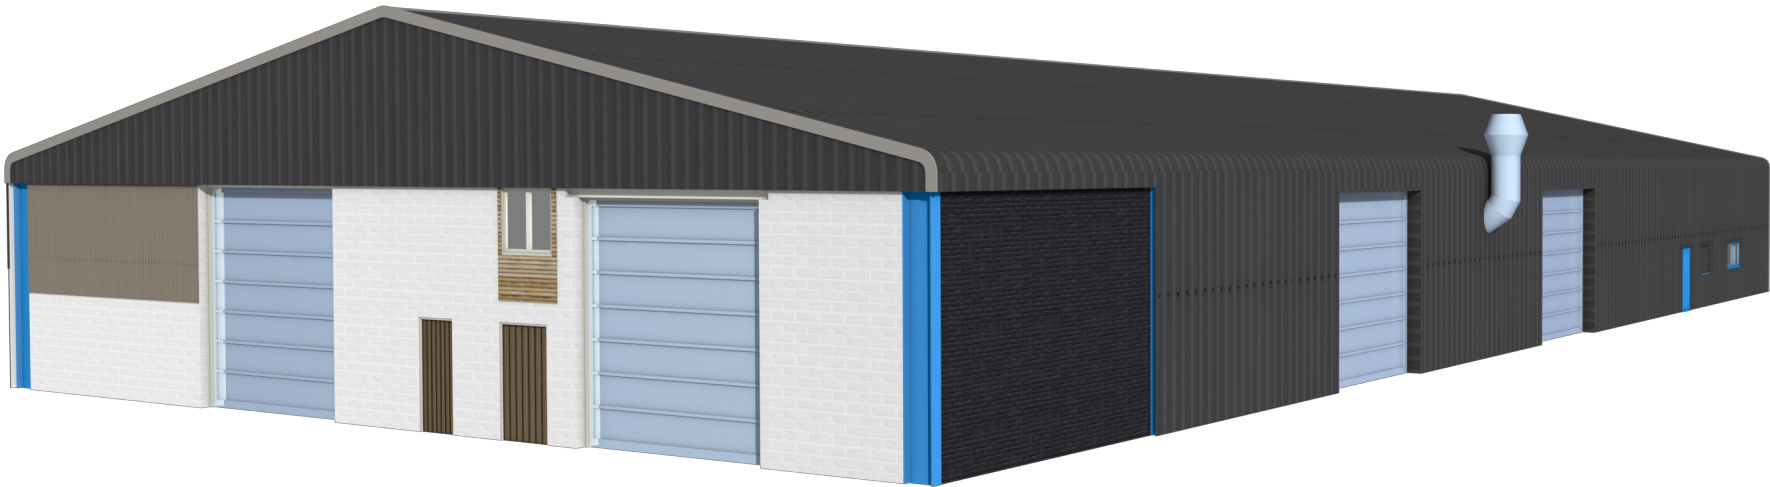


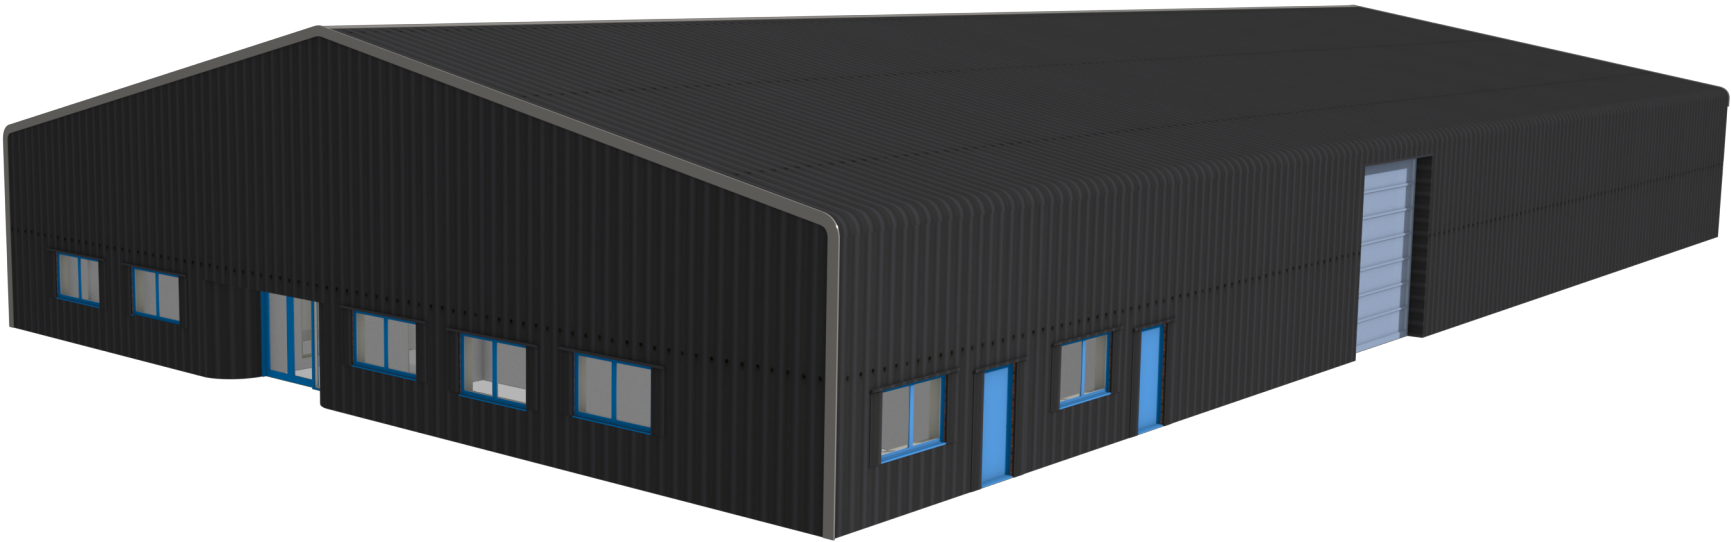

No.	Date	Revision Notes
 OFFGRID ARCHITECTURE info @ offgridarchitecture.co.uk www.offgridarchitecture.co.uk +44 (0)7759 482619		
These details are subject to all relevant statutory approvals. If in doubt, check. All dimensions are to be checked on site. Areas where quoted are approximate. Figured dimensions only are to be taken from this drawing. Any discrepancies with other related information is to be reported to OFFGRID Architecture prior to order/construction/installation. This document should not be relied on or used in circumstances other than those for which it was originally prepared and for which OFFGRID Architecture was commissioned. OFFGRID Architecture accepts no responsibility for this document to any party other than the person by whom it was commissioned.		
Status	SURVEY	
Project Title	EXTENSIONS & ALTERATIONS	
Project Address	Oxleaze Business Park, Greenhill, Royal Wootton Bassett, SN4 8EH	
Sheet Title	EXG VISUALISATIONS	
Scale	Date	Drawn By
NTS @ A3	10/10/2023	SJT
		Project ID
		2315 005