
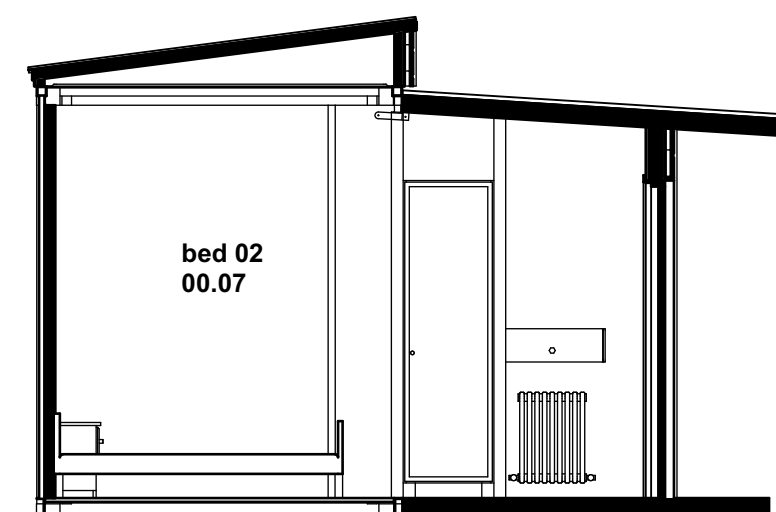
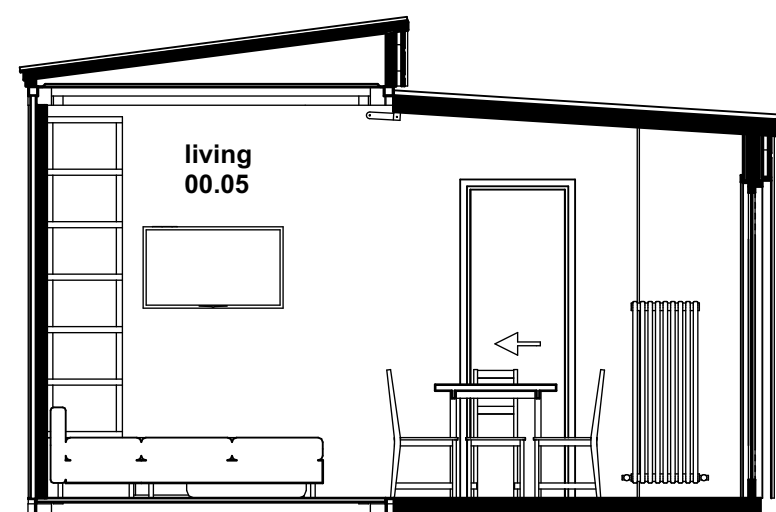
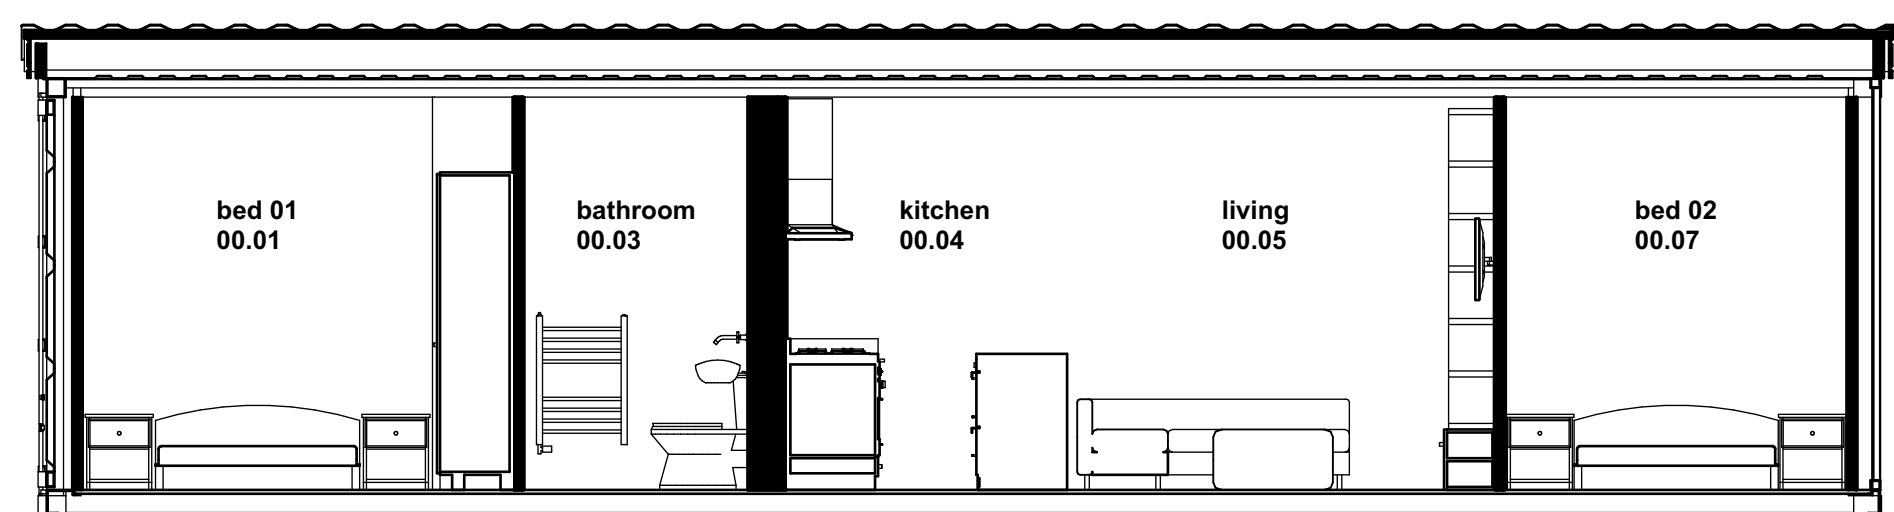
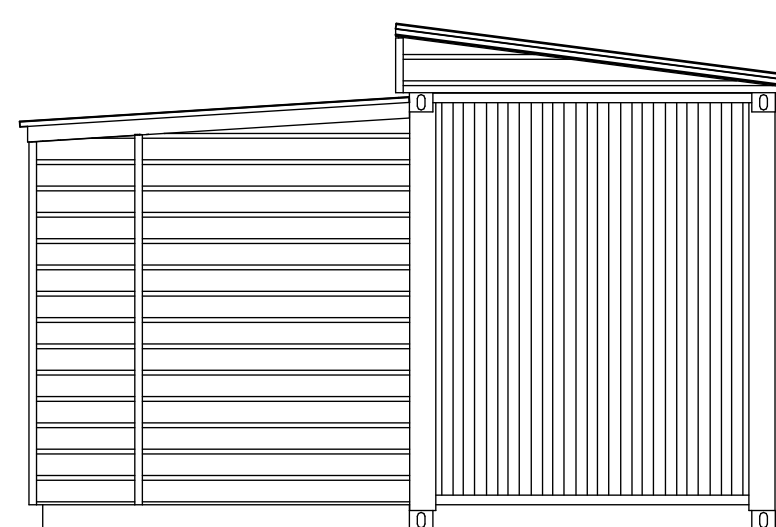
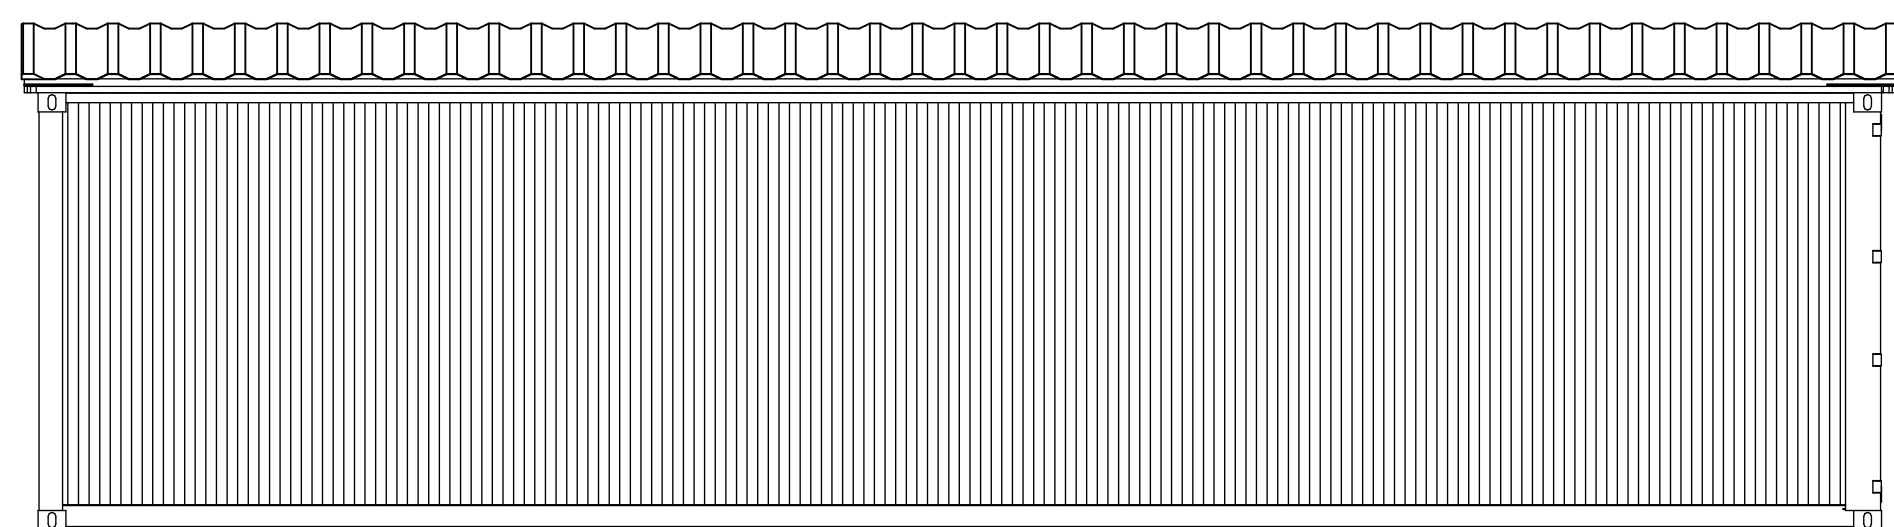
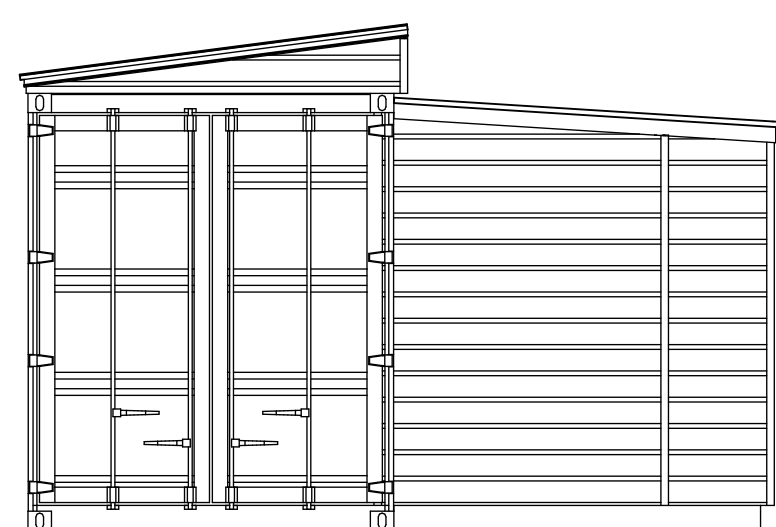
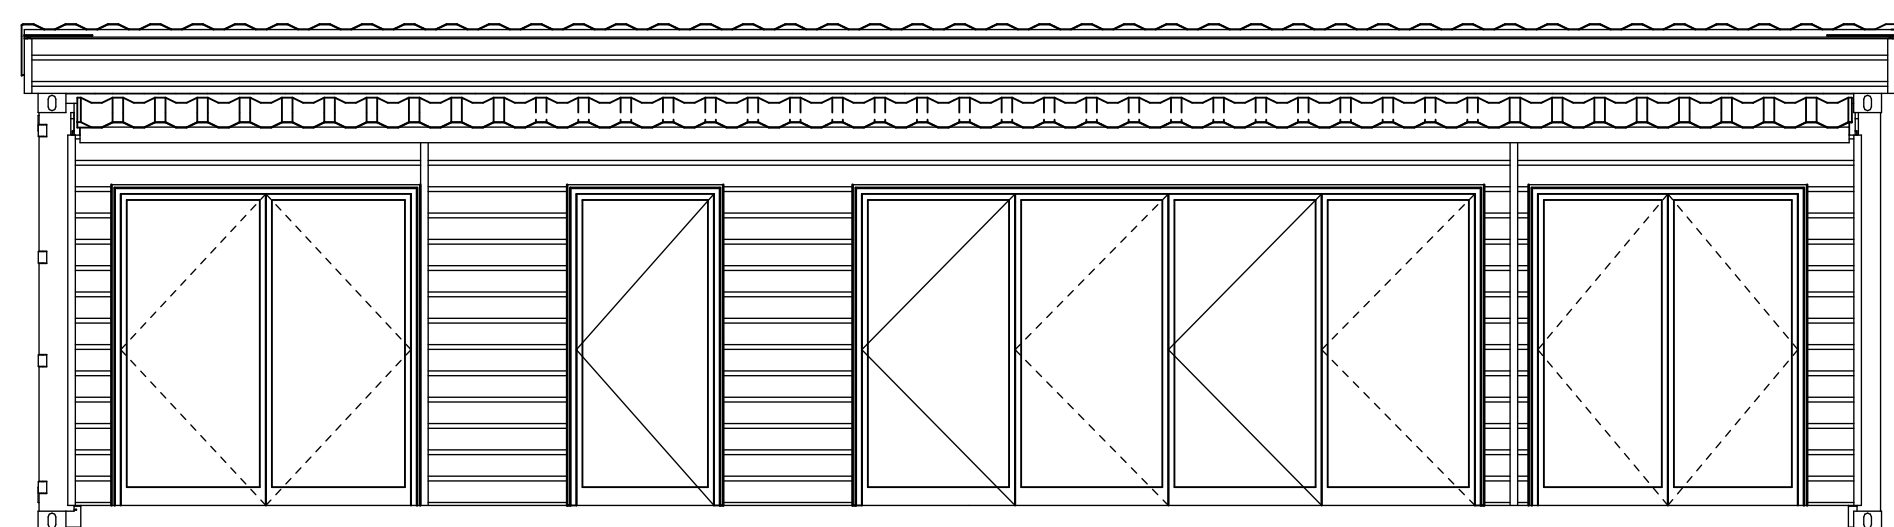
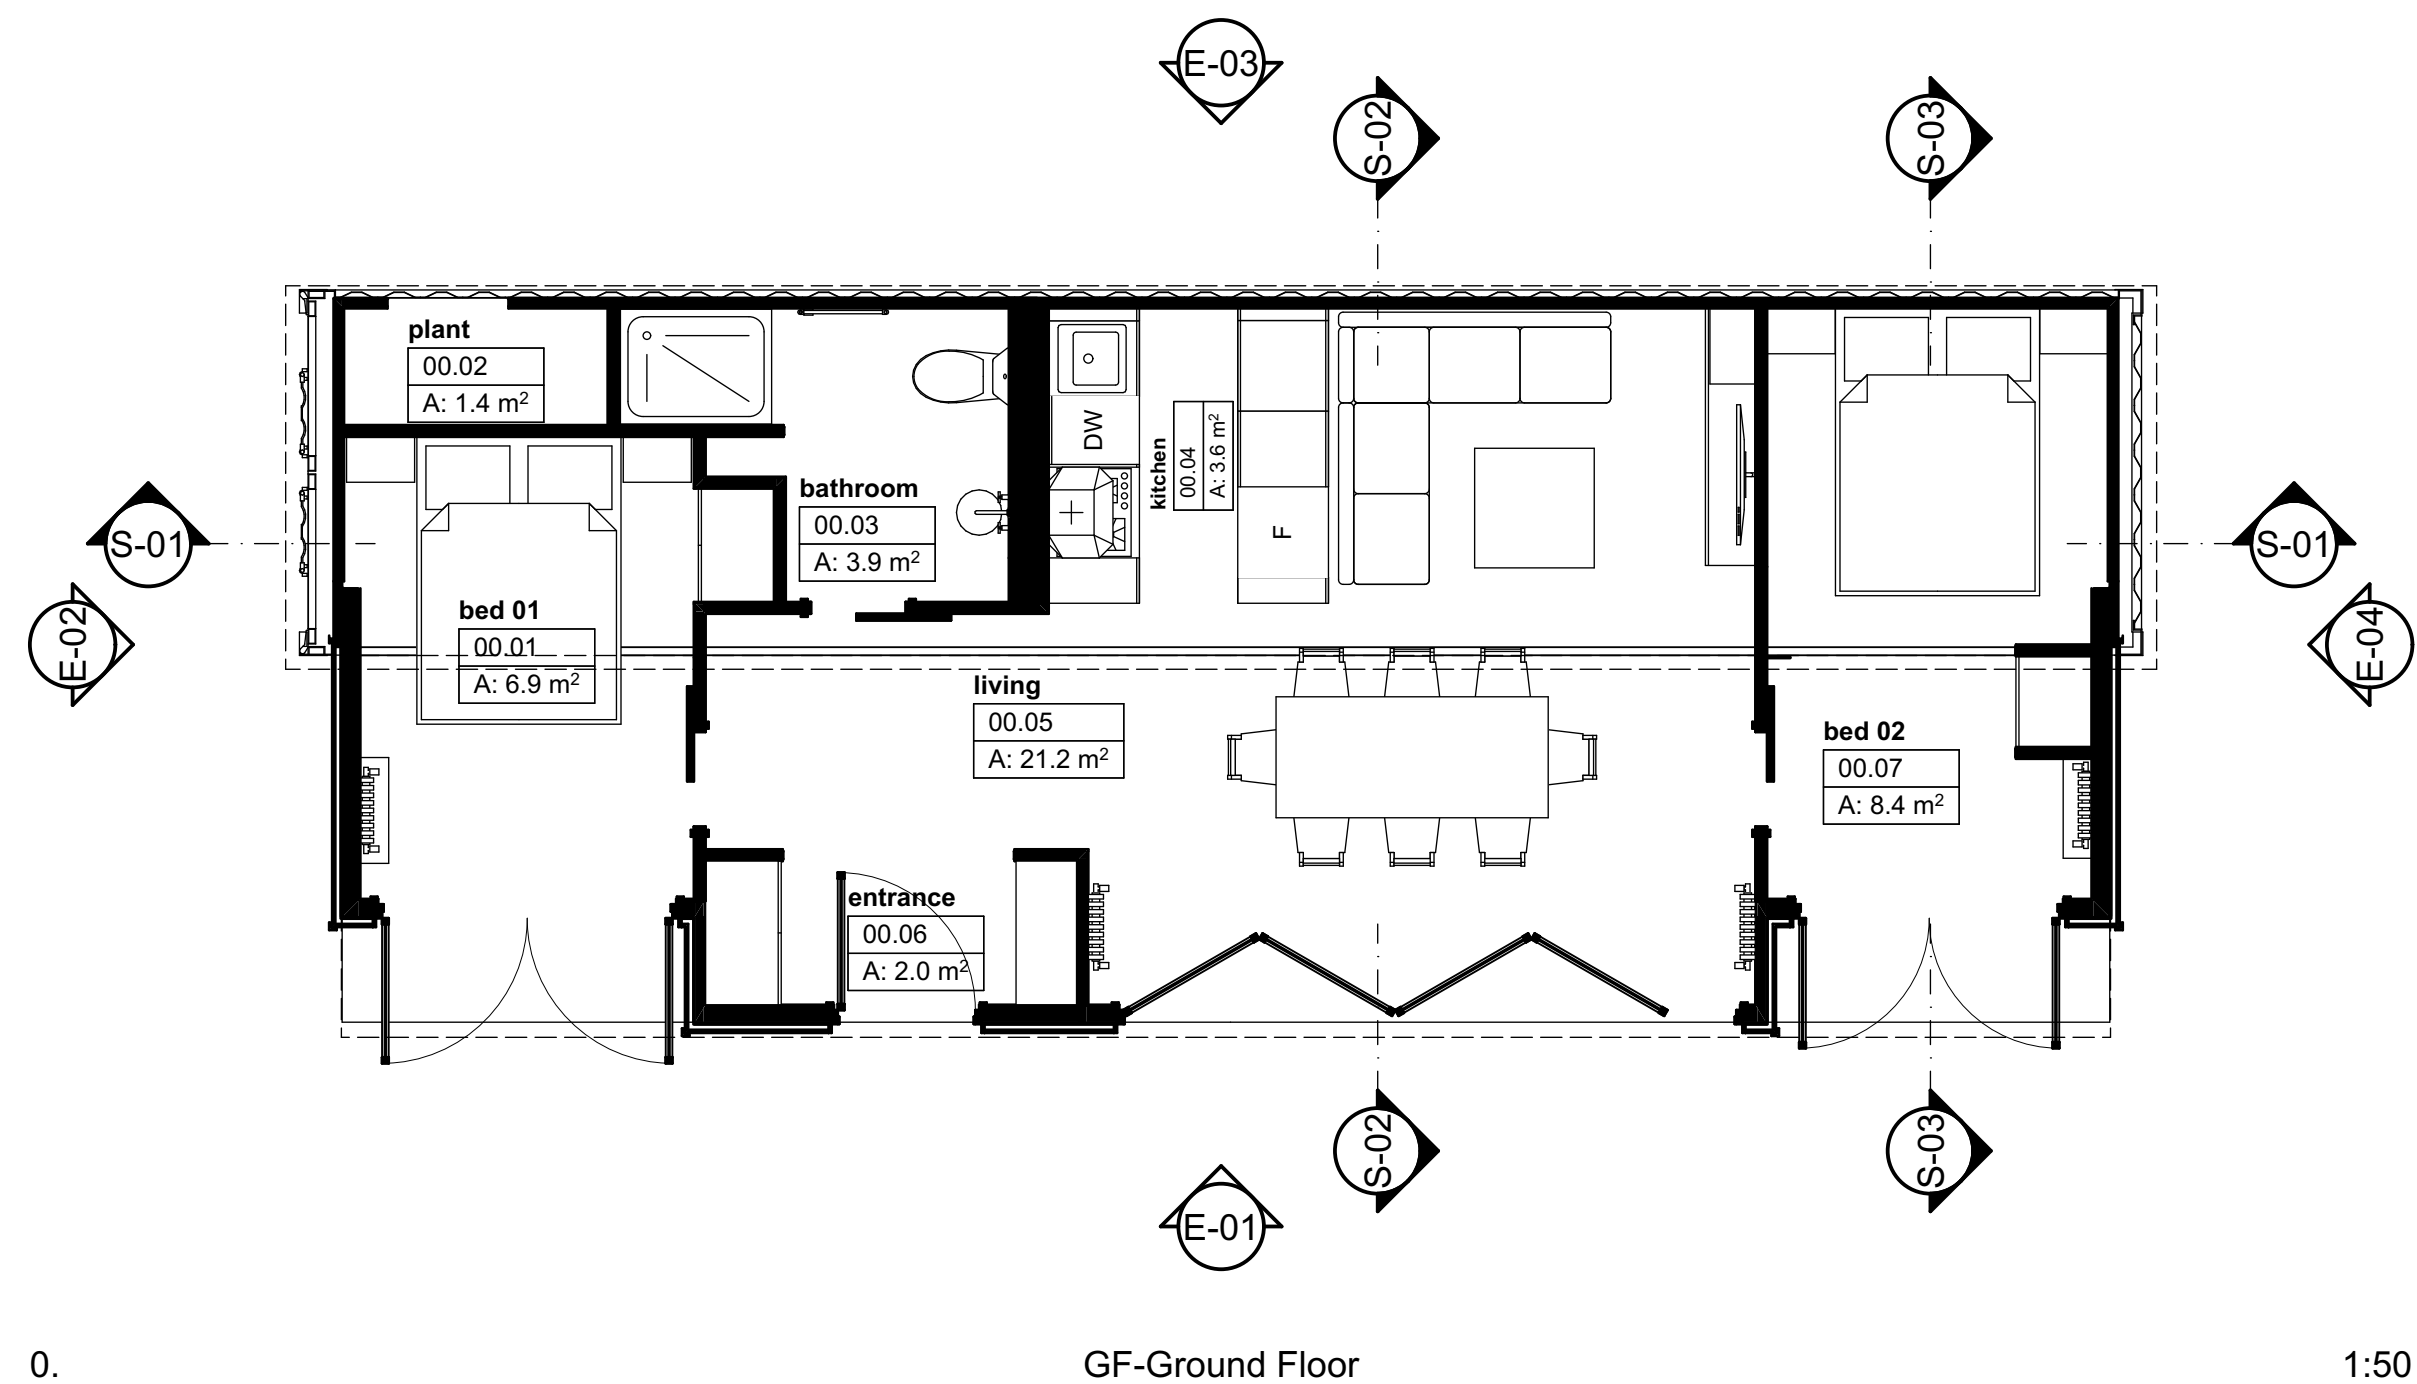


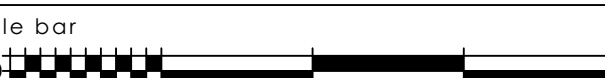

CONSTRUCTION (DESIGN AND MANAGEMENT) CDM SYMBOLS		
COMPULSORY		INFORMATION
PROHIBITED	 	WARNING
IMPORTANT NOTICE		
This Drawing remains at all times in the copyright of Inspired Partnership Limited. This drawing shall not be altered or copied in whole or in part without their prior written consent. Contractors must check ALL dimensions on site. Only figured dimensions are to be worked from. Discrepancies must be reported immediately to the client before proceeding. Neither IPL nor the client accepts responsibility for works undertaken or materials purchased without accurate site assessment and specific measurement. Where this drawing is used for TENDERING purposes all tendering contractors must undertake site inspection and avail themselves of site conditions, and any discrepancies between a Survey or a Proposal and a Site must be reported immediately to the client prior to their tender return.		
Scale bar  1:50		

NOTES

KEYPLAN

[illegible]

Inspired Partnership Ltd.
Ash House
Cook Way
TA2 6BJ

T: 01823 270764
E: admin@inspired-partnership.com
W: www.inspired-partnership.com



Client	
Hygge Estates Ltd	

Project
Eco Lodge
Fairwood Lakes Holiday Park
Westbury
Wiltshire
BA12 6FL

BAIS 451 EL Drawing Title Concept Design					
Issue	Drawn	Chkd	Size	Scale	
May 25	GAB	<BY>	A1	1:50	
RIBA	Layout	State	Code	Drawing set	
	2	WIP	S0	Concept design	
Project	Drawing Nr.		Revision		
523	2002		P01.01 - WIP		

ISO 19650 UK Annex						
Project	Originator	Volume	Level	Type	Discipline	Number
523	- IPL	- XX	- ZZ	- DR	- A	- 2002