




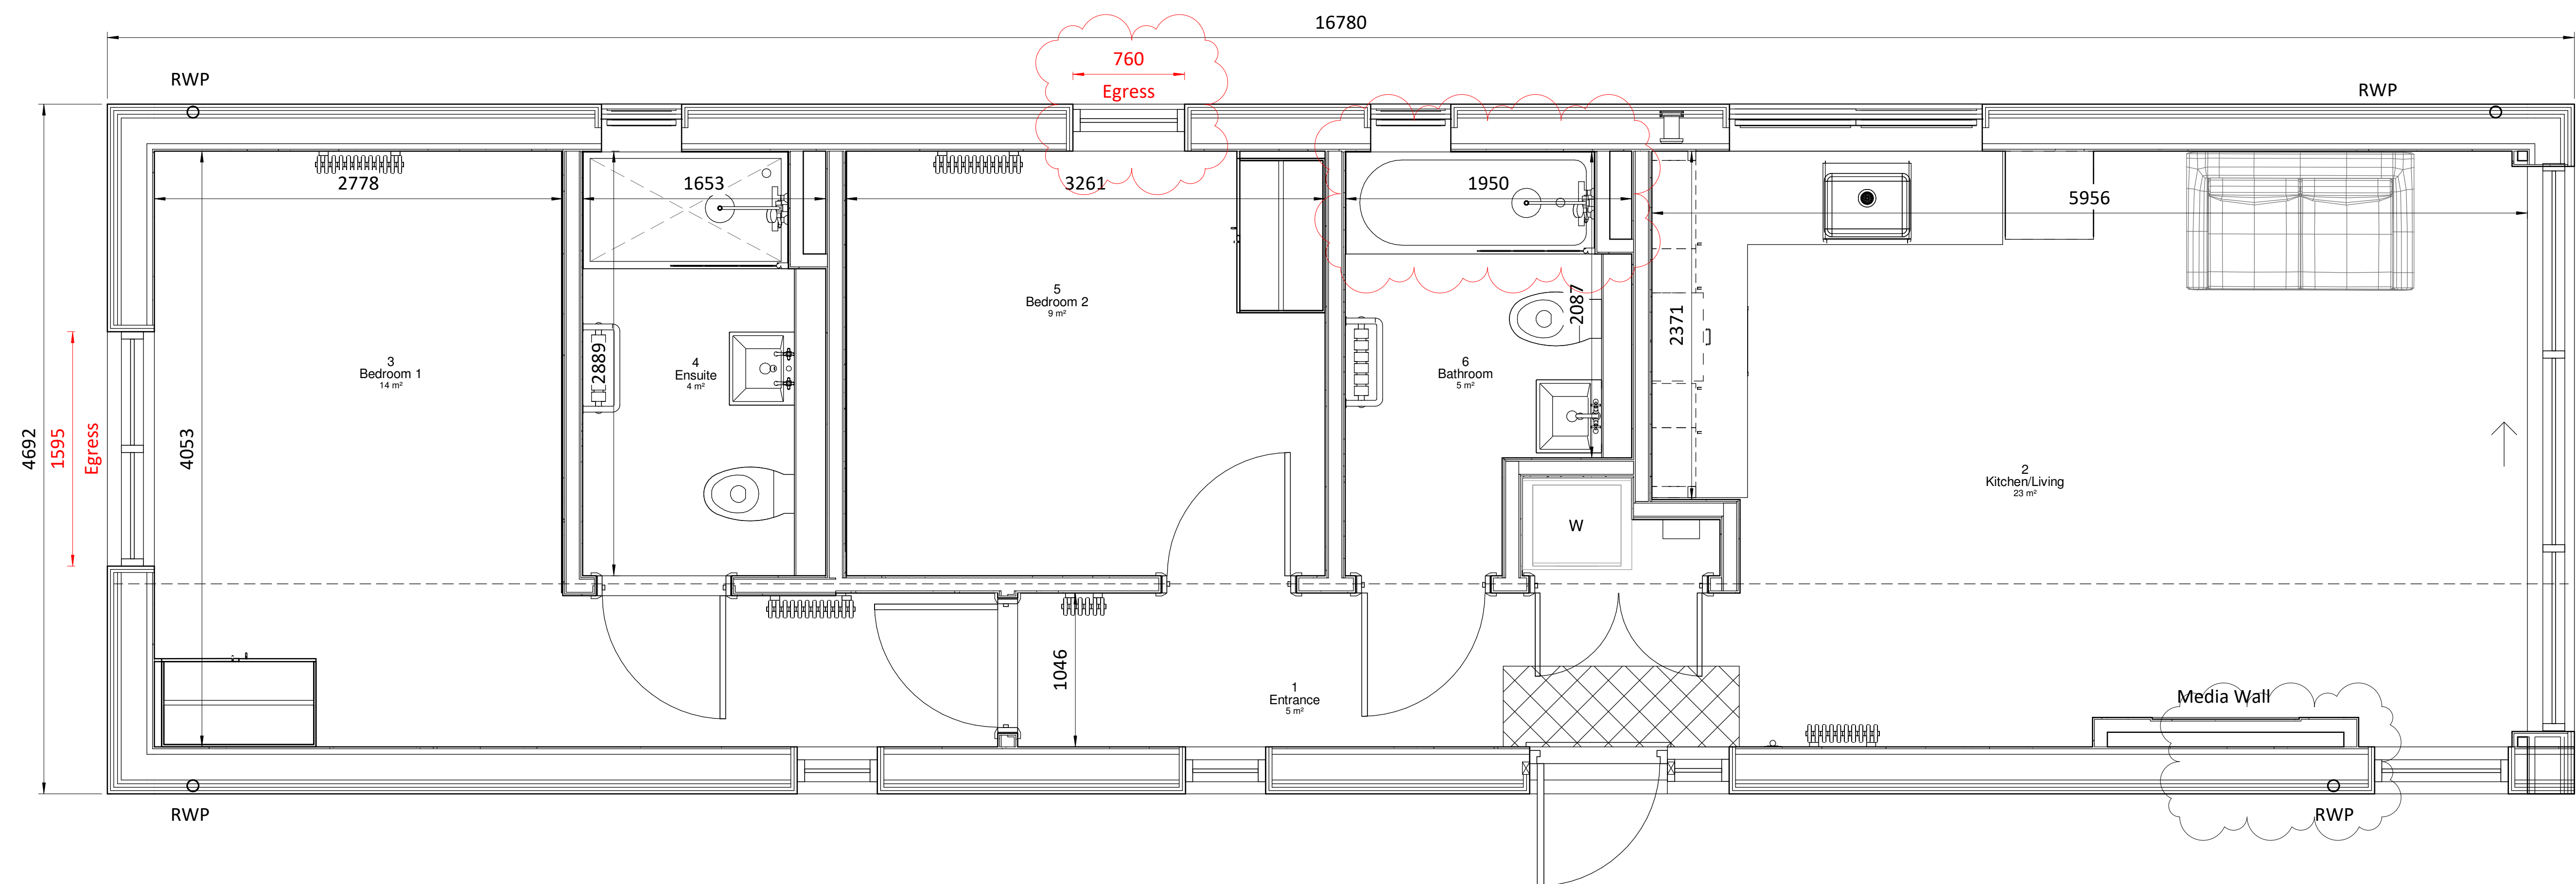


1 Plan

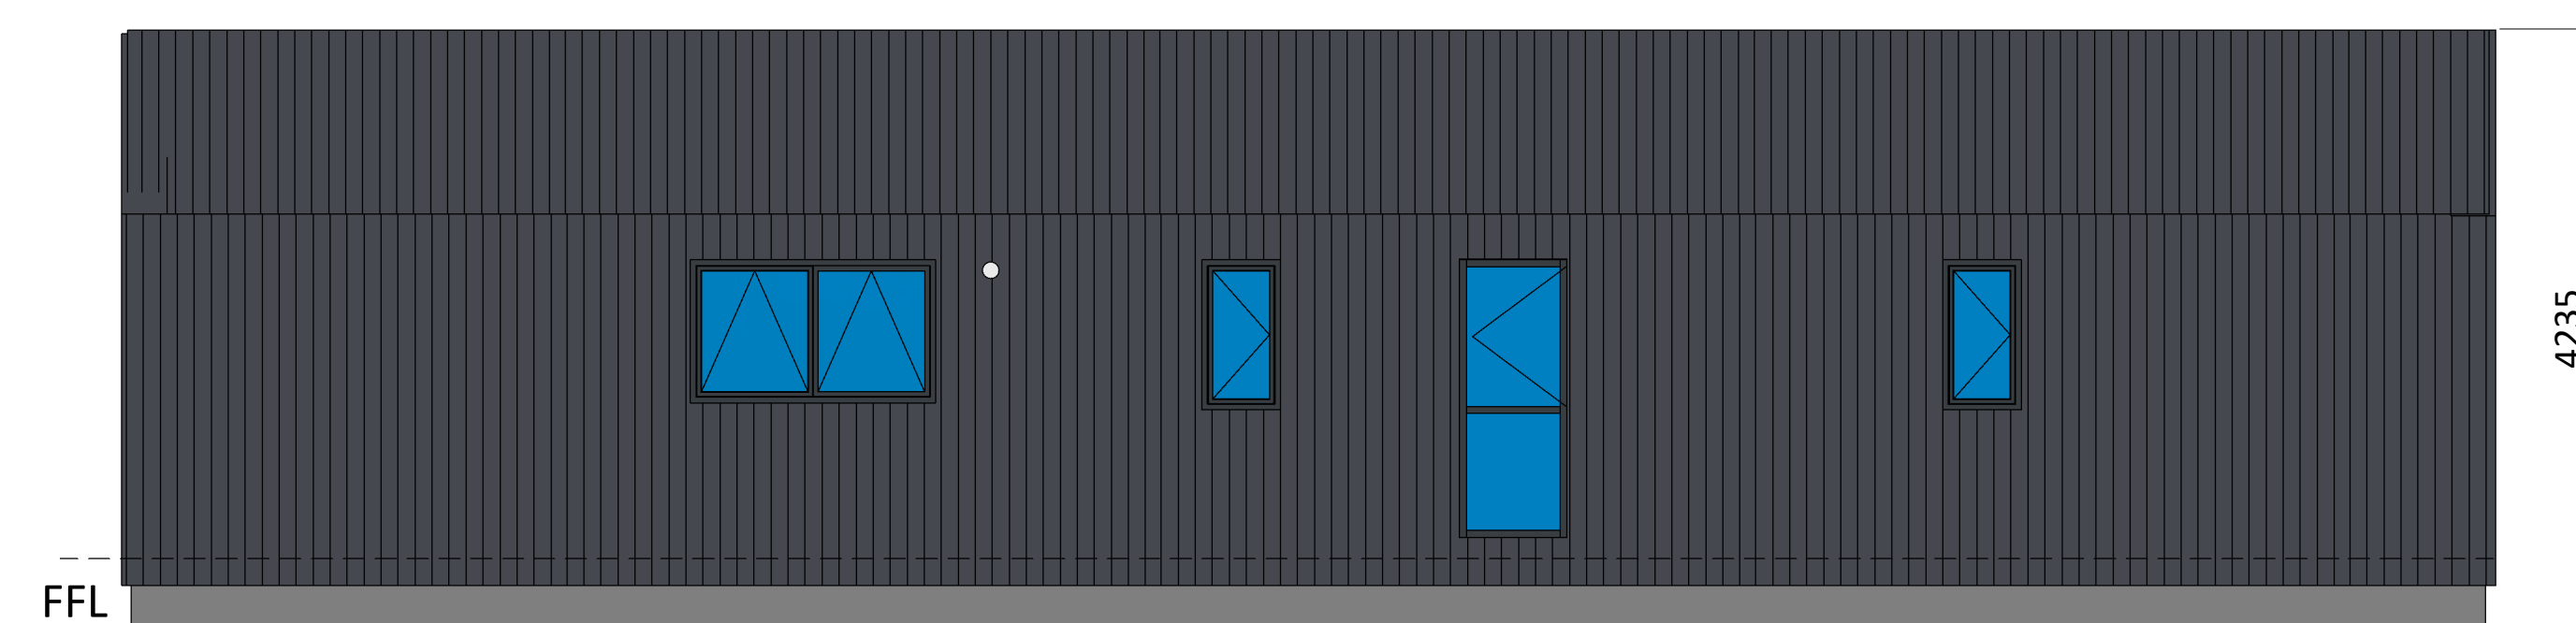


2 Side Elevation

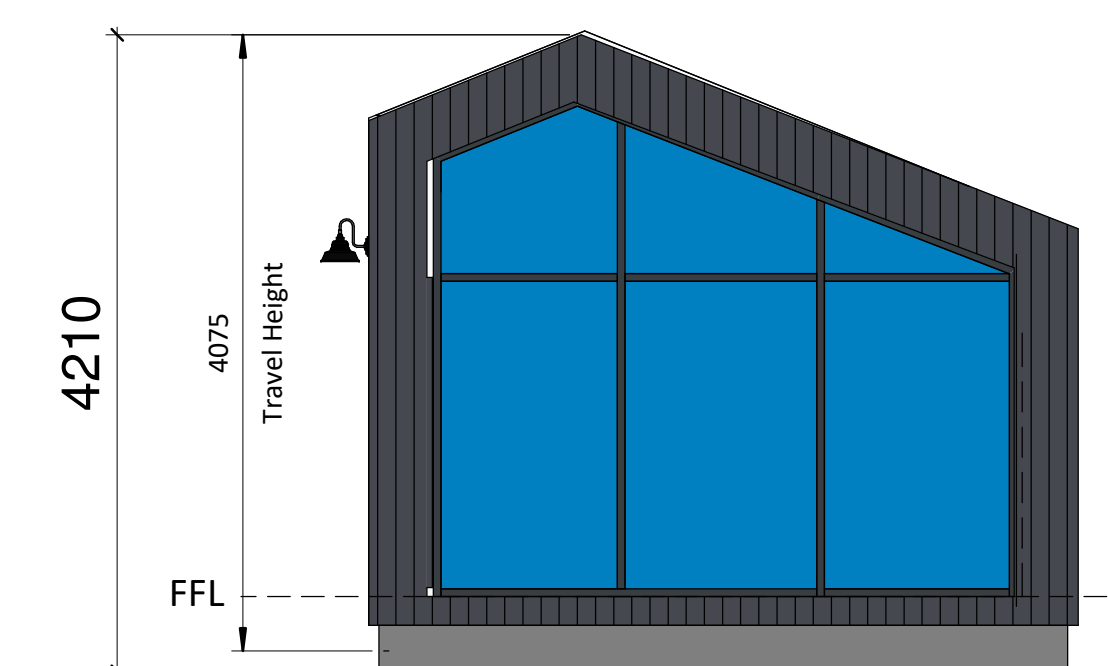

3 End Elevation (Kitchen/living)

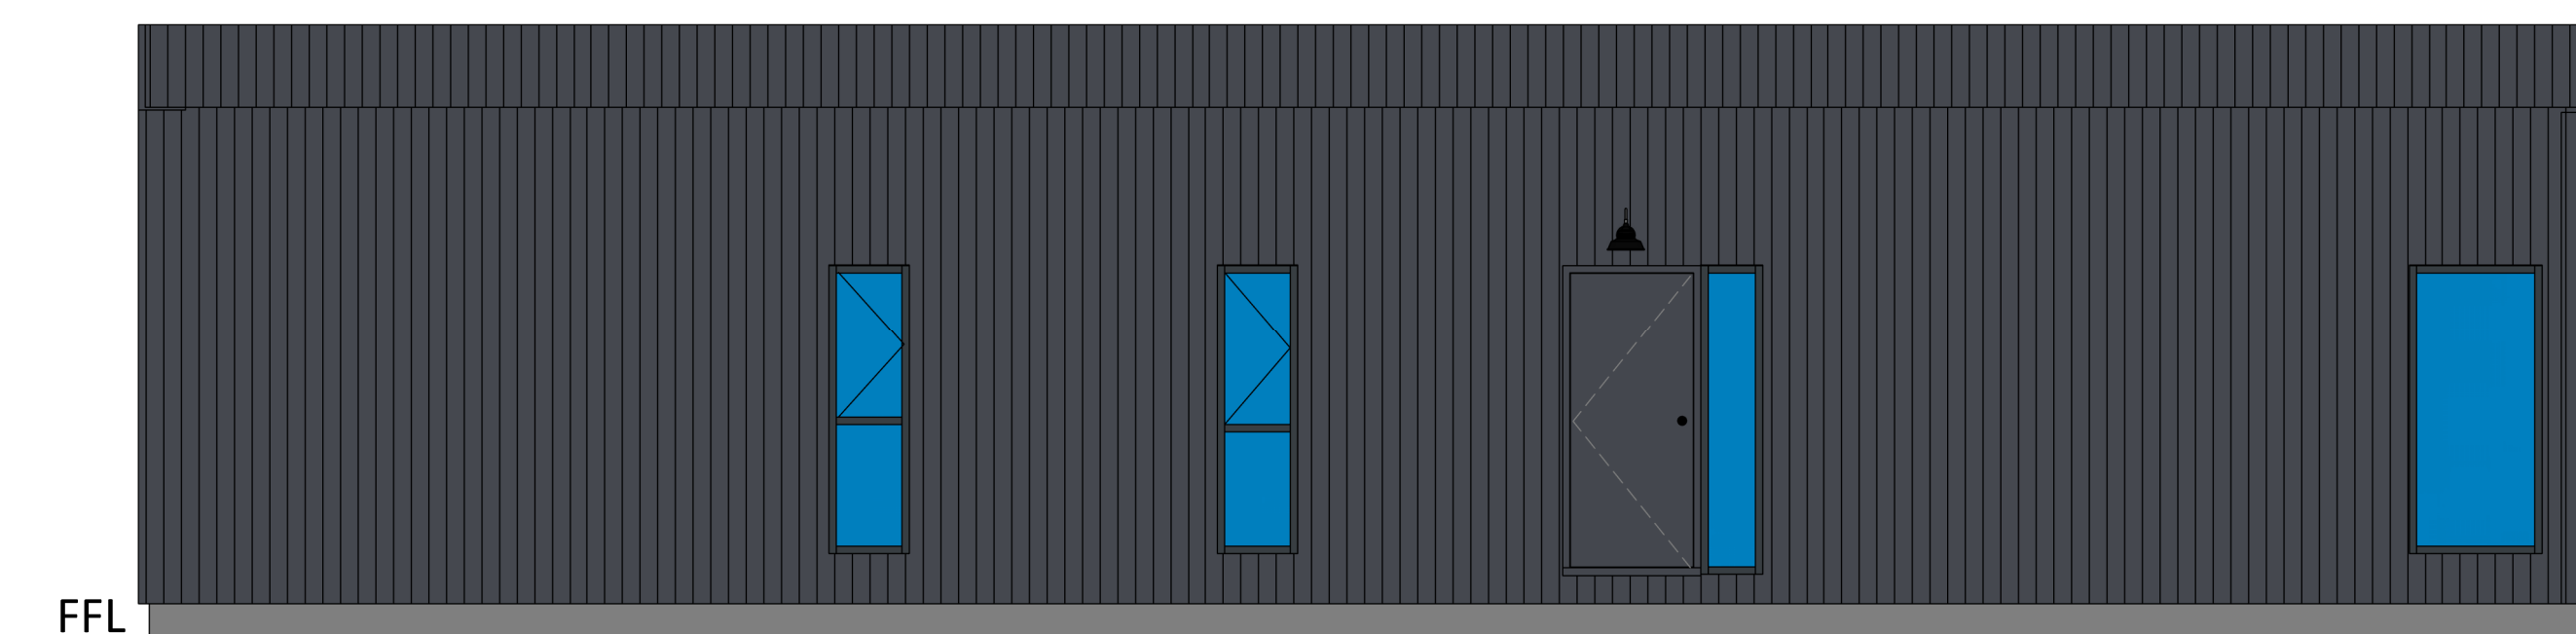

4 Side Elevation (Entrance)

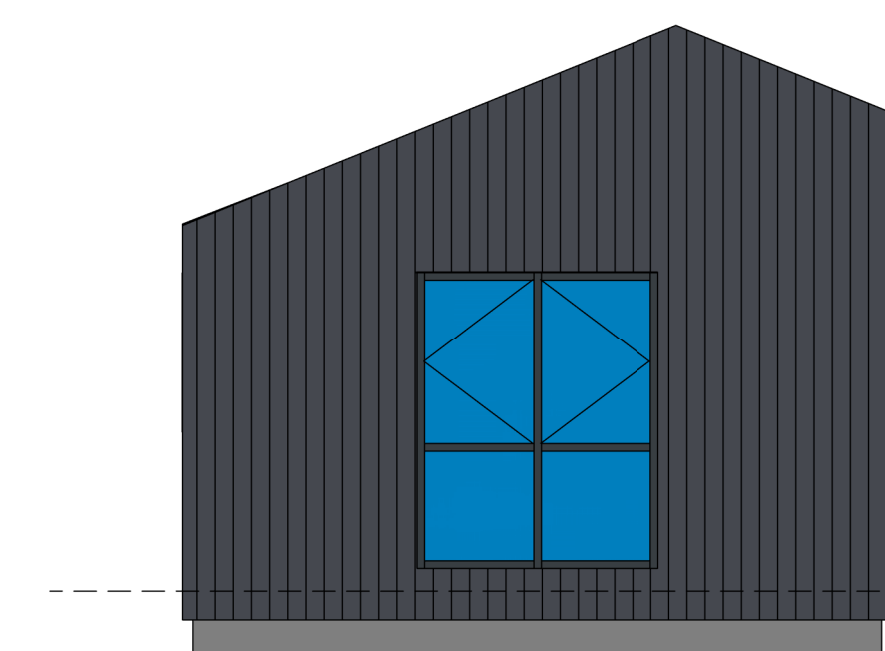

5 End Elevation

SCALE 1:50
@ A:1 0 1000 2000 3000 4000 5000mm

Fairwood Lakes
523 - 3001
Type 1