

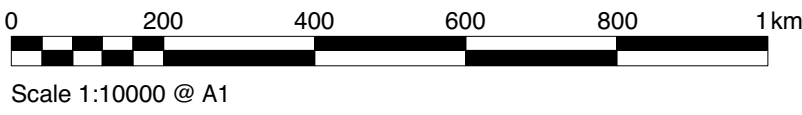


Land Ownership:

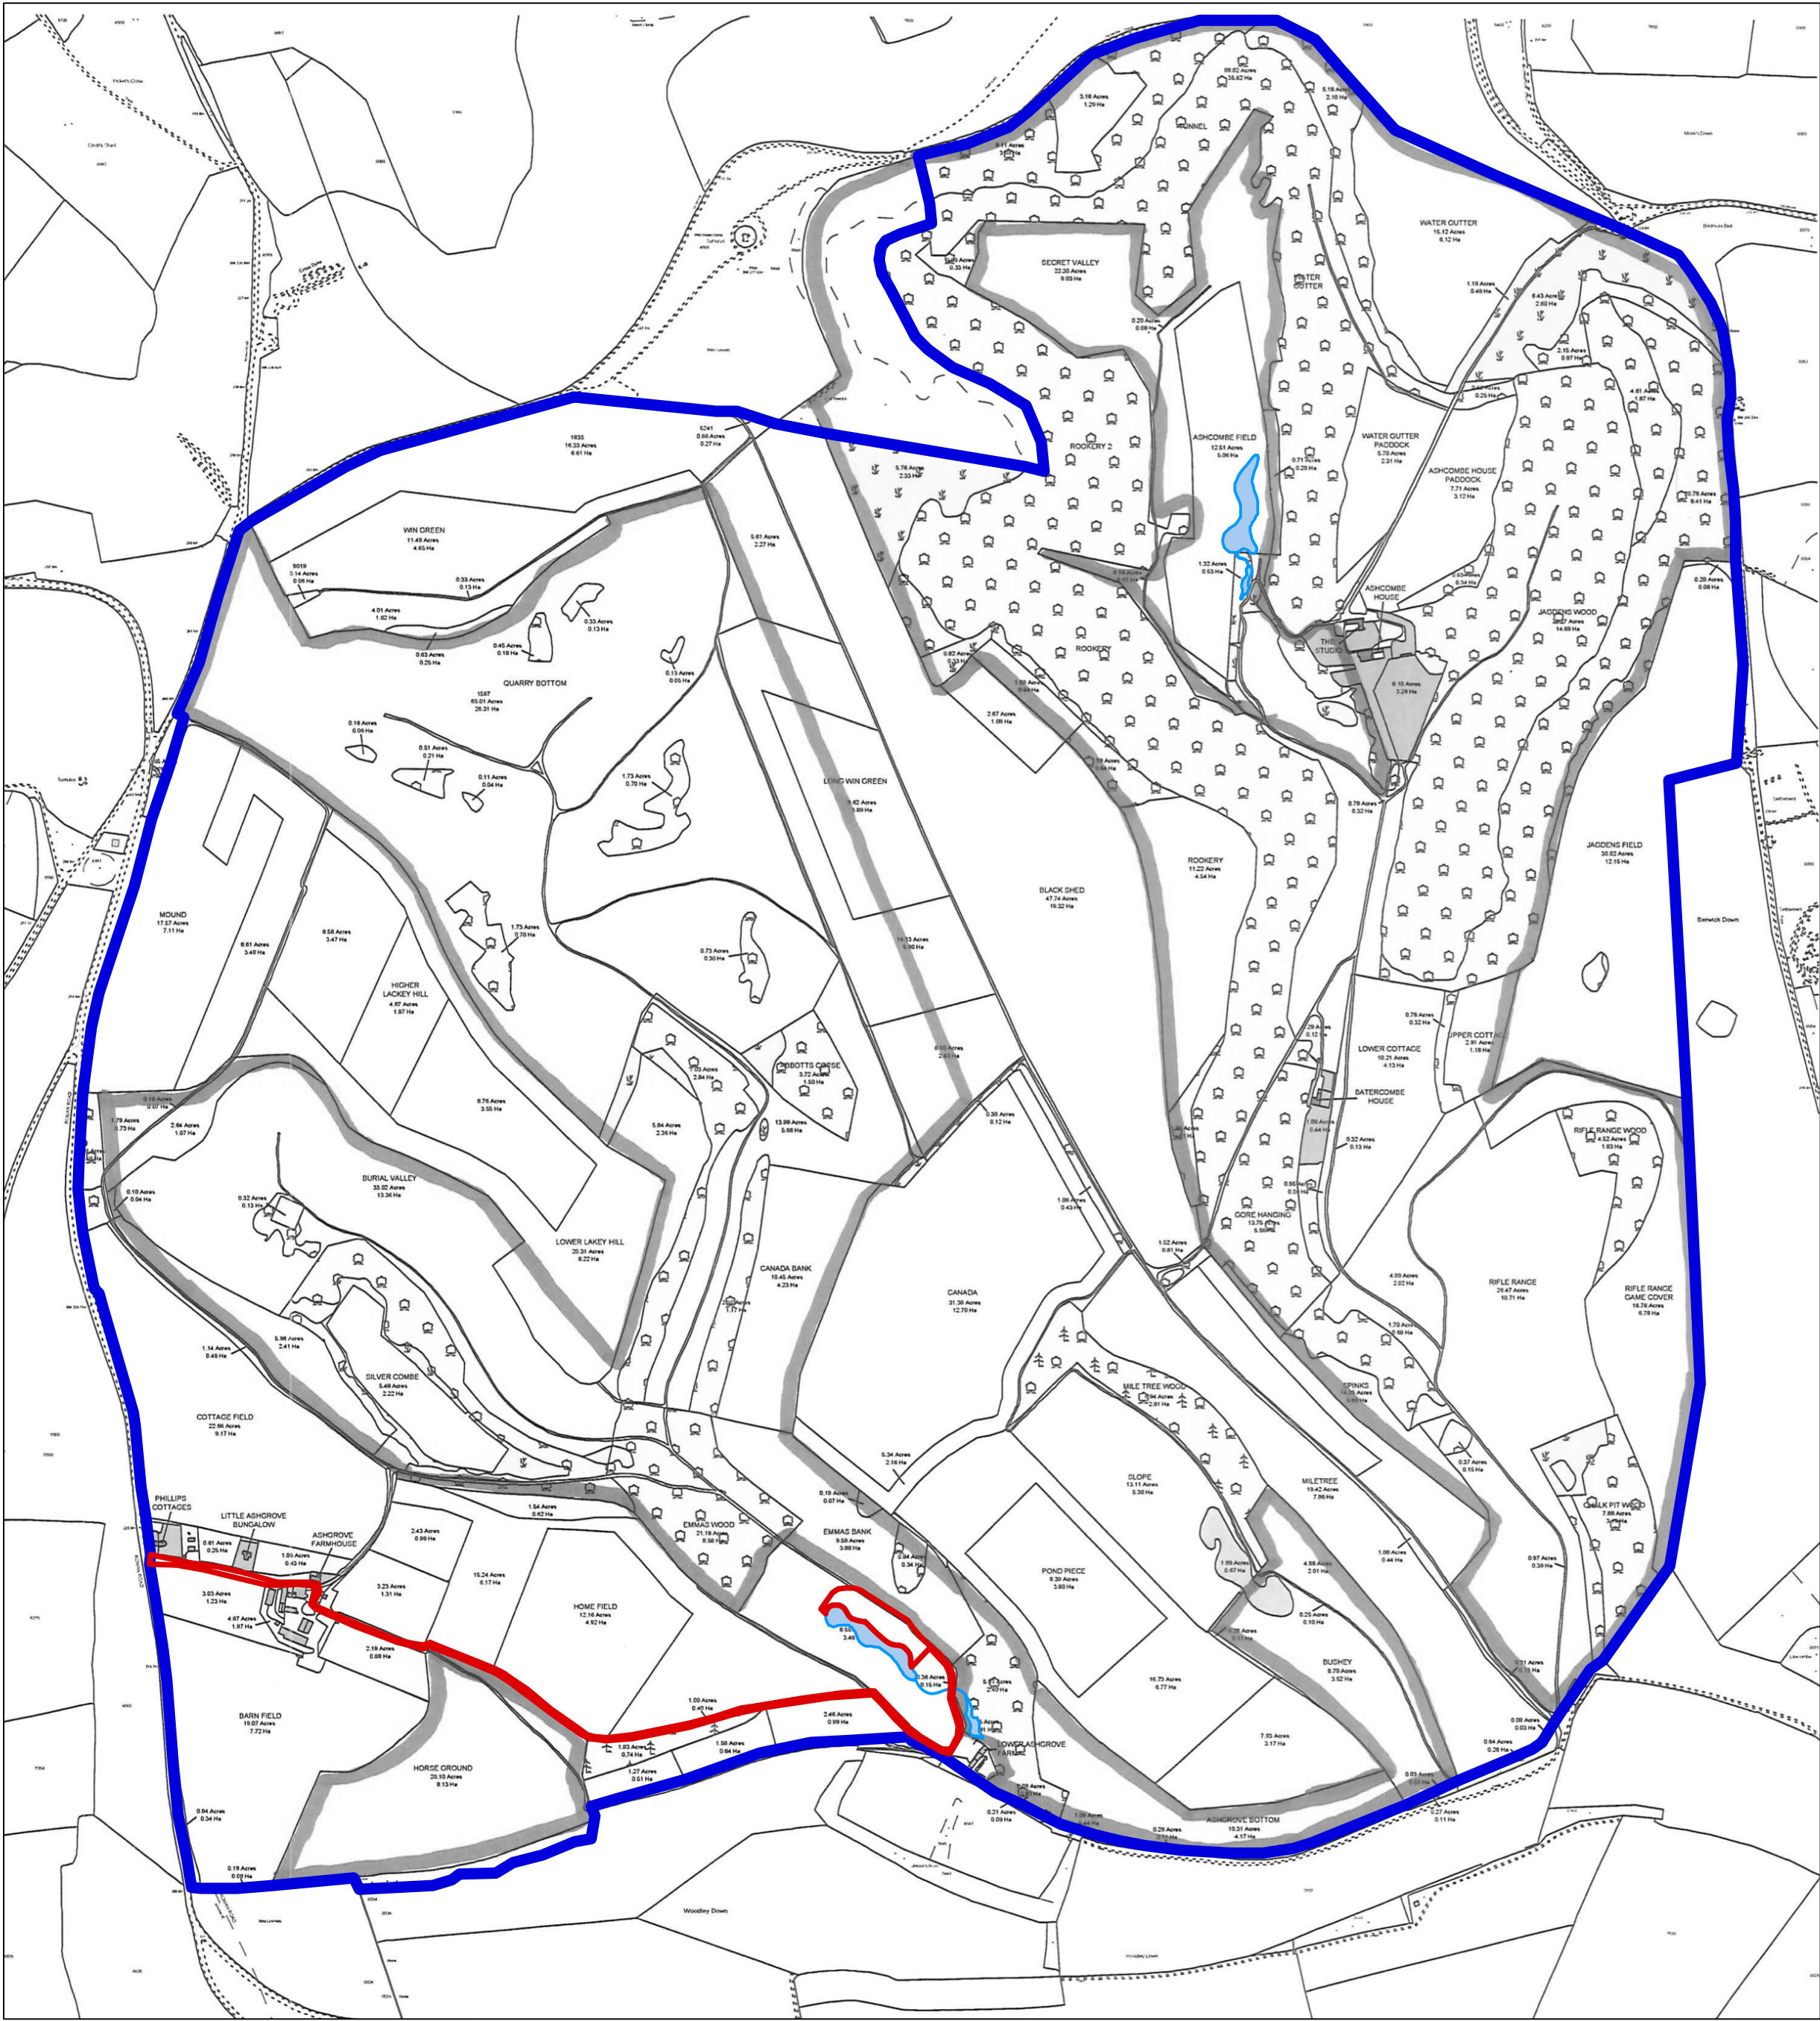

Location Map:

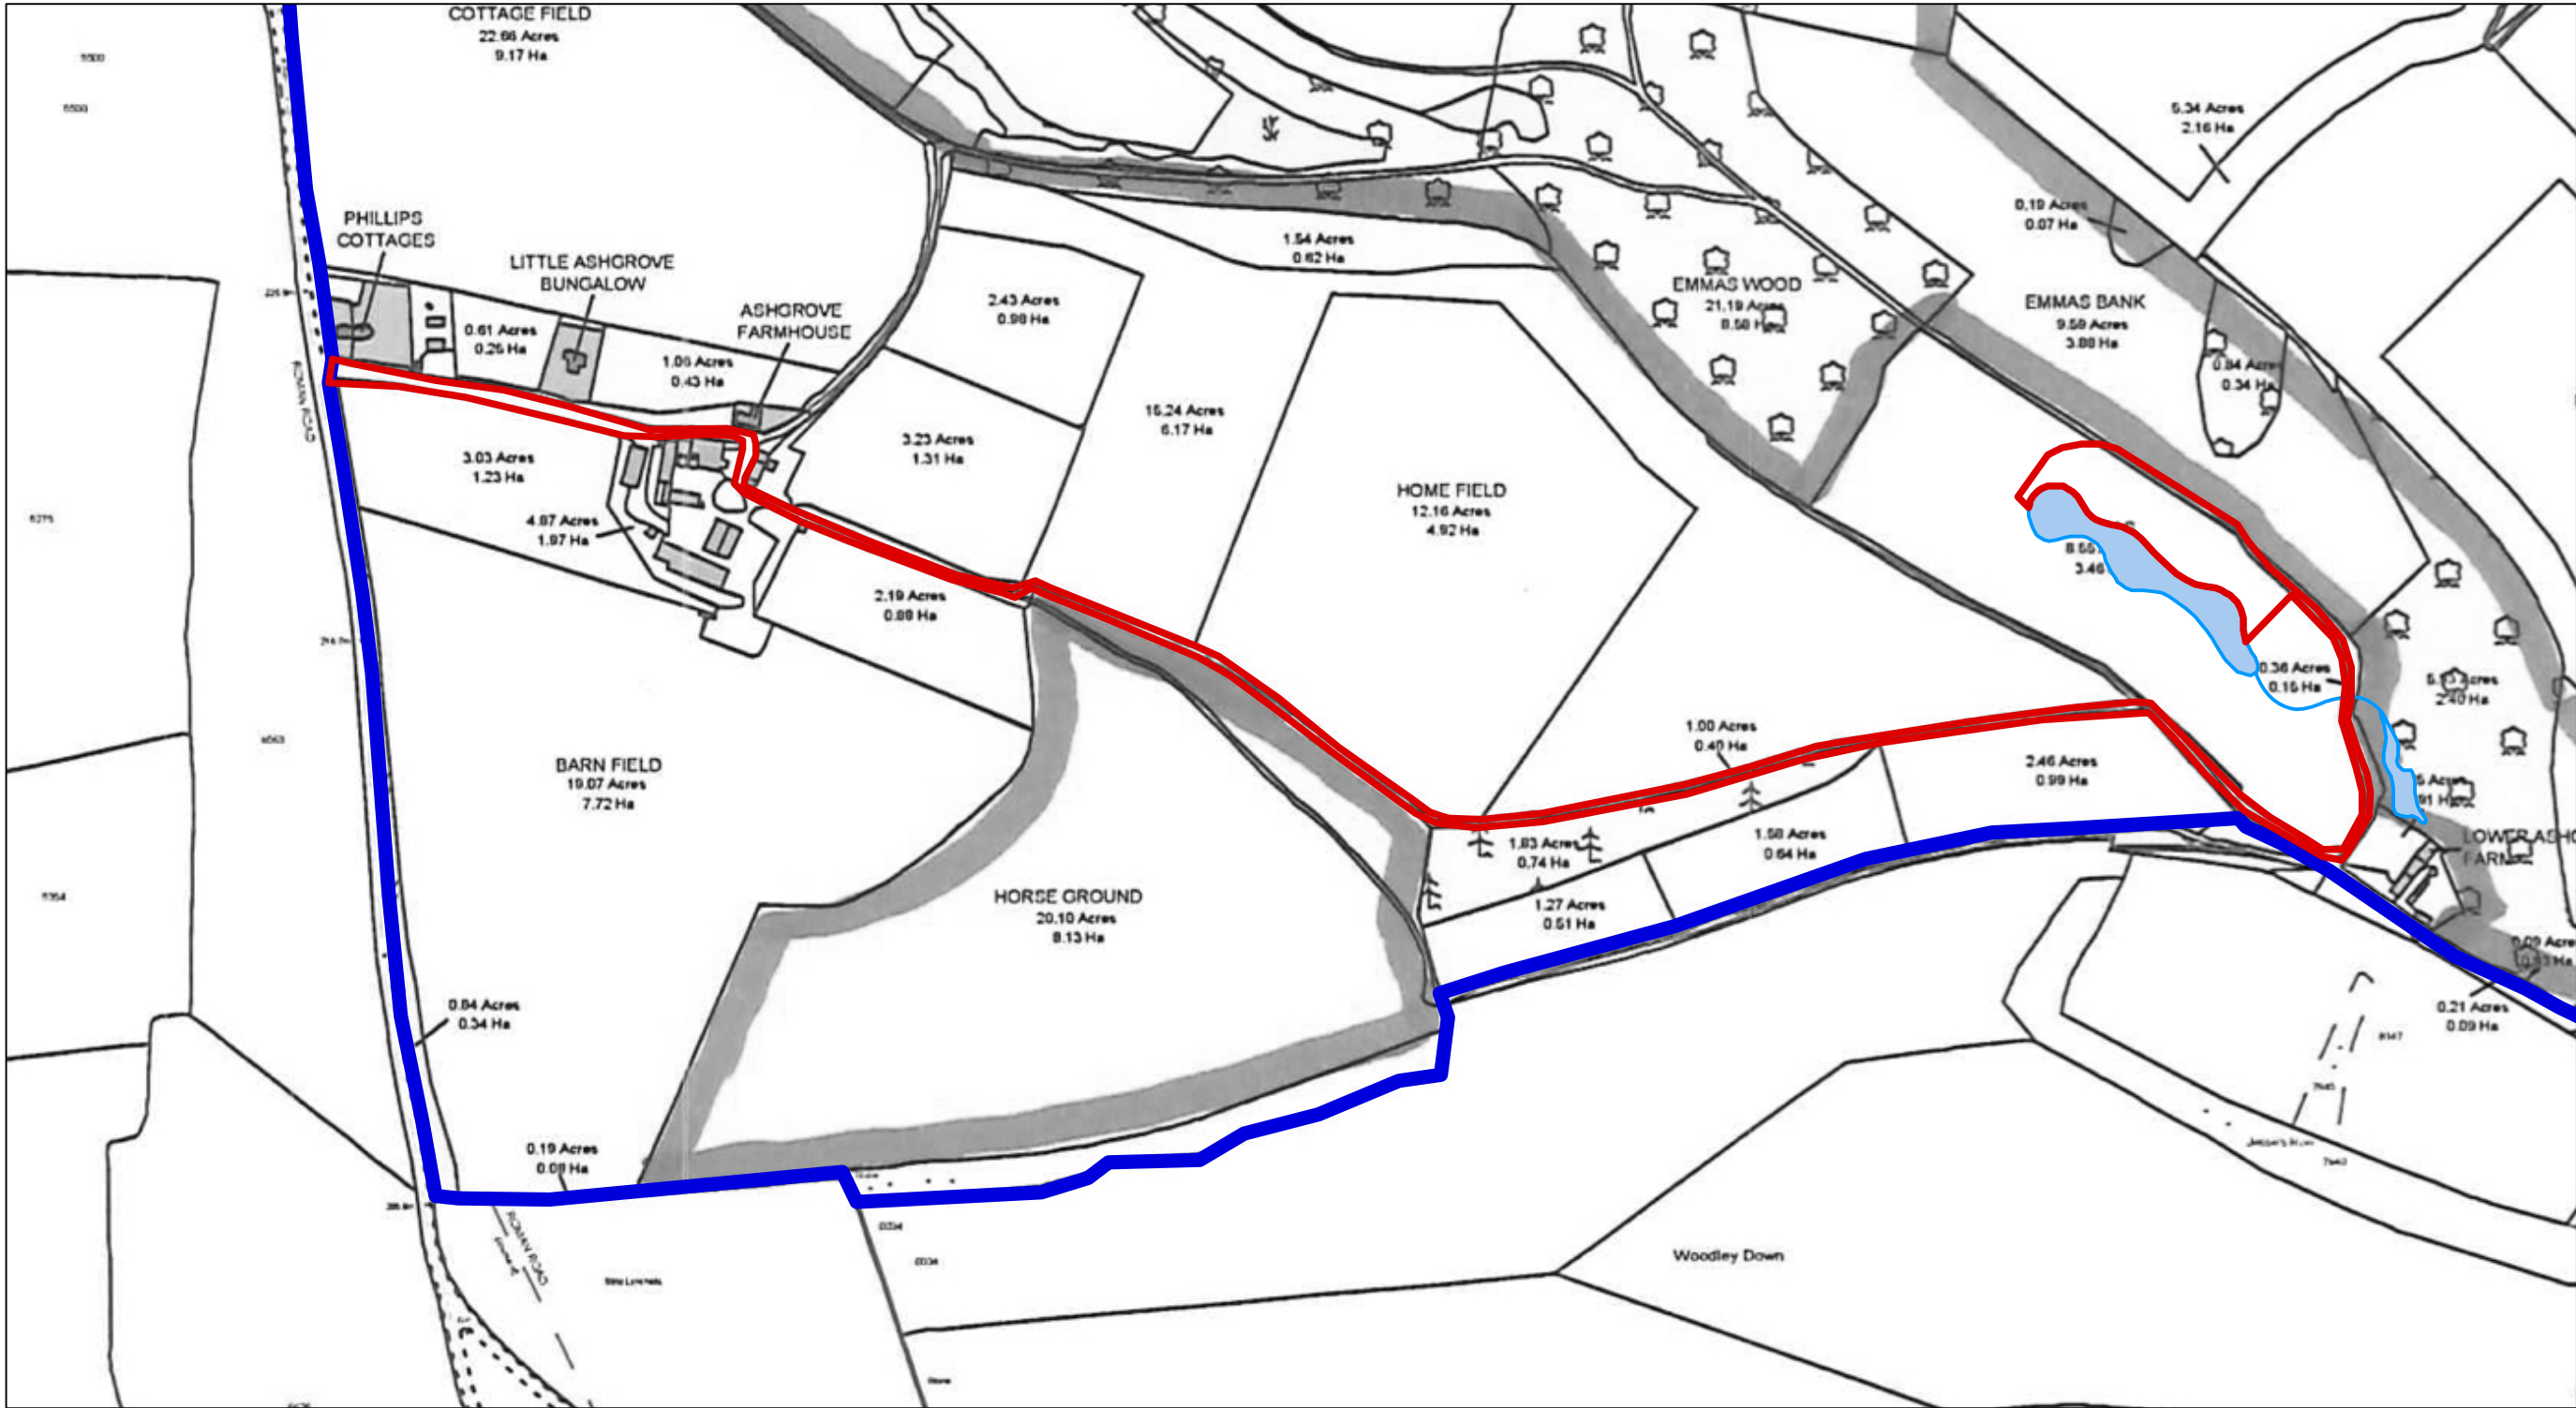

THESE DRAWINGS ARE FOR PLANNING PURPOSES ONLY
ALL MEASUREMENTS MUST BE CHECKED ON SITE.
DO NOT SCALE FROM THIS DRAWING



TFH REEVE

ARCHITECTURAL DESIGN · CONSULTANCY
SURVEYS · RESTORATION
CONSERVATION EXPERTISE

Tel: 01747 828677

DONHEAD MILL
DONHEAD ST ANDREW
SHAFTESBURY
DORSET SP7 9EP

FAX: 01747 829205
e-mail: mail@dalbyreeve.co.uk

CLIENT: Ashcombe Estates
JOB: Ashgrove Lake Cabins, Tollard Royal

SCALE: as shown
DATE: 06/2019
DRAWN: TR
CHECKED: TR

DWG: Ashgrove Lake - Cabin Indicative Section

DWG N°: 1132/72