



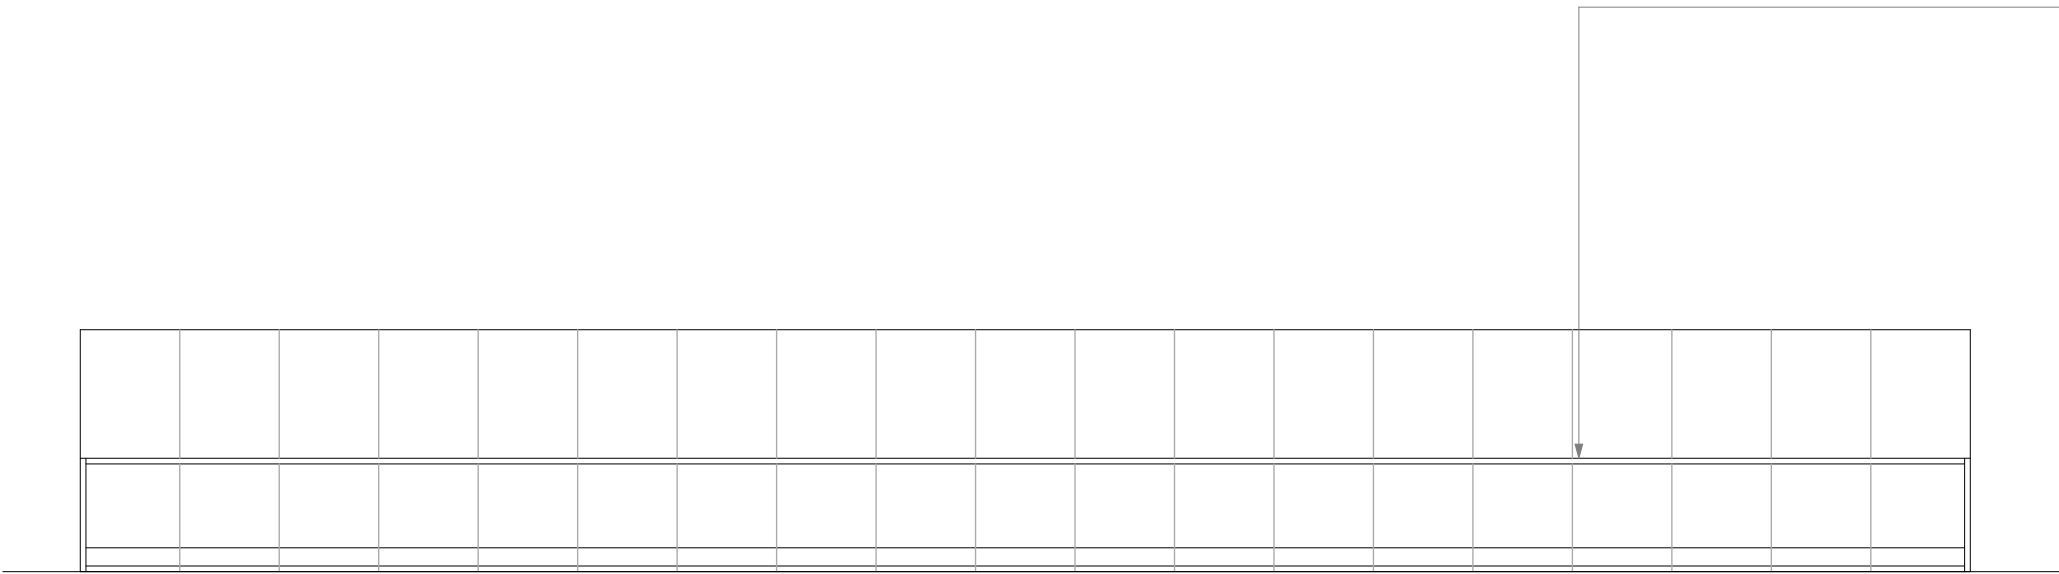


5 South Elevation 1:100

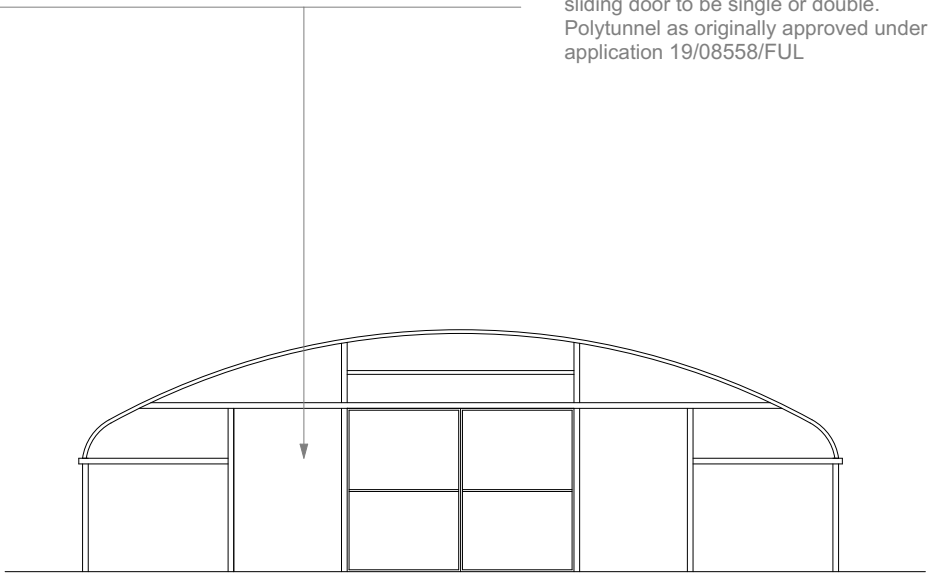

5 West Elevation 1:100



5 North Elevation 1:100

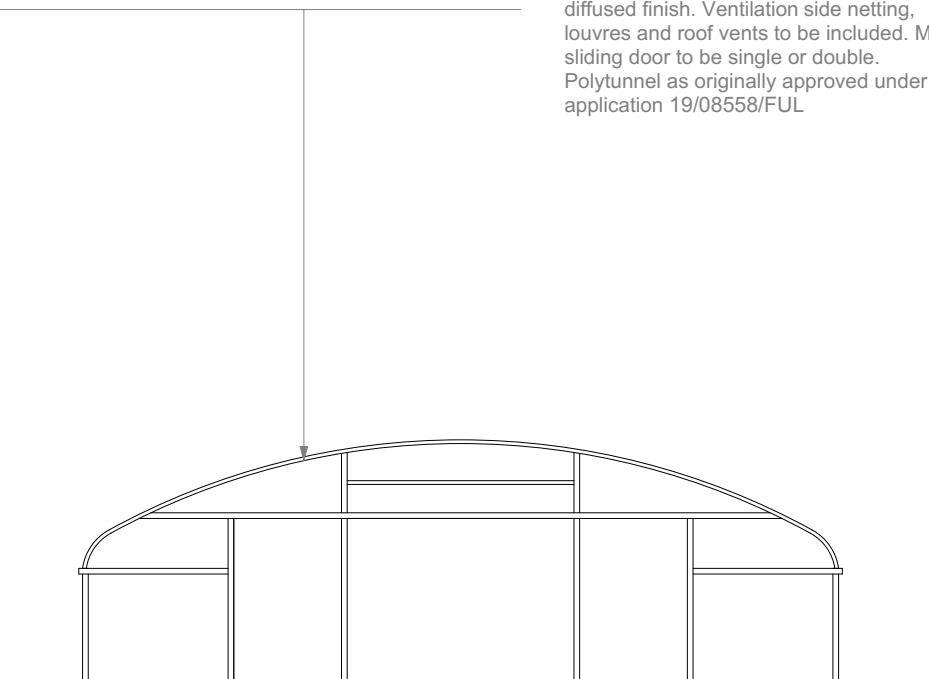

5 East Elevation 1:100



5 Site Layout (1) 1:100

Location of 250m² polytunnel with metal support tubes and hoops. Timber framed base and end frames with an Visqueen anti-drip polythene with either a clear and/or diffused finish. Ventilation side netting, louvres and roof vents to be included. Metal sliding door to be single or double. Polytunnel as originally approved under application 19/08558/FUL

Location of 250m² polytunnel with metal support tubes and hoops. Timber framed base and end frames with an Visqueen anti-drip polythene with either a clear and/or diffused finish. Ventilation side netting, louvres and roof vents to be included. Metal sliding door to be single or double. Polytunnel as originally approved under application 19/08558/FUL

Location of 250m² polytunnel with metal support tubes and hoops. Timber framed base and end frames with an Visqueen anti-drip polythene with either a clear and/or diffused finish. Ventilation side netting, louvres and roof vents to be included. Metal sliding door to be single or double. Polytunnel as originally approved under application 19/08558/FUL

Note:
All information shown on this drawing is to be used for planning or building regulation purposes only and not to be used in conjunction with any other information or workstage including: contract, working drawings, construction and as built papers.
No responsibility is taken by Concept Drawing & Design Architects for any measurements taken on this drawing. All dimensions shown on this drawing must be checked on site by the project manager and/or contractor to ensure that they are accurate. Any dimensions that can not be achieved, the client, project manager and architect must be made aware immediately.
Concept Drawing and Design Architects have not surveyed the natural landscape, or the boundary line, external ground levels, and performance of adjoining buildings. This information, if shown on the drawings, are just a representation of what might be there. Concept Drawing and Design Architects take no responsibility for the accuracy of the information relating to these topics.
The Party Wall Act may apply if any of the following categories of building work apply:
1. Work on an existing wall or structure shared with another property.
2. Building a new retaining wall or a wall of a building up to, near or outside the boundary with a neighbouring property.
3. Excavating near a neighbouring building.
It is the responsibility of the client/site owner to determine whether the act applies and if so notify all adjoining owners in accordance with the act. Further information can found on the communities and local government website.