




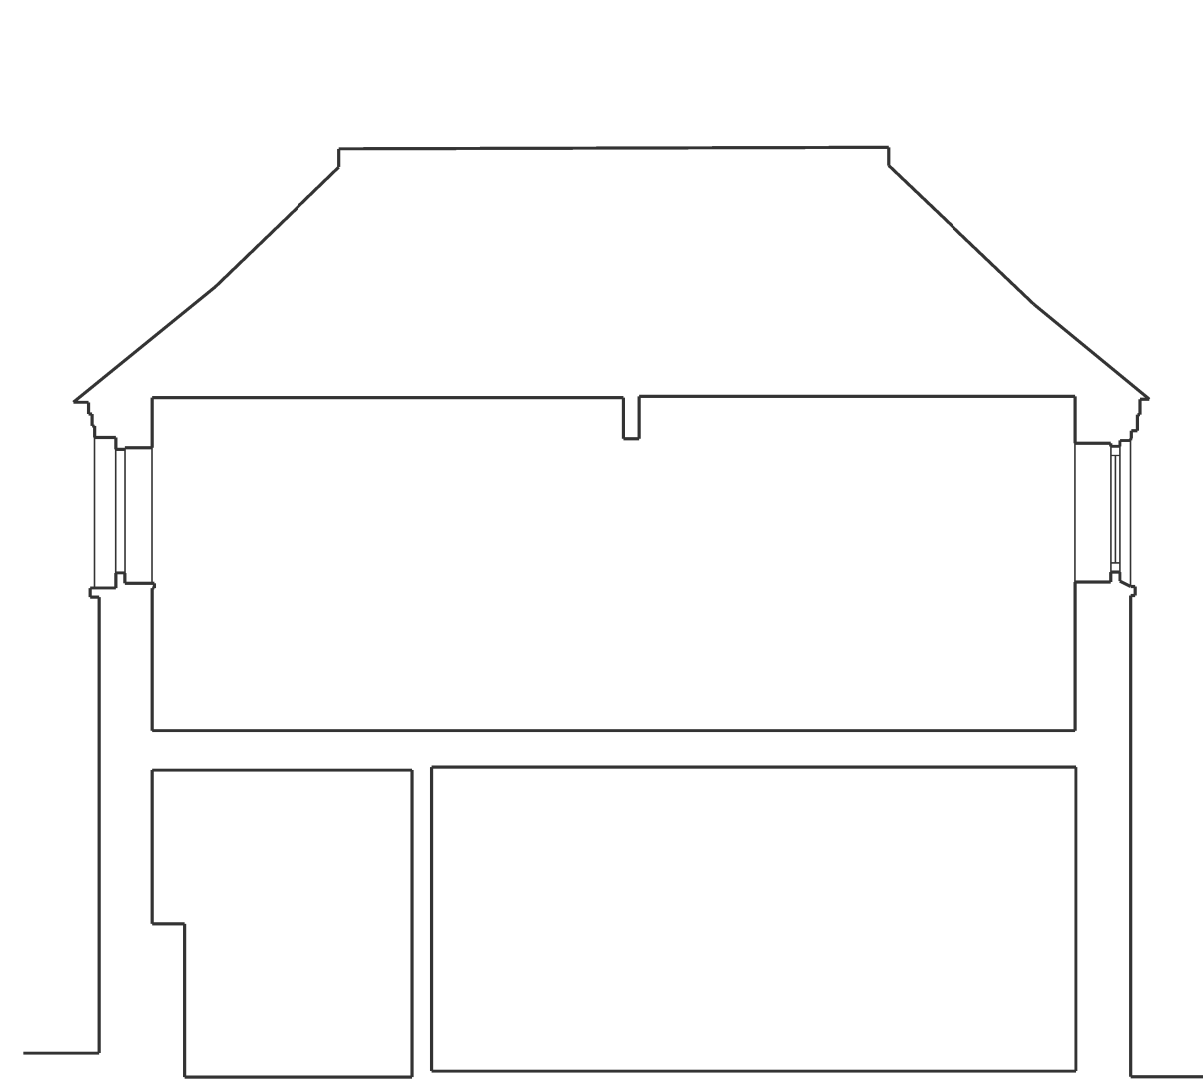


EXISTING SECTION E-E

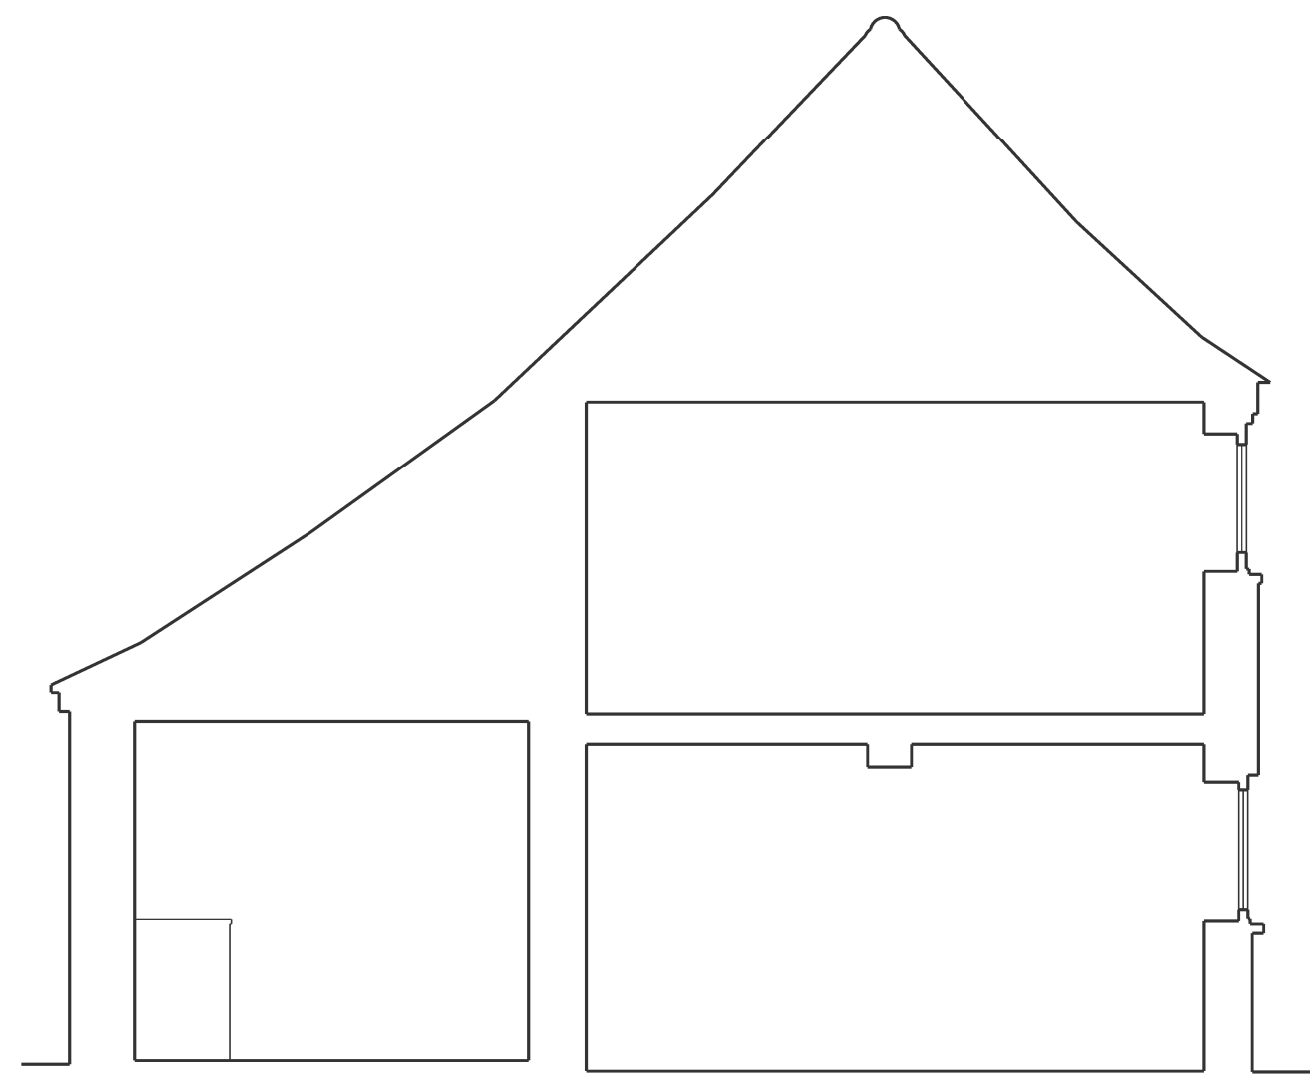


EXISTING SECTION D-D

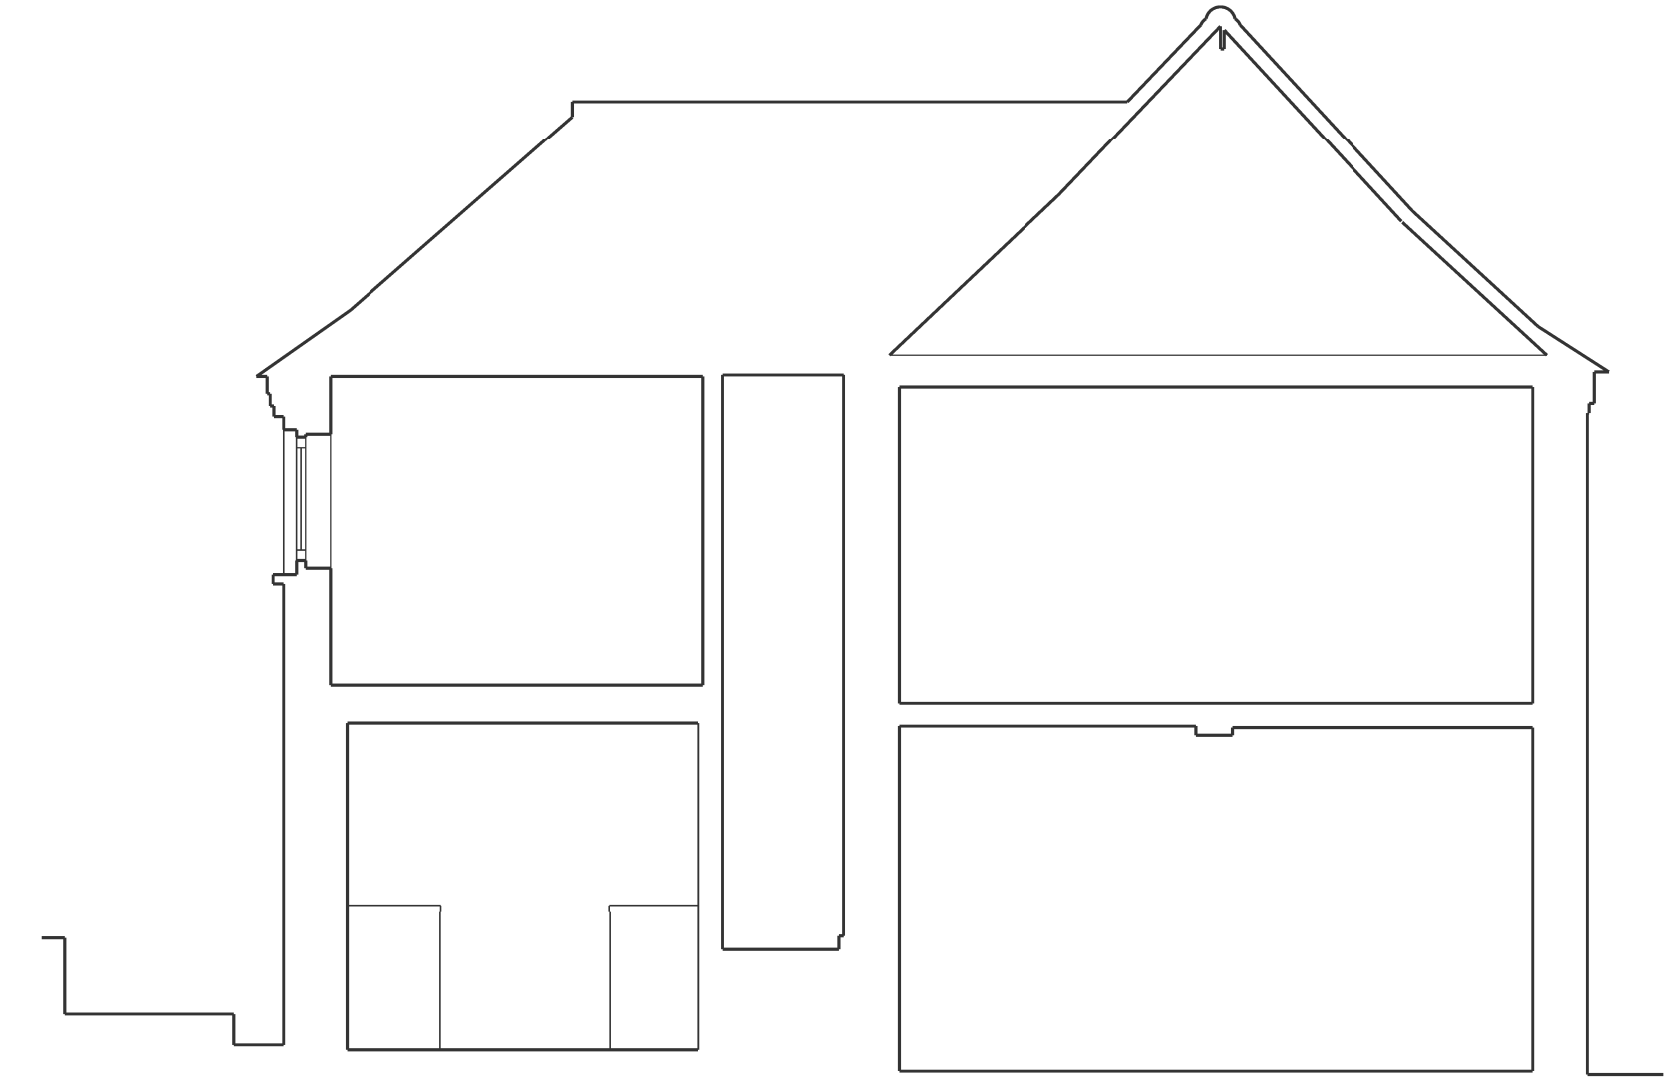


EXISTING SECTION C-C

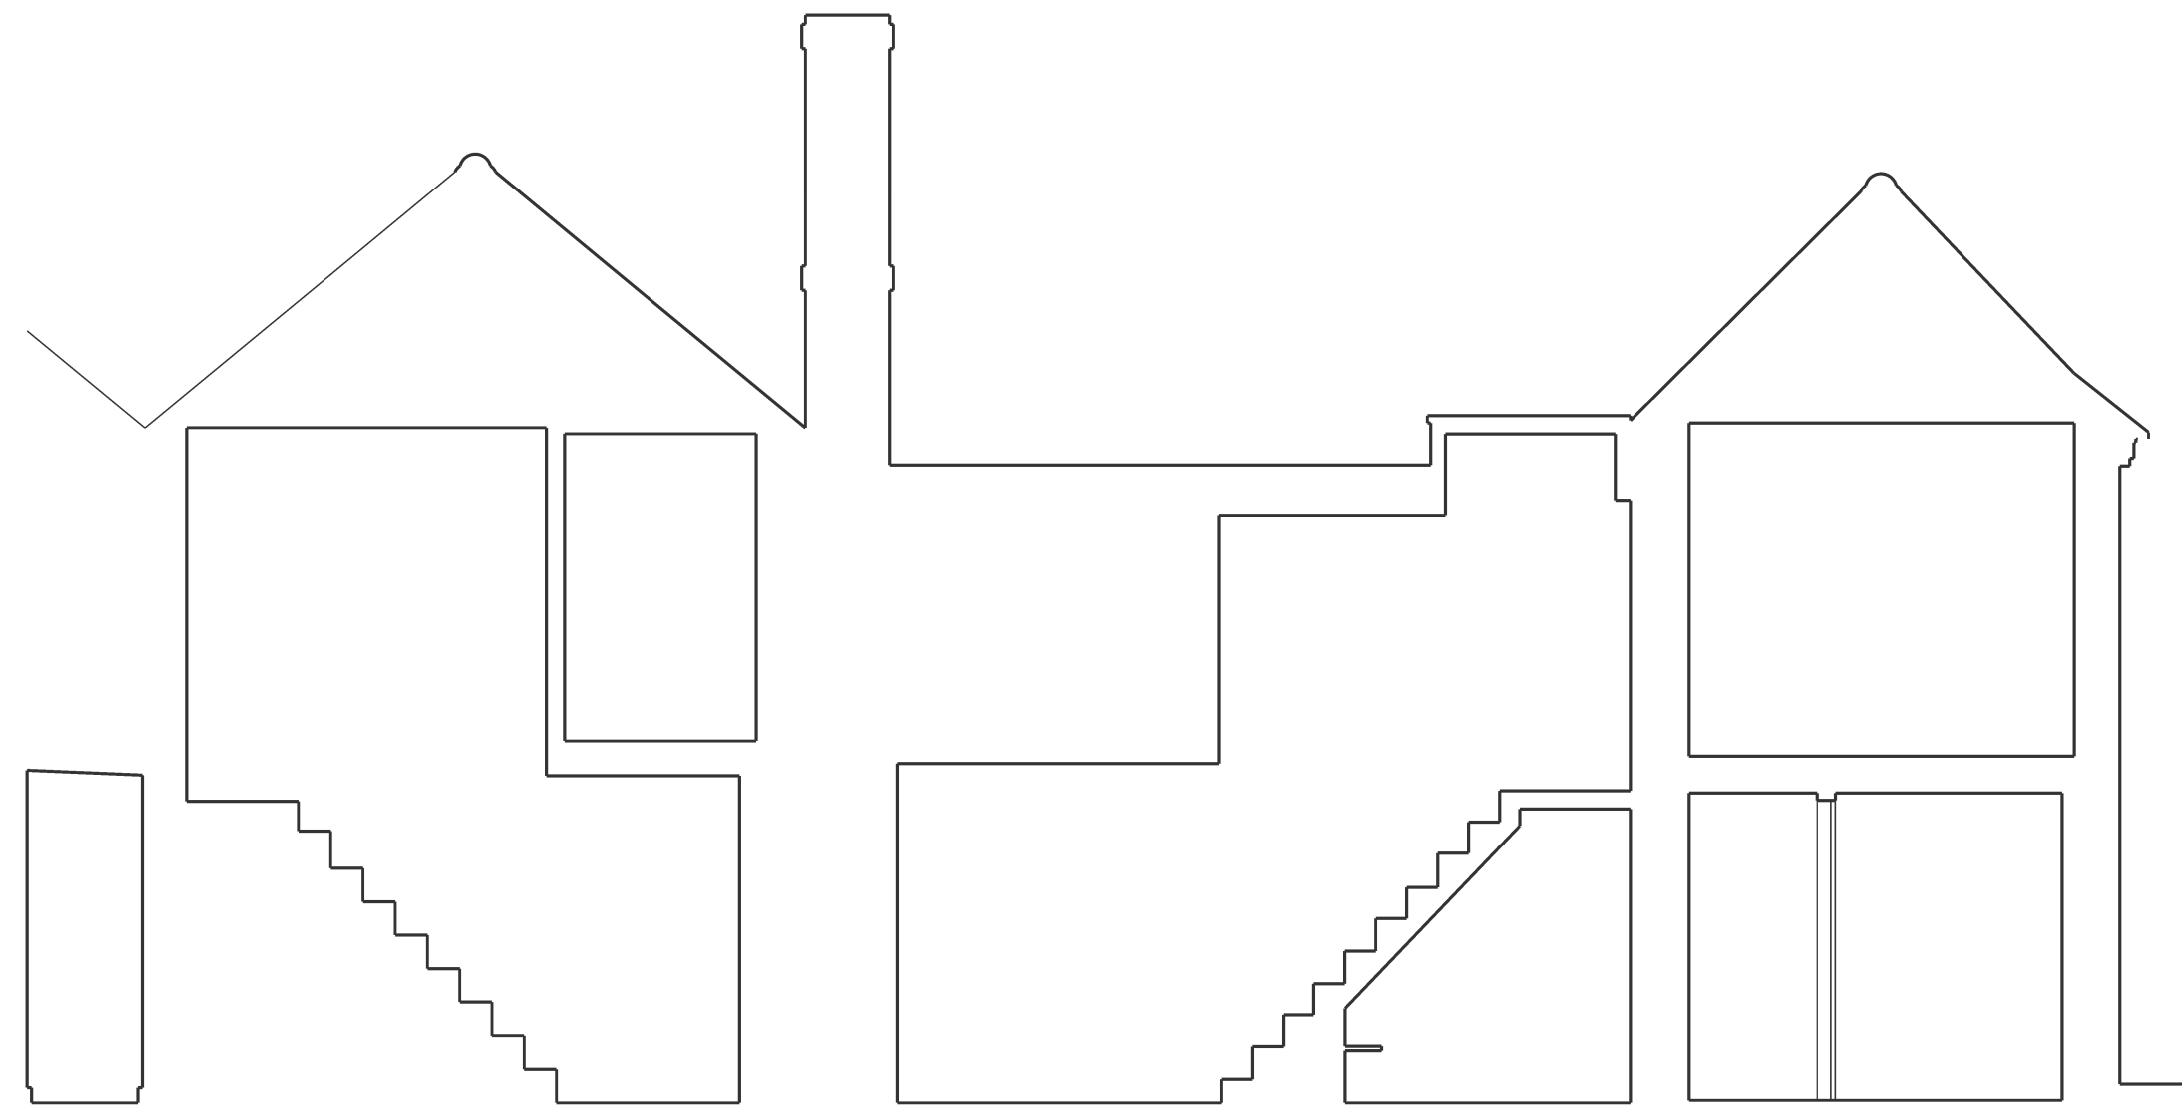

EXISTING SECTION A-A

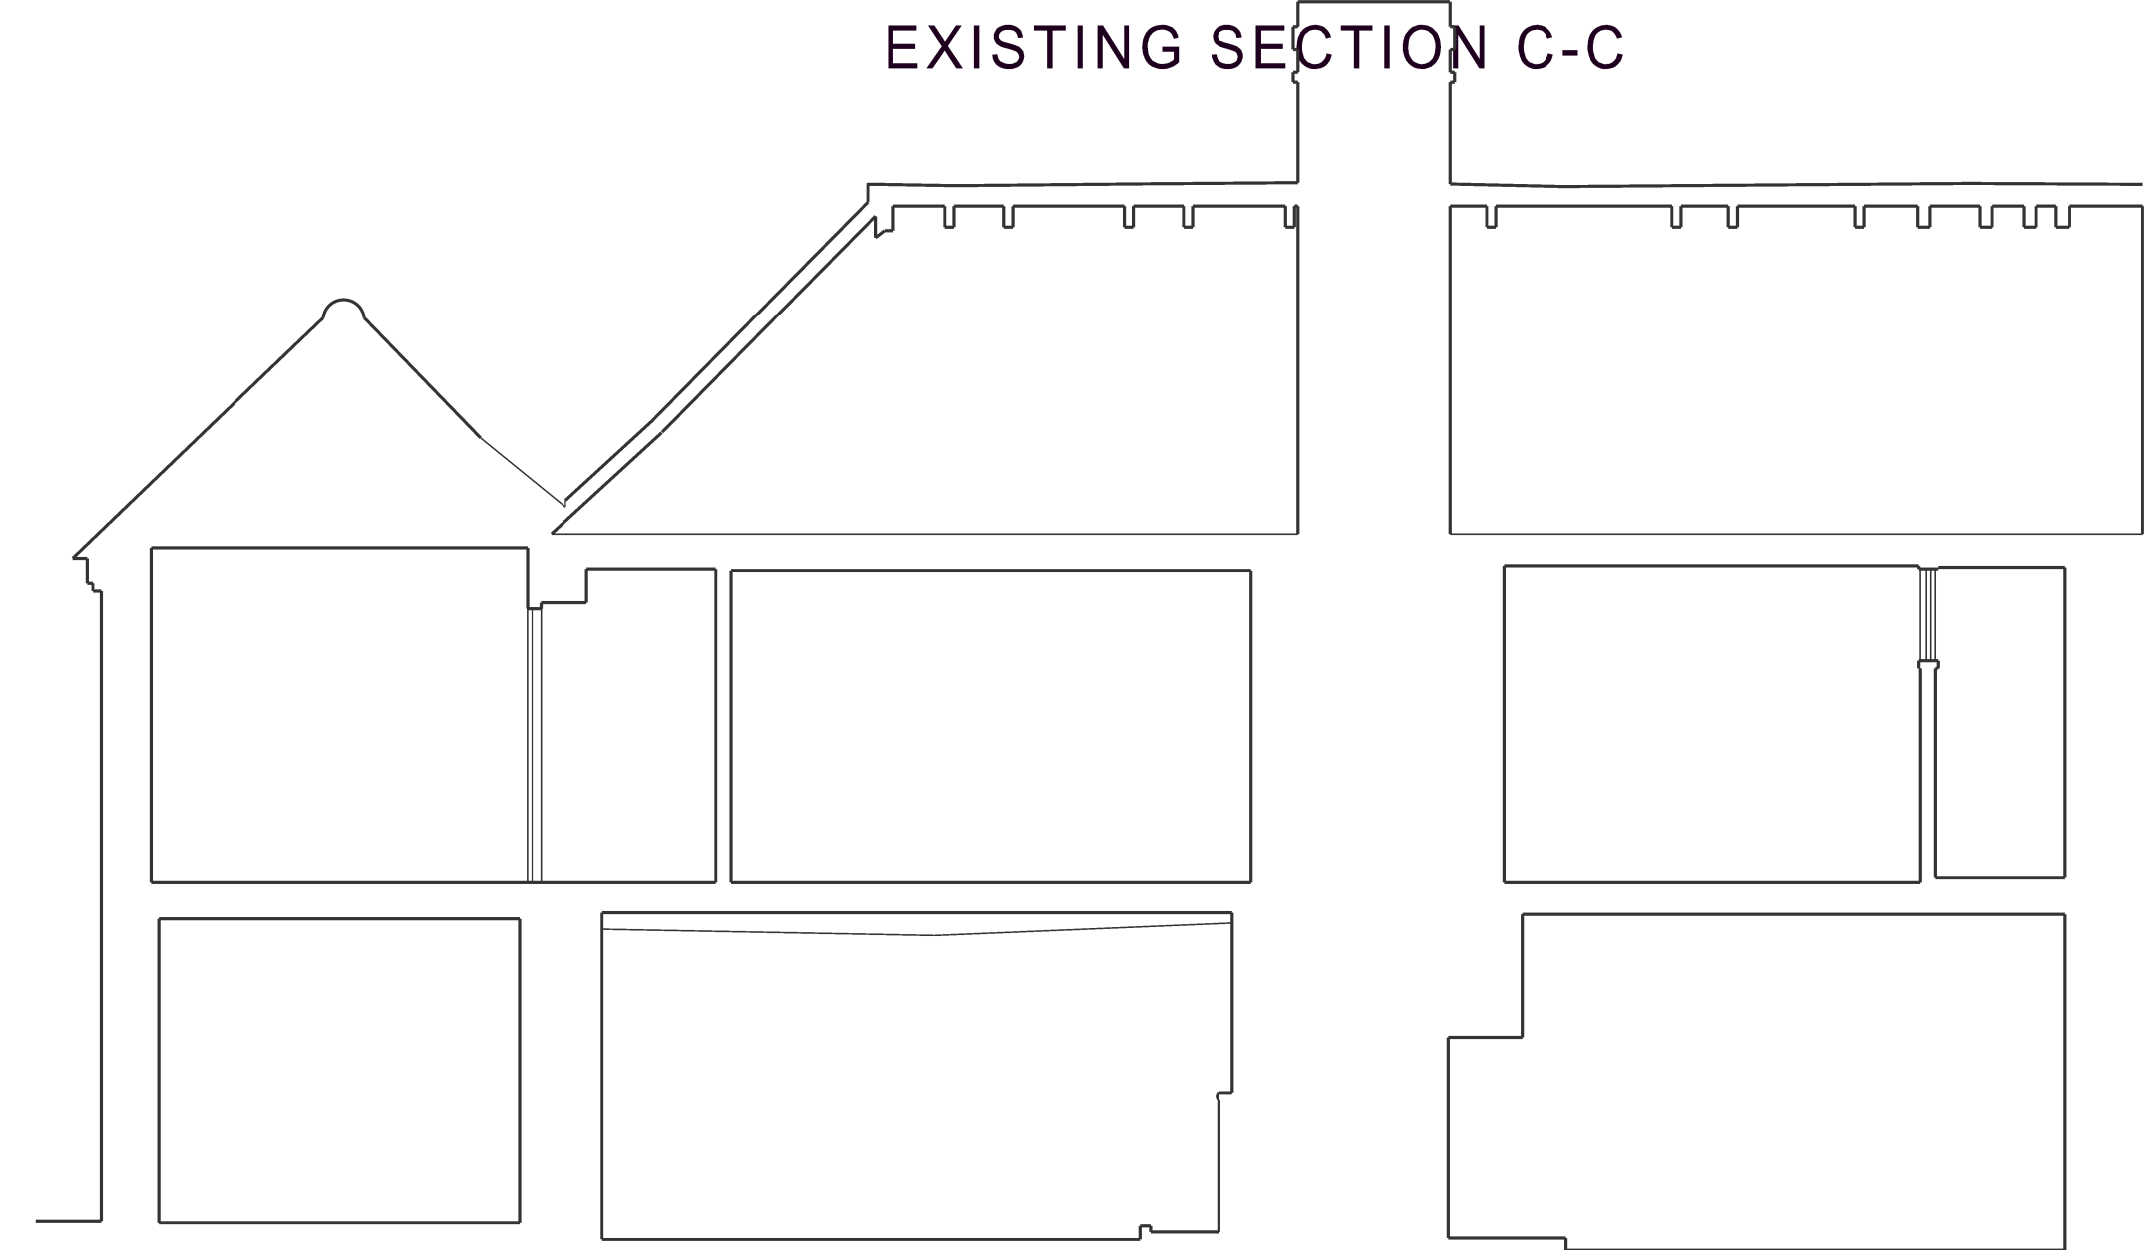

EXISTING SECTION B-B

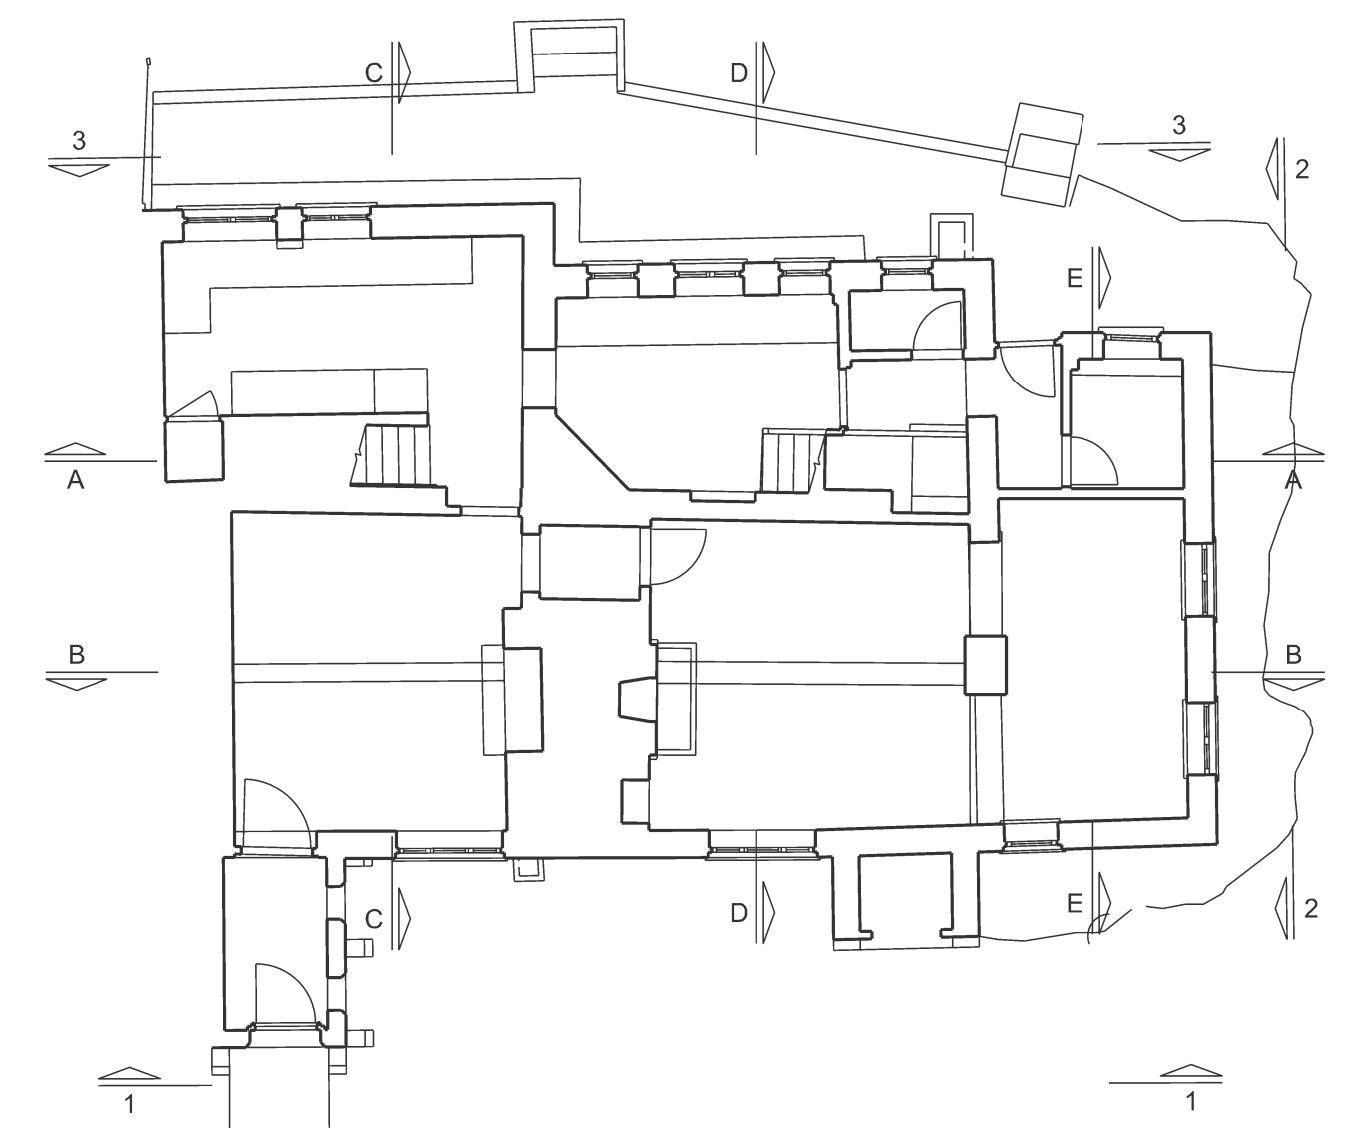

KEY PLAN 1:100

EXISTING SECTION A-A



HARTY and HARTY RIBA
DODSDOWN STUDIO 196 Wilton, Wiltshire SN8 3SN
e. stephen@hartyandharty.com m. 07590 324 473

CLIENT JOANNA MULJI	JOB TITLE 40-41 FOSBURY WILTSHIRE, SN8 3NJ	JOB NO. 082	DATE OCT 2024
	DRAWING EXISTING SECTIONS	DWG NO. P03	SCALE 1:50 @A1