


5

Site Section E2


1:200

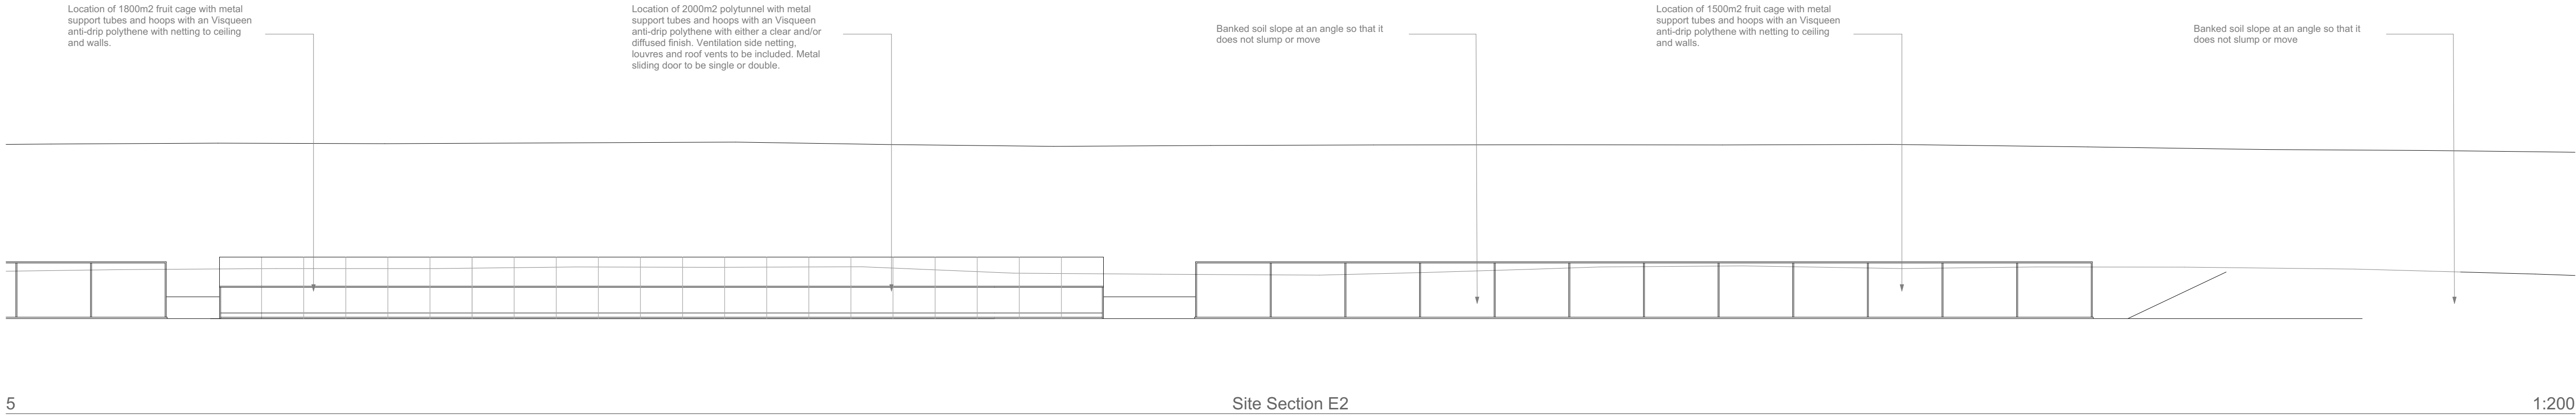

5

Site Section E2

1:200

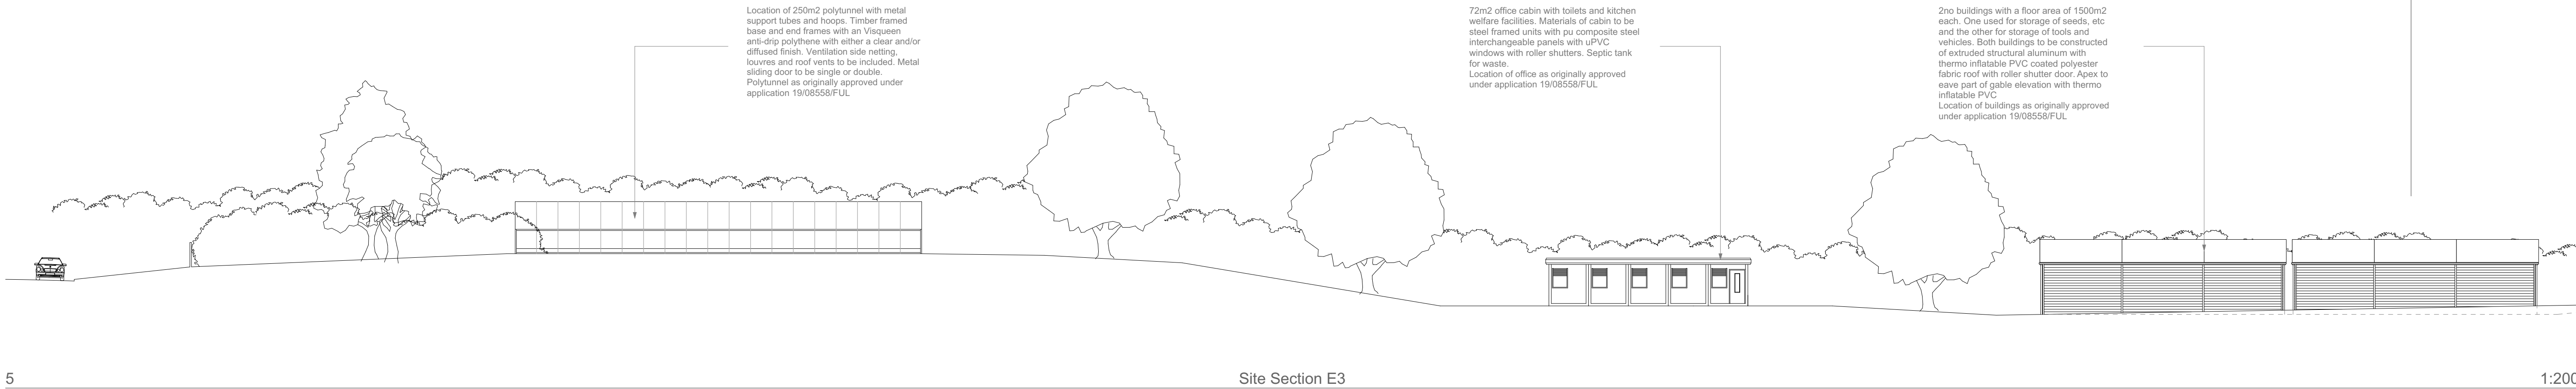

5

Site Section E3

1:200



5

Site Section E1

1:200

Note:
All information shown on this drawing is to be used for planning or building regulation purposes only and not to be used in conjunction with any other information or workstage including contract, working drawings, construction and as built papers.

No responsibility is taken by Concept Drawing & Design Architects for any measurements taken of this drawing. All dimensions shown on this drawing must be checked on site by the project manager and/or contractor to ensure that they are accurate. Any dimensions that can not be achieved, the client, project manager and architect must be made aware immediately.

Concept Drawing and Design Architects have not surveyed the natural landscape, or the boundary line, external ground levels, and protection of adjoining buildings. This information, if shown on the drawings, are just a representation of what might be there. Concept Drawing and Design Architects take no responsibility for the accuracy of the information relating to these topics.

The Party Wall Act may apply if any of the following categories of building work apply:
1. Work on an existing wall or structure shared with another property.
2. Building a free standing wall or a wall of a building up to, near or outside the boundary with a neighbouring property.
3. Excavating near a neighbouring building.

It is the responsibility of the client/owner to determine whether the act applies and if so notify all adjoining owners in accordance with the act. Further information can be found on the government and local government websites.

A - 04.09.2025
Additional polytunnel and fruit cage added
B - 13.09.2025
Offices and store relocated to original approved location
C - 17.09.2025
Alteration to position of proposed buildings

PROJECT
**2433 - Agricultural Field
Green Leaf Trees Ltd**

Calne
Wiltshire, SN11 9TD

Proposed Agricultural Buildings and Track

DRAWING:
**Proposed Site Sections
1:200@A1**

Drng No:2433.03.09 Rev C
24/09/2025

 **CONCEPT**
DRAWING AND DESIGN ARCHITECTS LTD

 **RIBA** 
Chartered Practice

Telephone: 07557505990
Email: concept@drawinganddesign.co.uk
Website: www.drawinganddesign.co.uk
You can also find us on Facebook and Twitter