
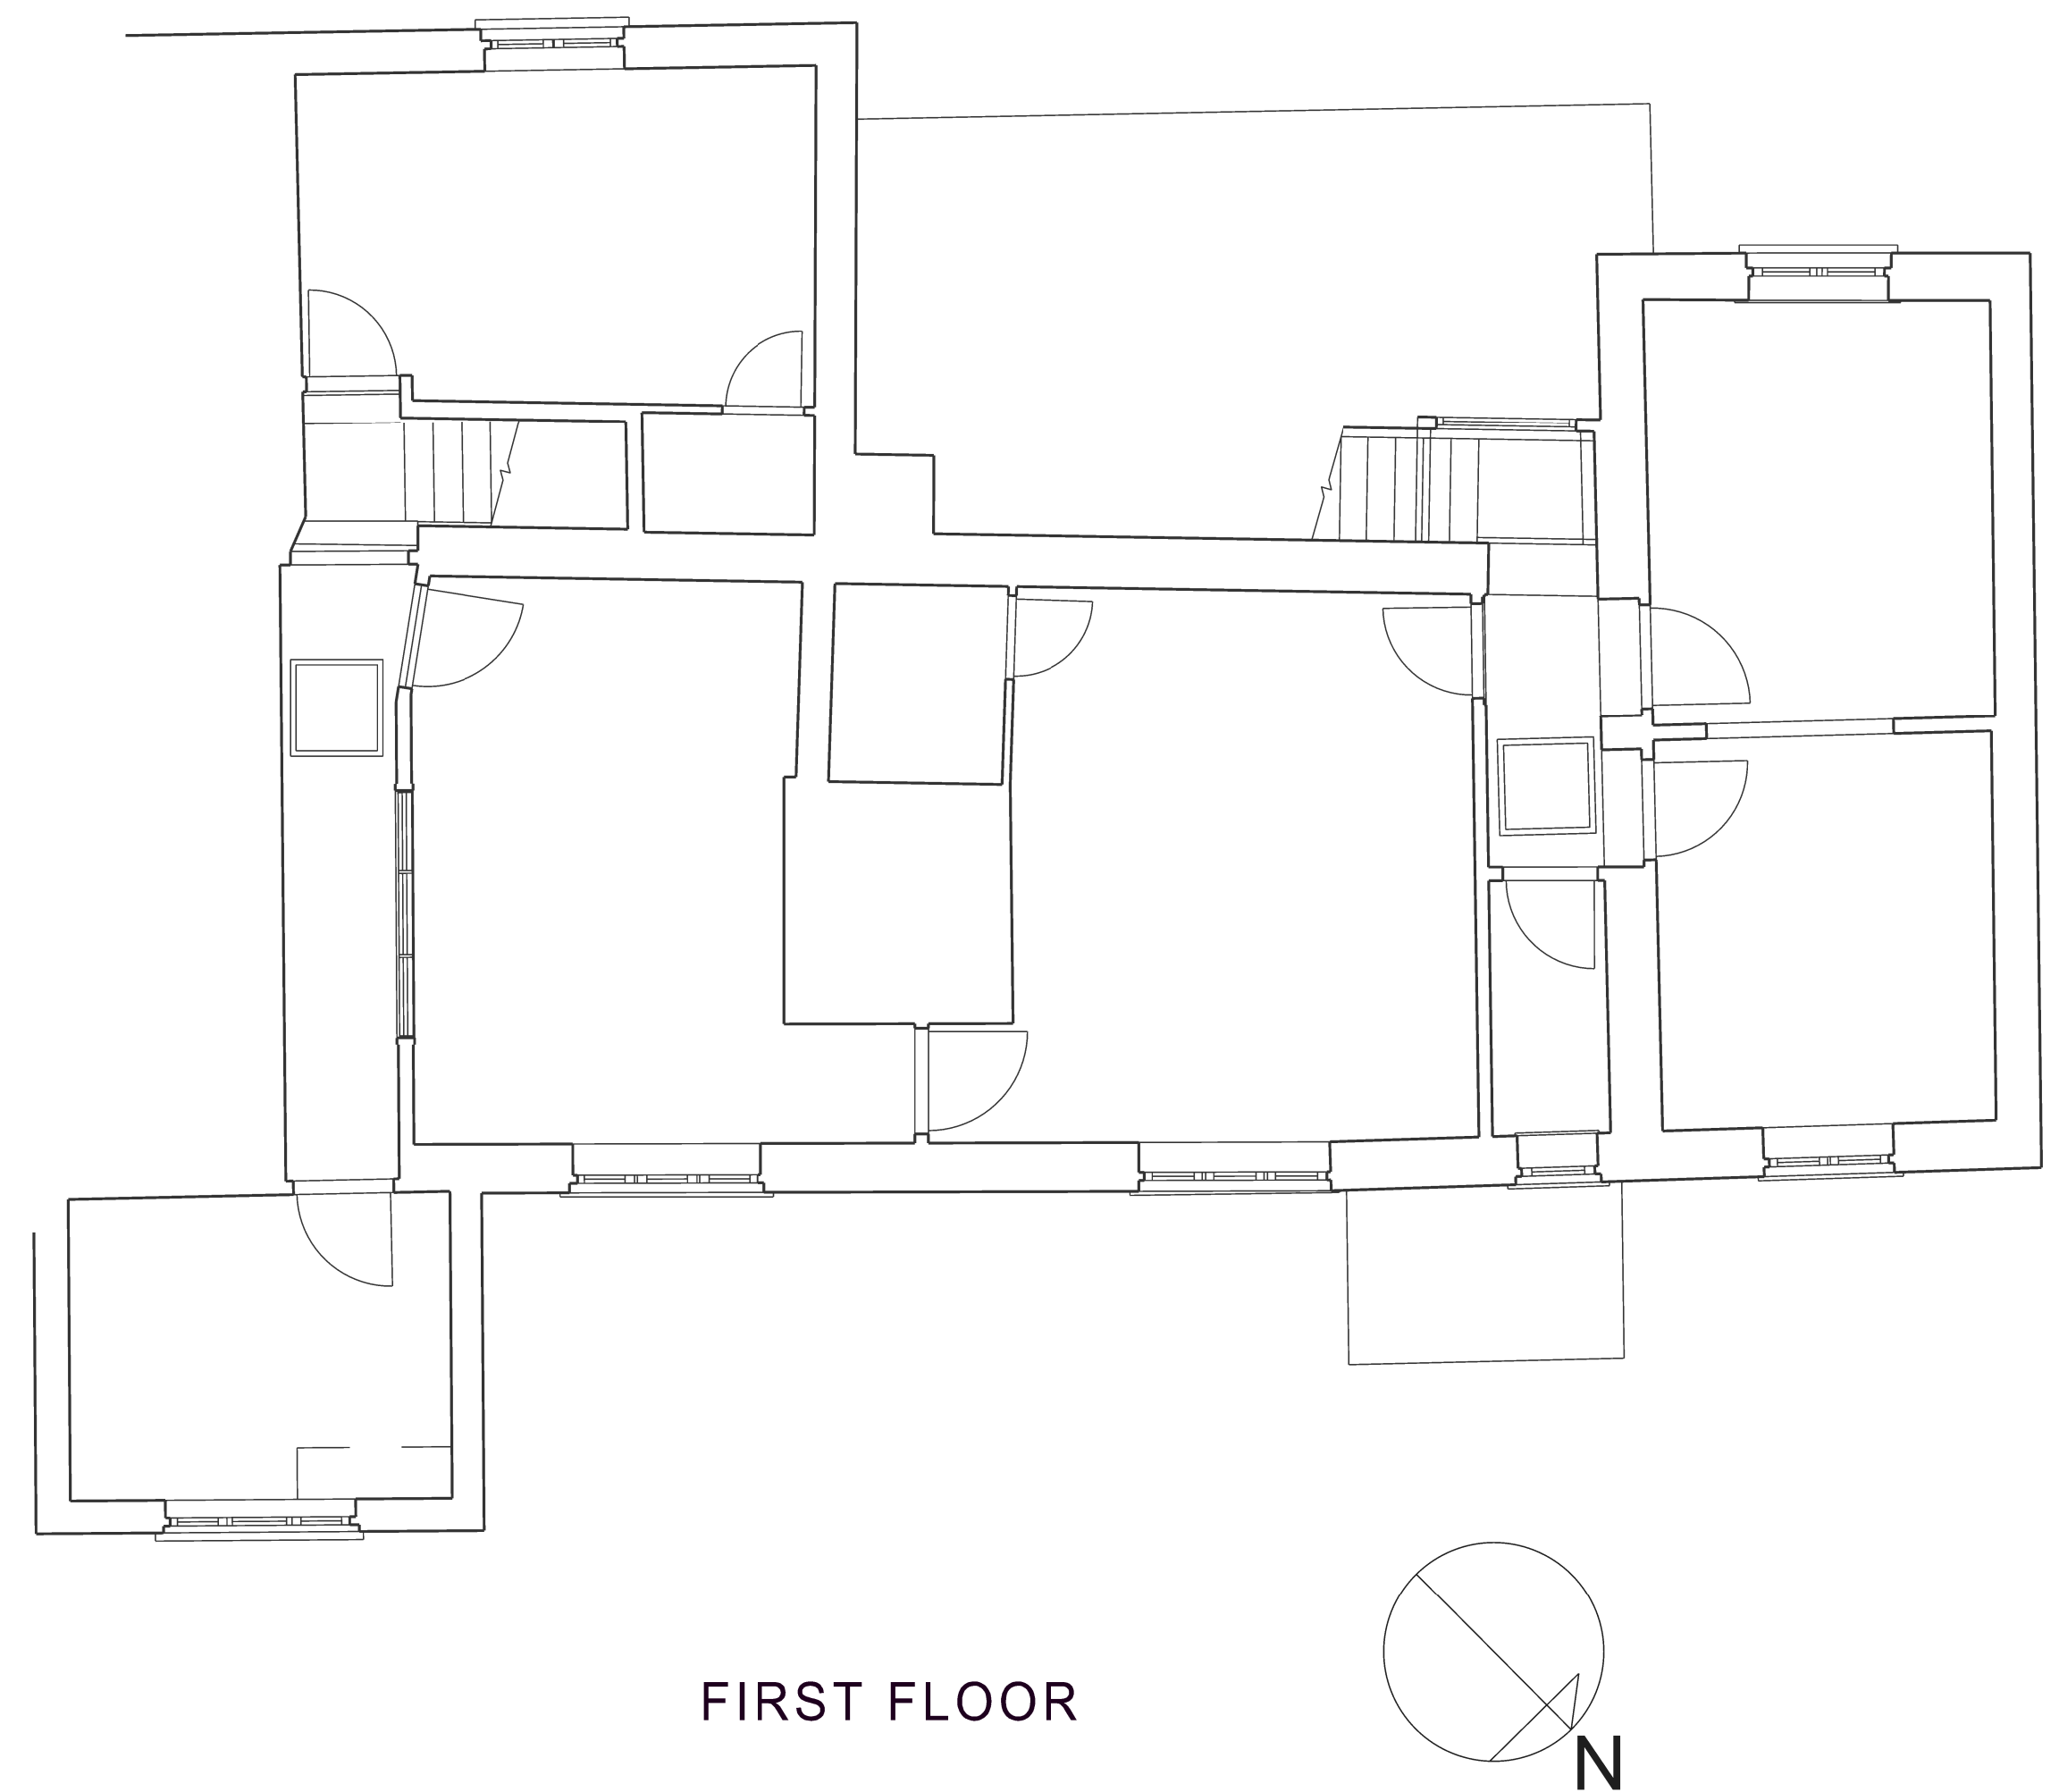
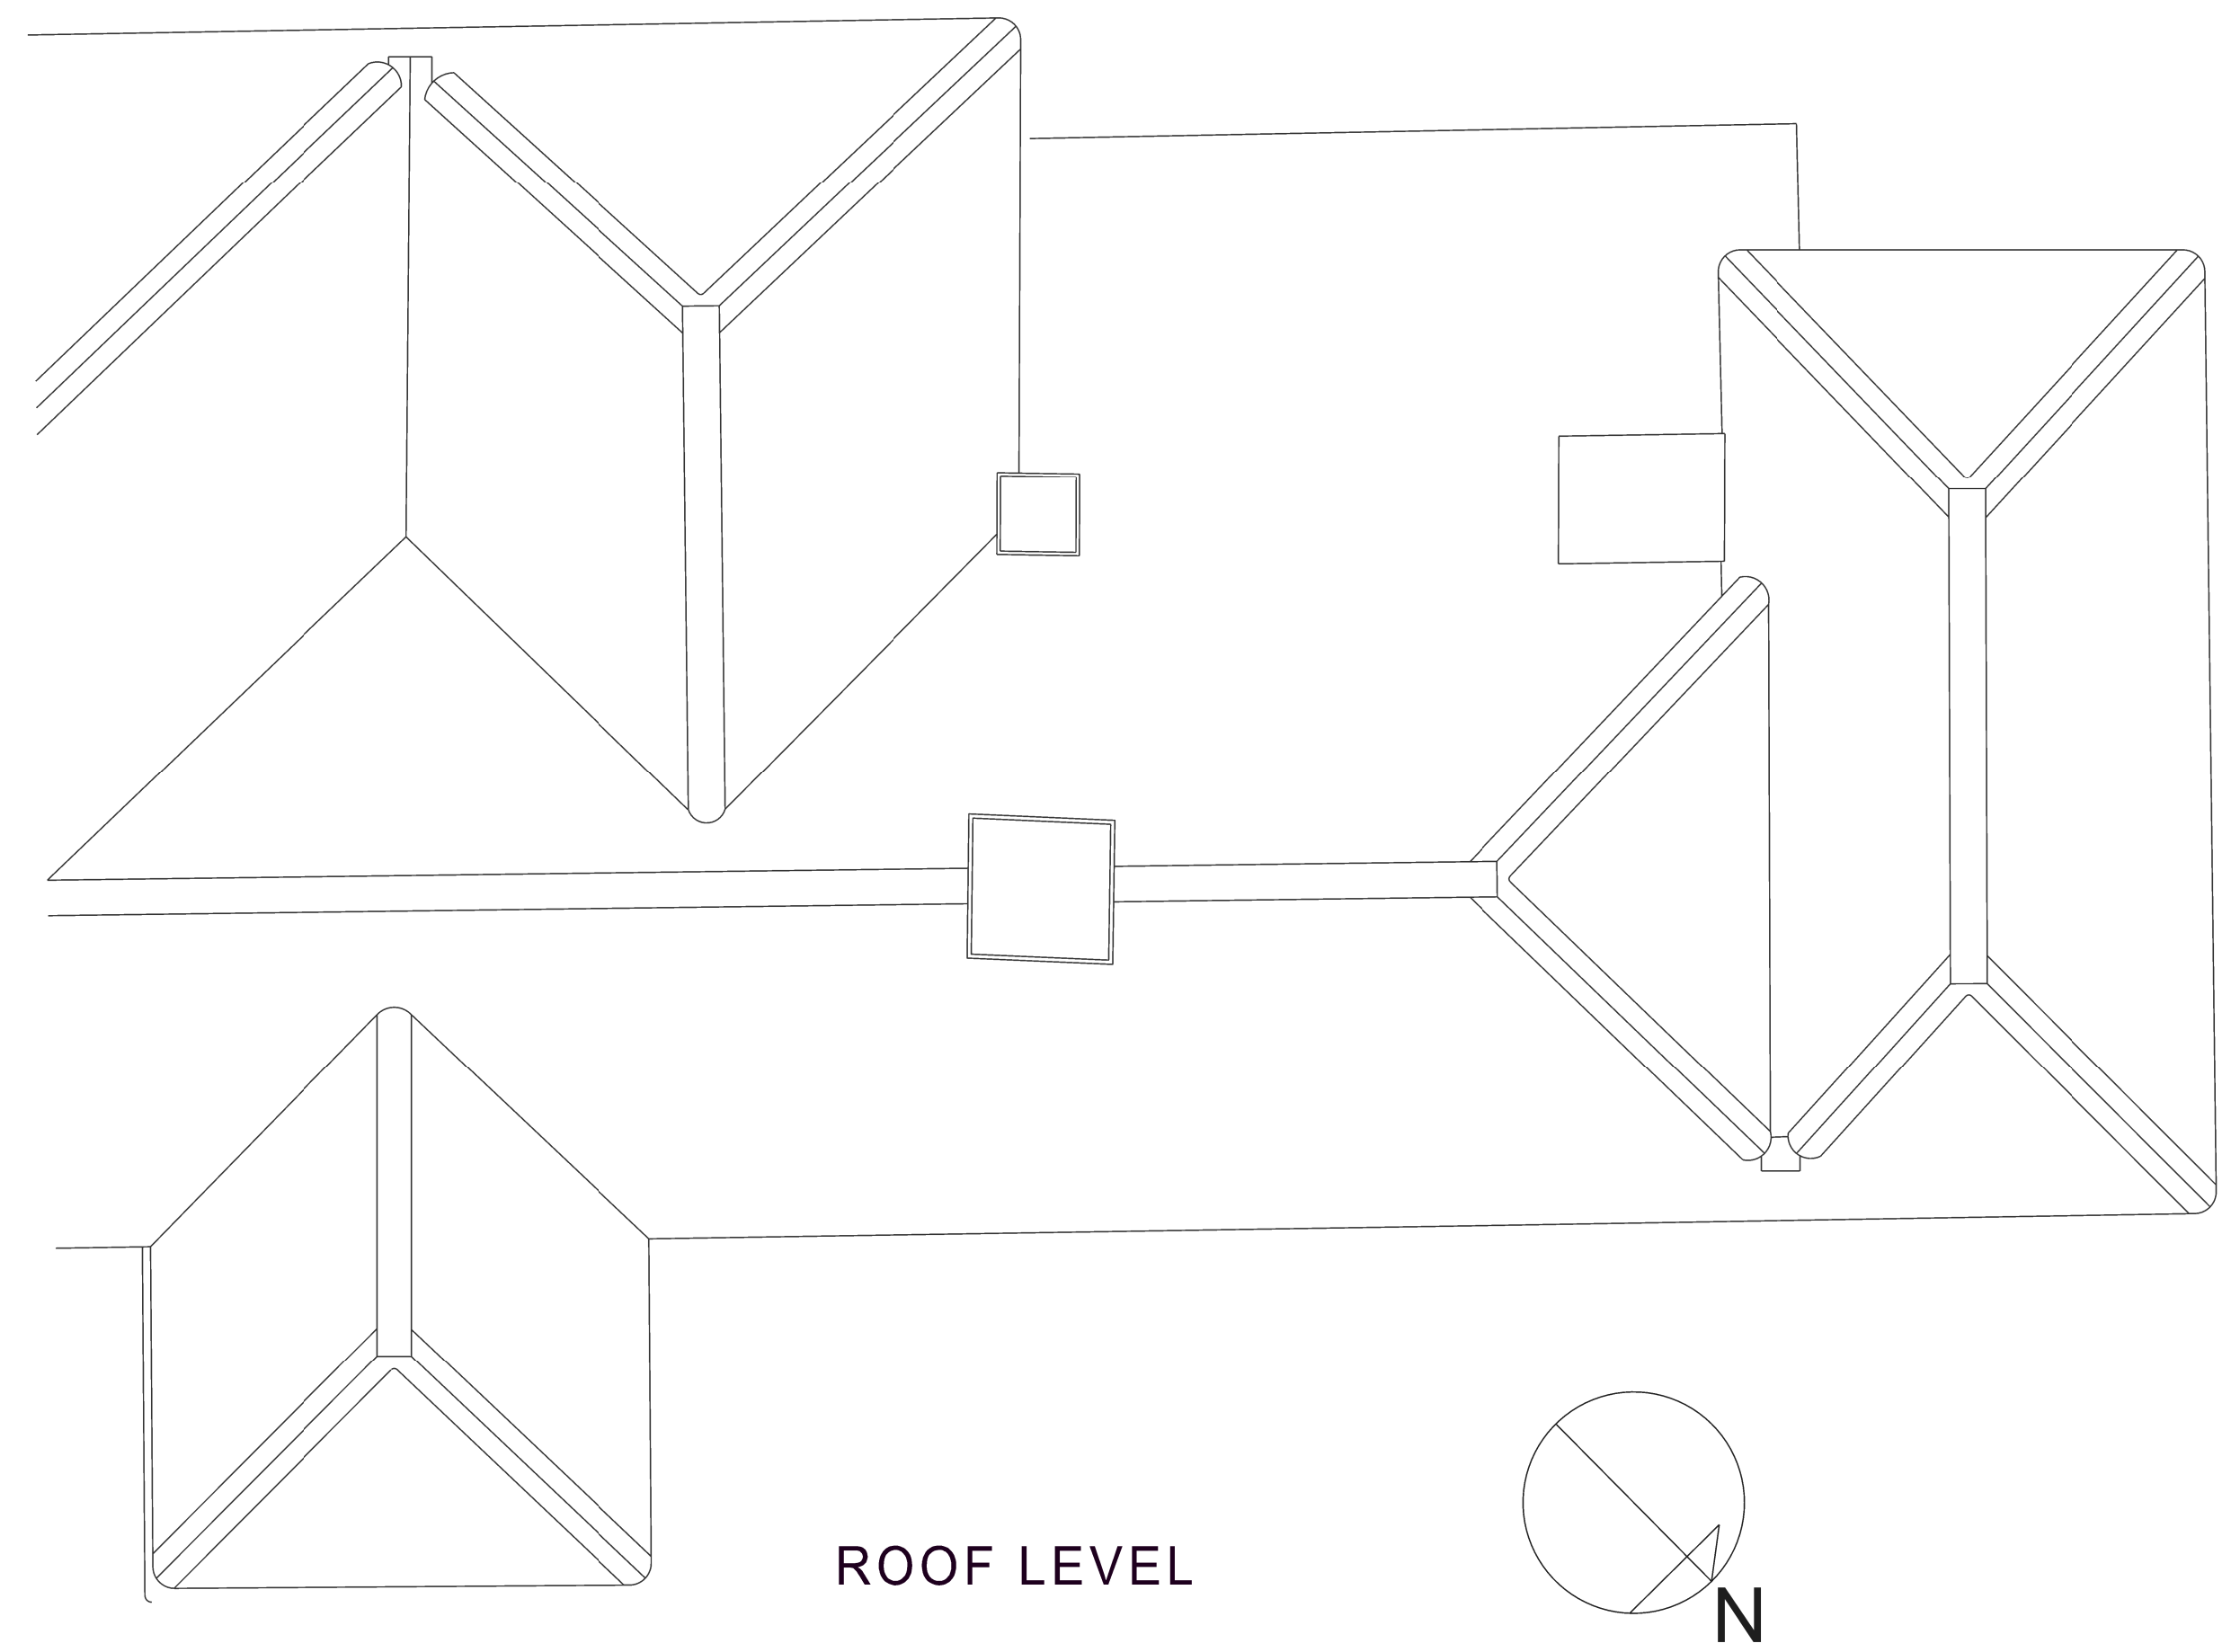


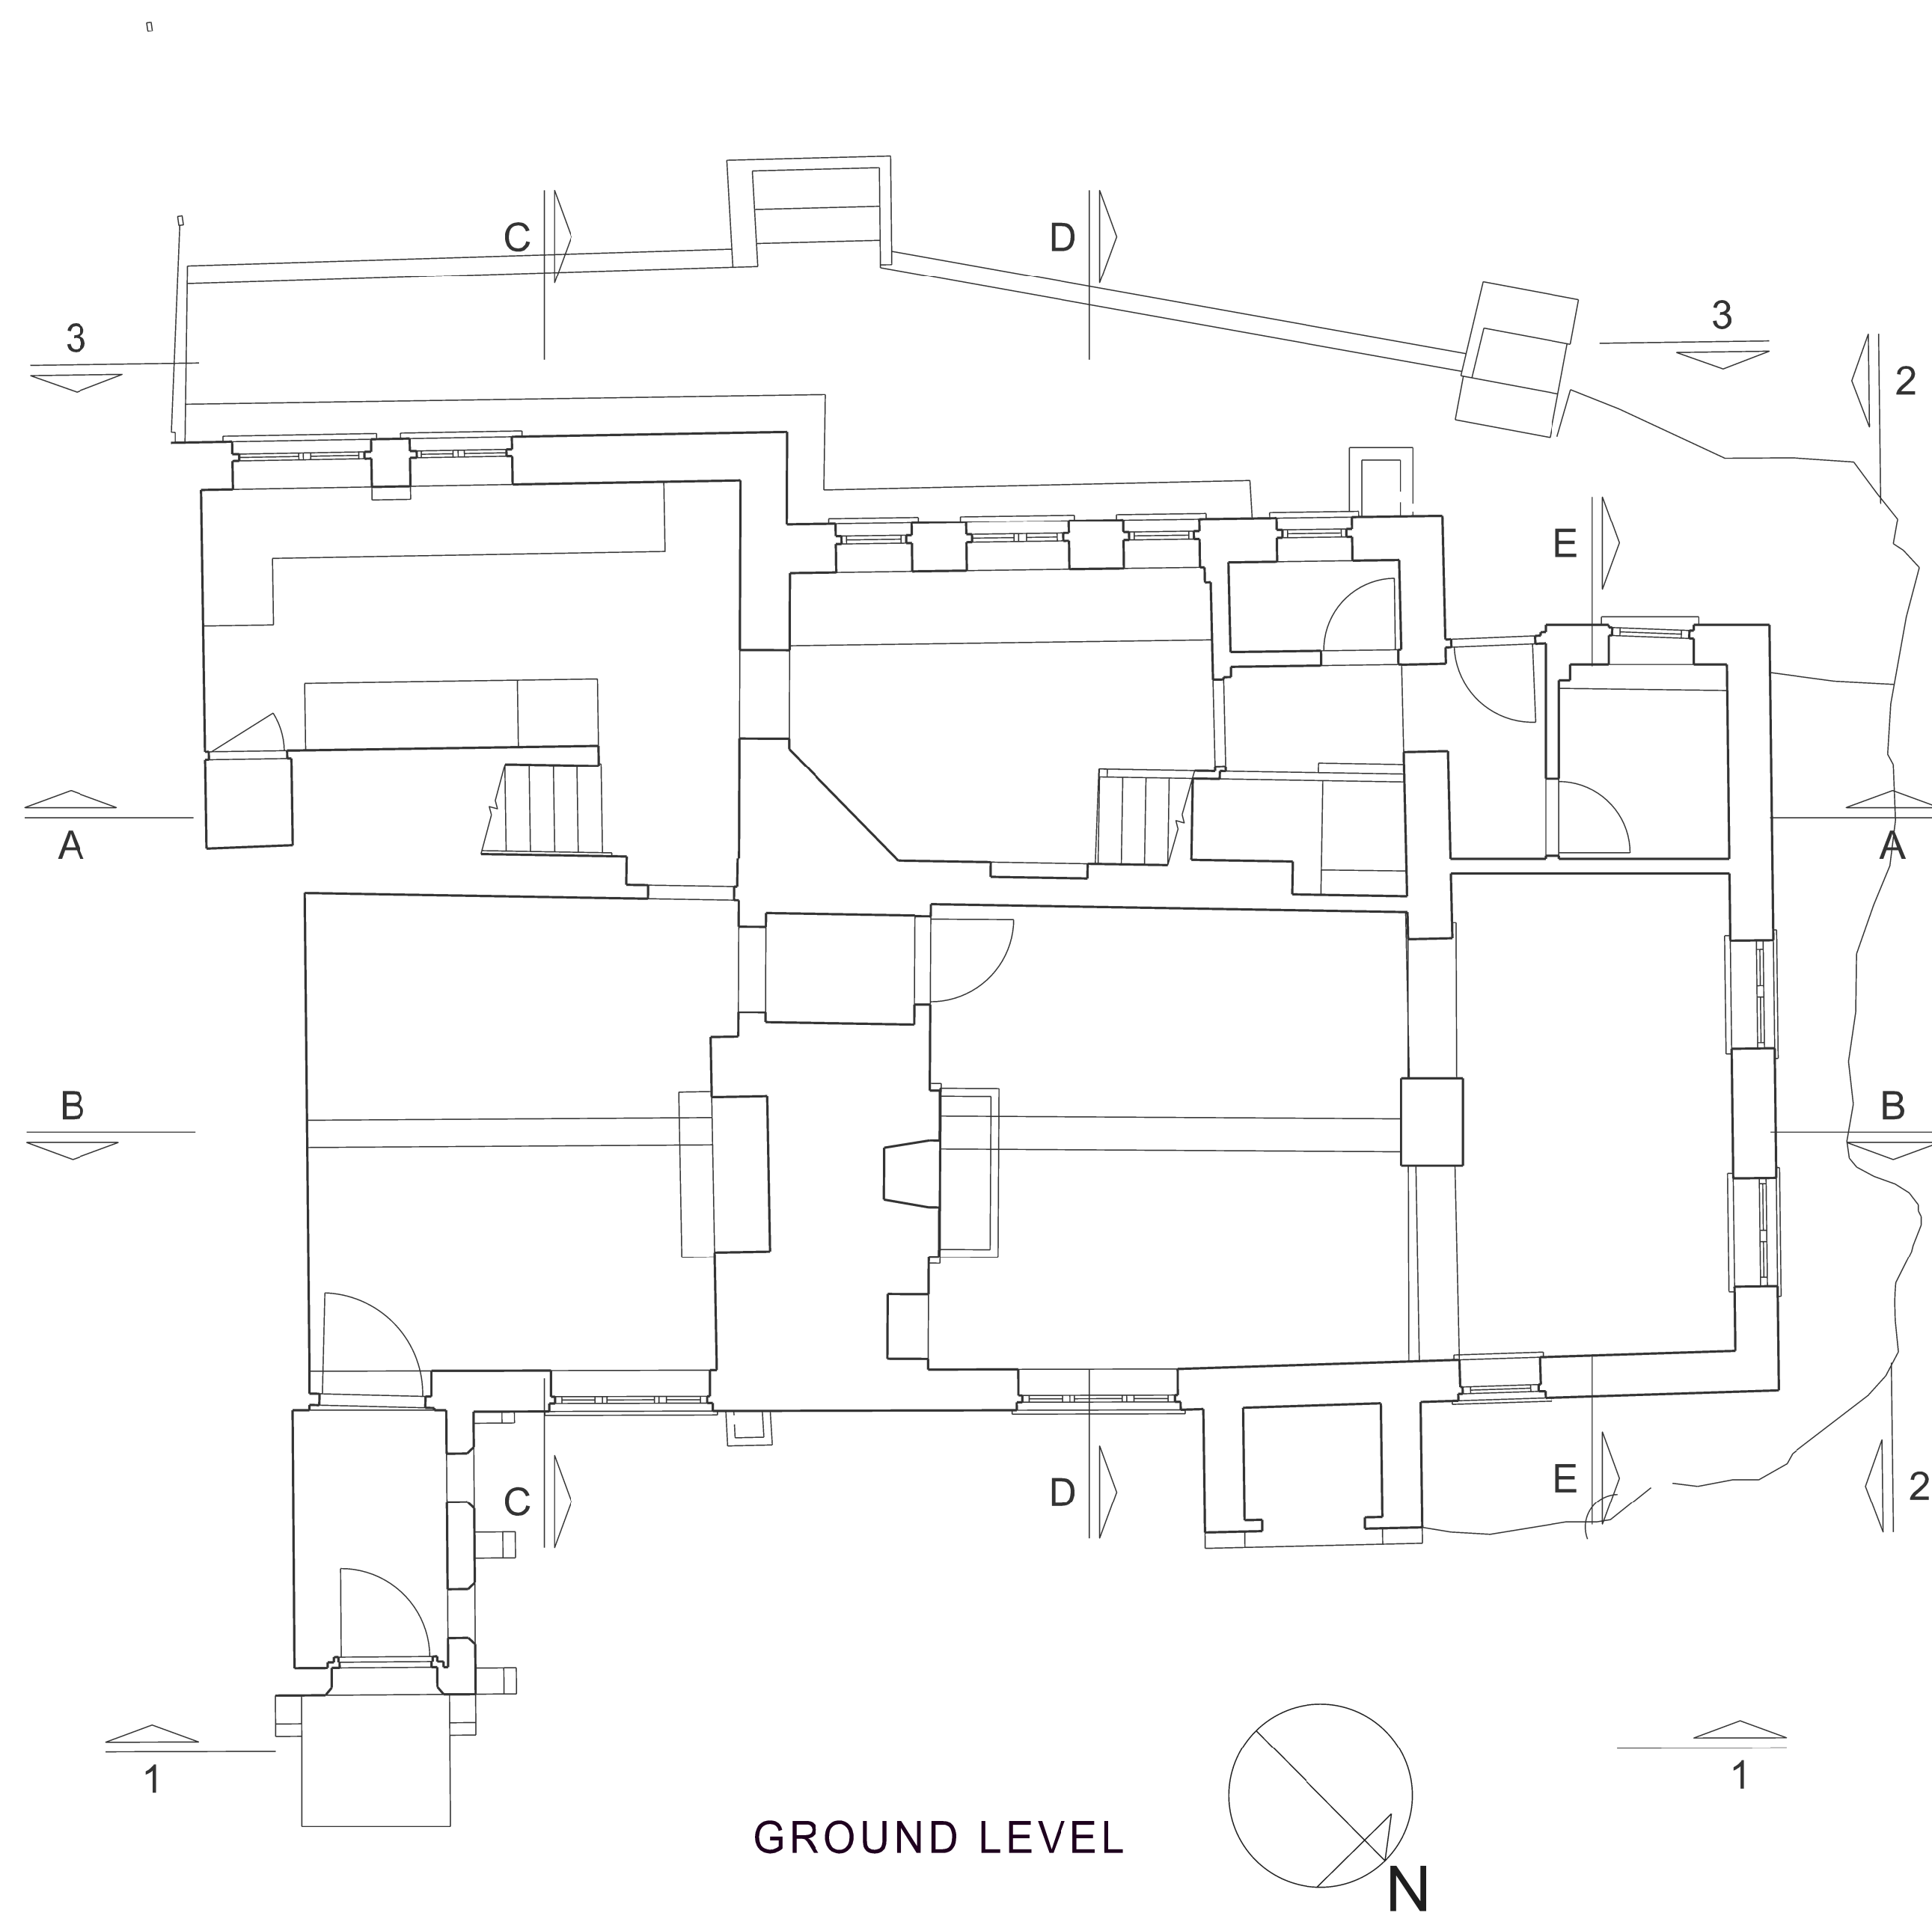

HARTY and HARTY RIBA
 DODSDOWN STUDIO 196 Wilton, Wiltshire, SN8 3SN
 e. stephen@hartyandharty.com m. 07590 324 473

CLIENT JOANNA MULJI	JOB TITLE 40-41 FOSBURY WILTSHIRE, SN8 3NJ	JOB NO. 082	DATE OCT 2024
	DRAWING EXISTING PLANS	DWG NO. P02	SCALE 1:50 @A1