


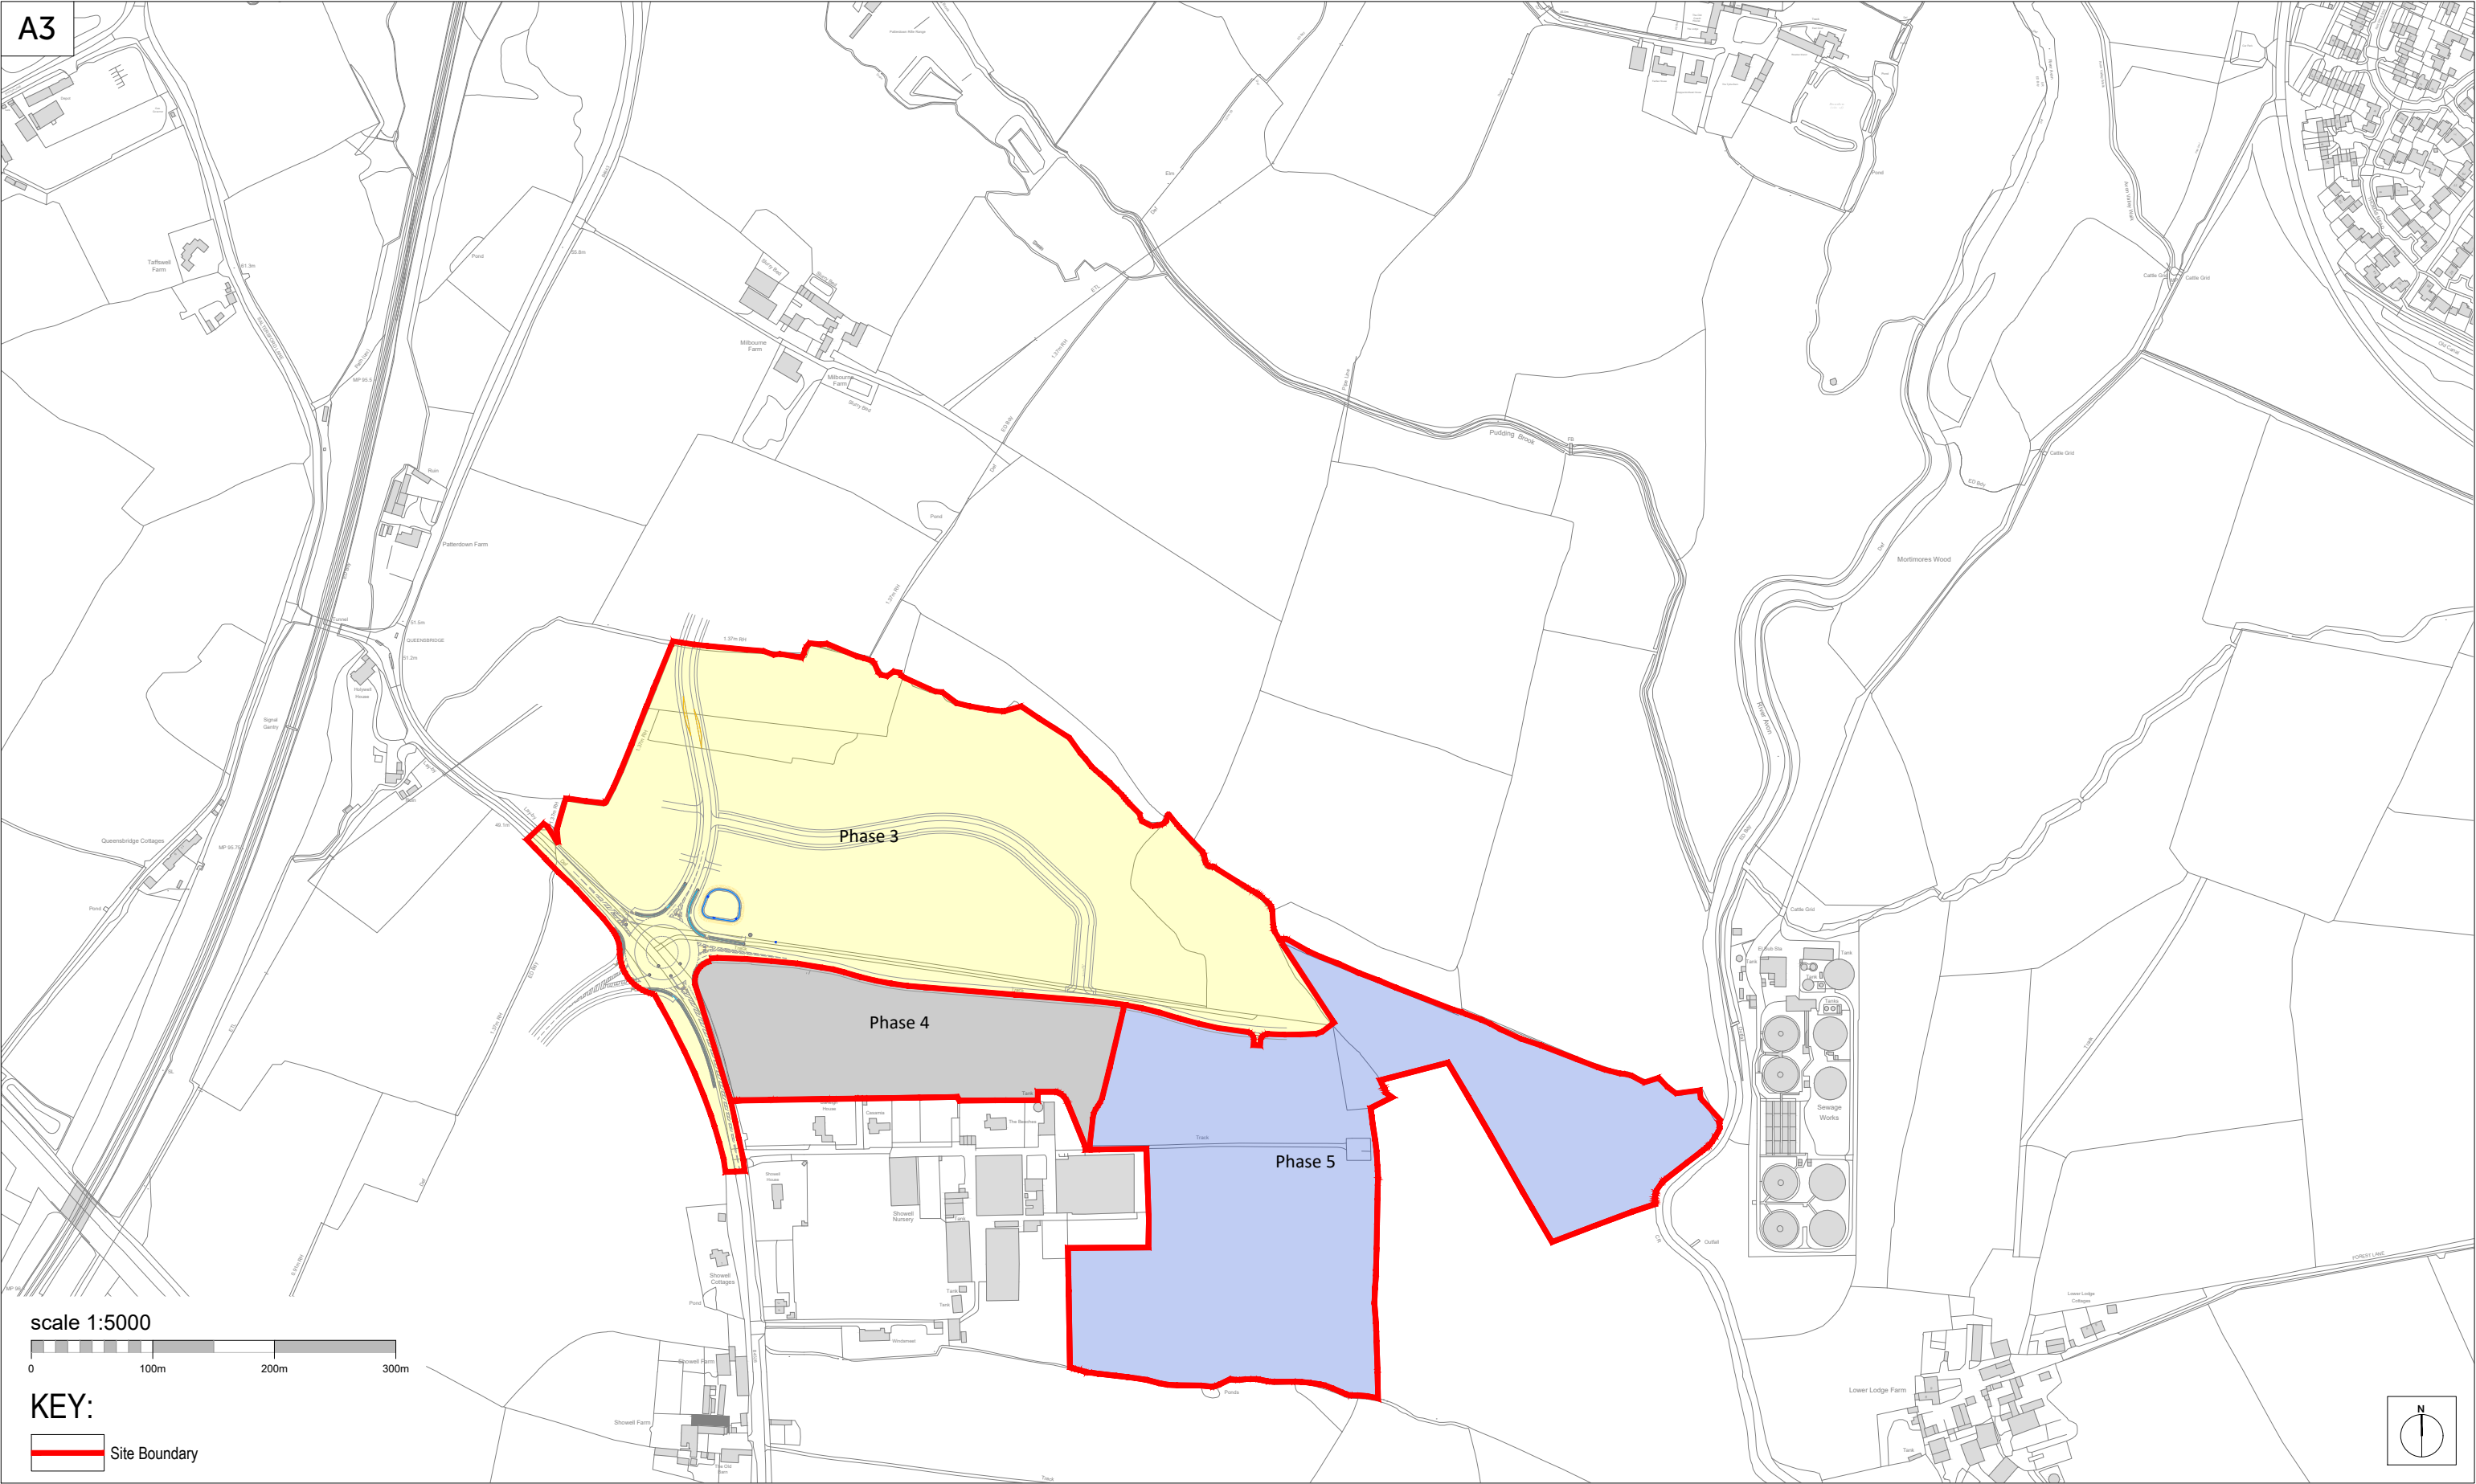

Romsey Office Building 300, The Grange, Romsey Road, Michelmersh, Romsey, Hampshire. SO51 0AE T:01794 367703 F:01794 367276		Portishead Office Unit 5, Middle Bridge Business Park, Bristol Road, Portishead Bristol, BS20 6PN T:01275 407000 F:01794 367276		Rev Description A Issue for planning	Date 05.03.20	Au CP	Ch	Project Rowden Park - Phases 3, 4 & 5	Drawing Location Plan - 01	
www.thrivearchitects.co.uk This drawing is the copyright of Thrive Architects Ltd ©. All rights reserved. Ordnance Survey Data © Crown Copyright. All rights reserved. Licence No. 100007359. DO NOT scale from this drawing. Contractors, Sub-Contractors and Suppliers are to check all relevant dimensions and levels of the site and building before commencing any shop drawings or building work. Any discrepancies should be recorded to the Architect. Where applicable this drawing is to be read in conjunction with the Consultants' drawings.								Client REDCLIFFE HOMES LTD	Job no. REDC191101	Date 06.02.20
								Dwg no. LP.01	Rev. A	
								Author CP	Checker	Scale 1:5000 at A3
								Status PLANNING	Office Romsey	
								Client ref.		

thrive.

architects