
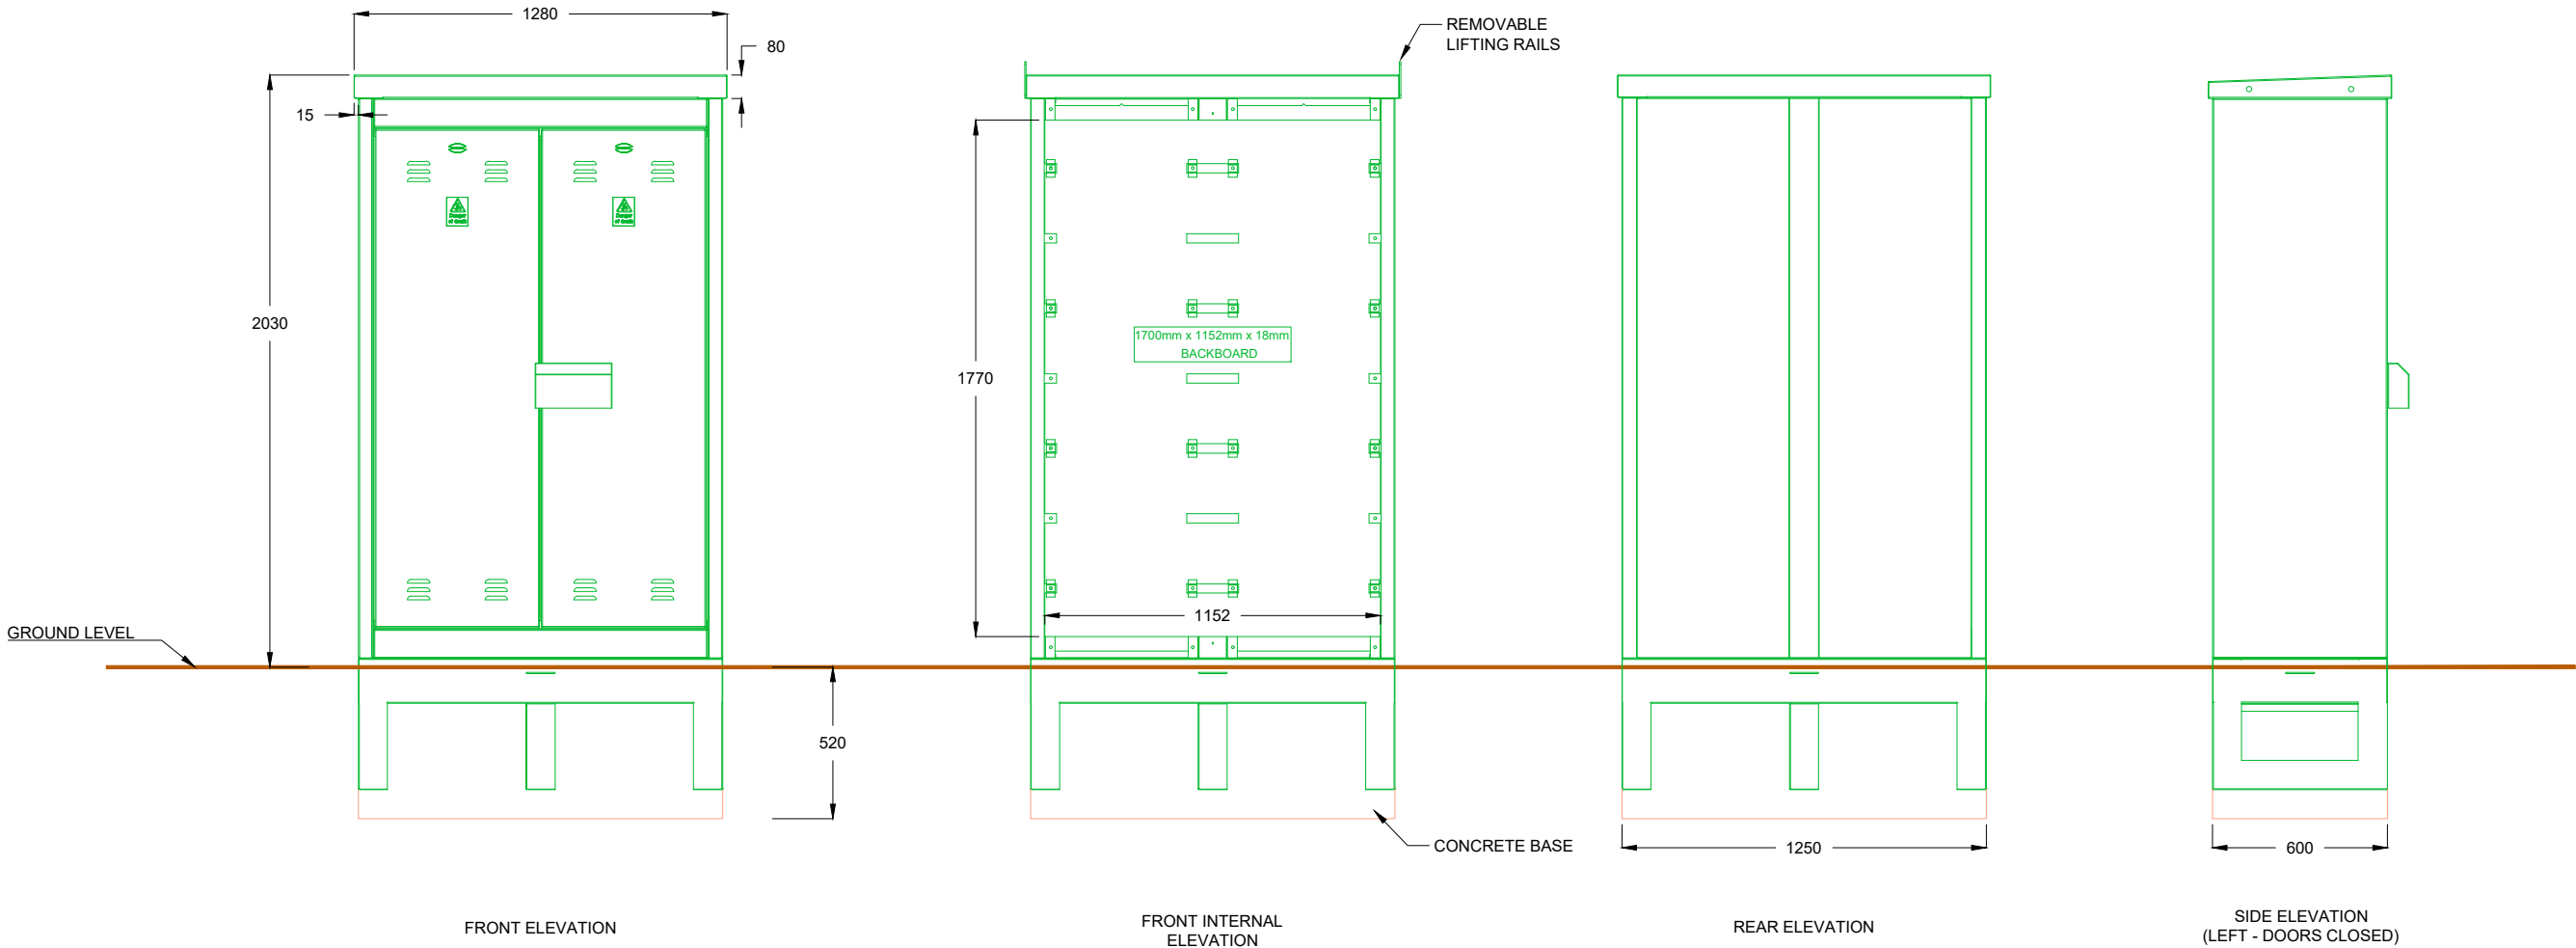
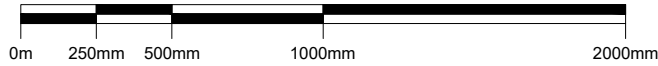


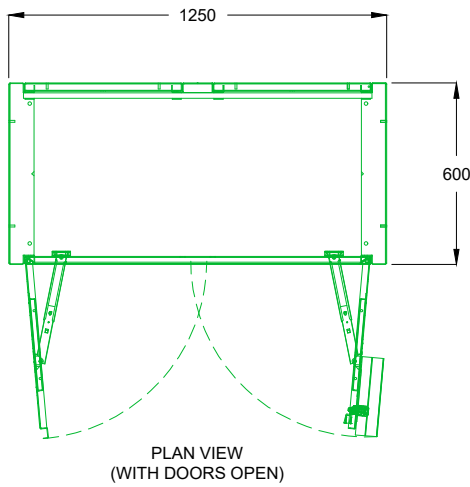

COMMENTS		REV.	DESCRIPTION	REV. BY	APP.	DATE	ADDRESS	PROJECT NAME	INSTAVOLT InstaVolt Ltd, 6 Cedarwood, Crockford Lane, Chineham Park, Hampshire, RG24 8WD © InstaVolt Ltd. 2017	
NOTE: FOR FURTHER DETAILS PLEASE REFER TO MANUFACTURERS SPECIFICATIONS		A	Issued for comment	RK	MT	08/11/17		EQUIPMENT ELEVATIONS		
		C	Outgoing duct amended	RK	MT	13/07/18		DRAWING TITLE		
		D	Outgoing duct amended - Now 50mm	RK	MT	16/07/19		RMC 1250 - WITH ROOTS		
		E	Feeder pillar height updated	RK	PH	15/08/19		DRAWING NO.		
SCALE	DRAWN	G	Duct detail amended	RK	MD	28/10/20		001_11_02	REV. I	
(@A3)	BY	H	Foundations updated	LW	RK	10/02/22				
1:25	RK	I	Ducting location removed	LB	JM	02/05/24				