
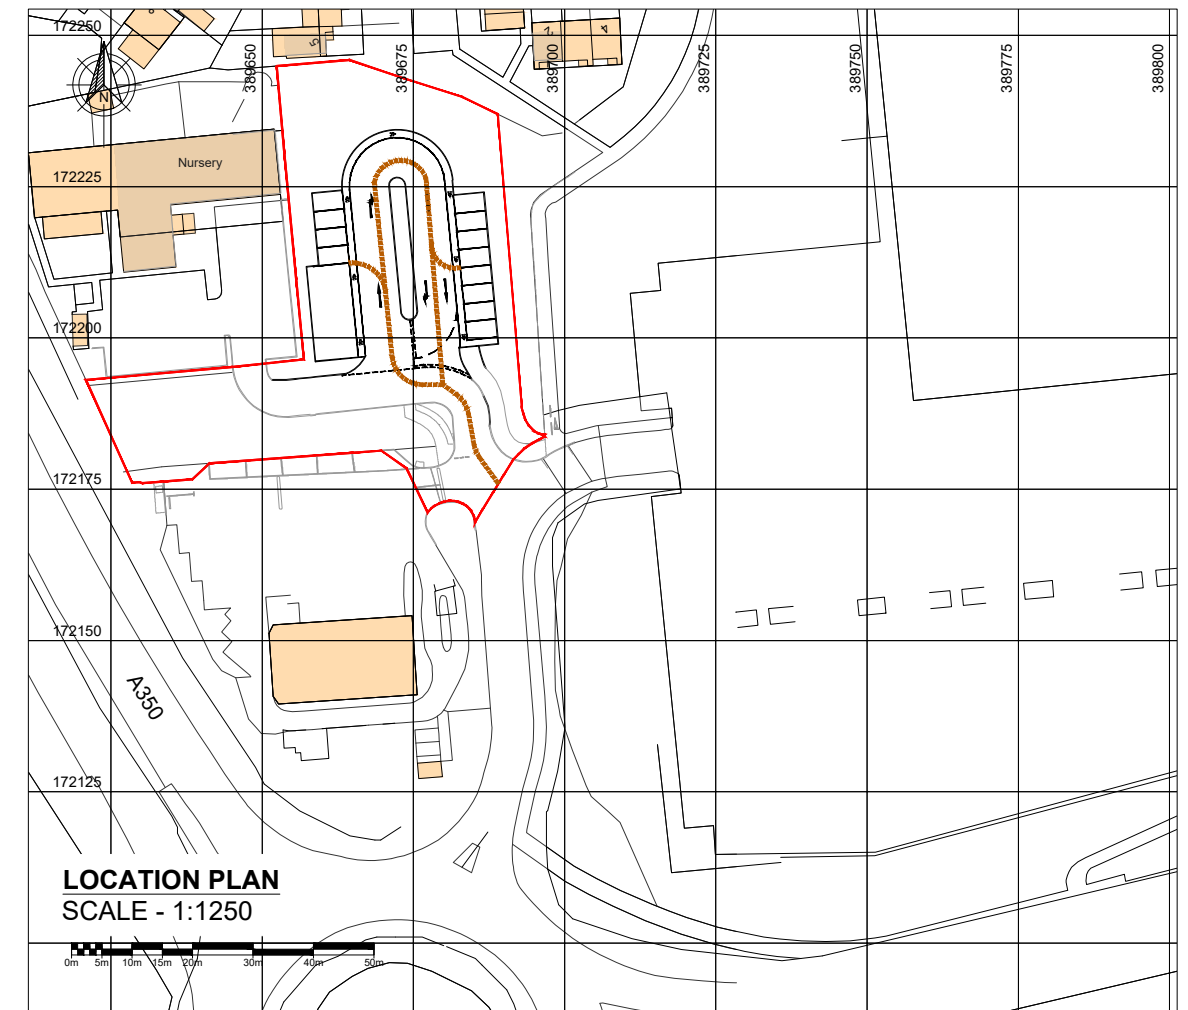


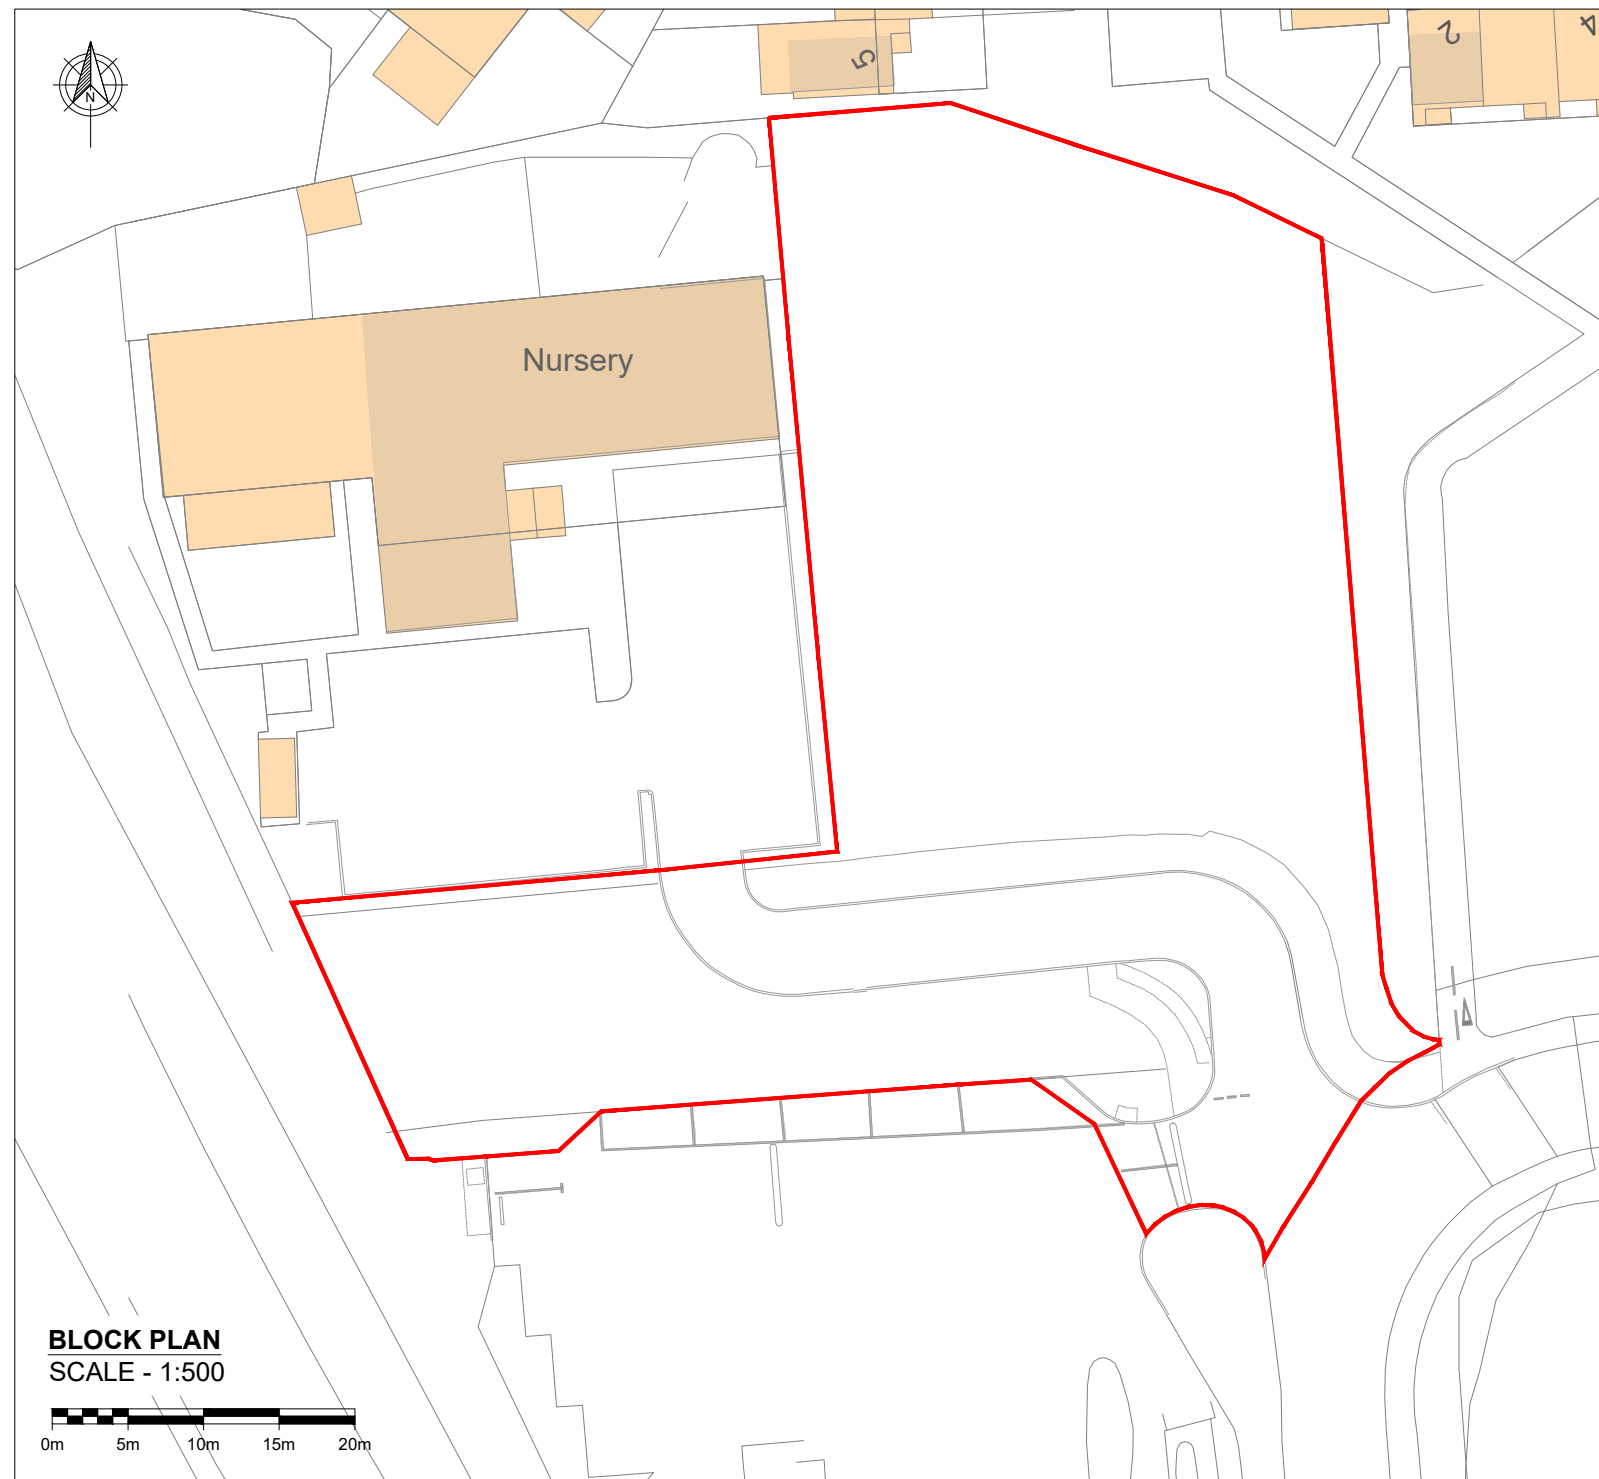

KEY	
	Site Boundary For InstaVolt Planning Purposes
	Access Route up to Adopted Highways
ST 89699 72223	Site Grid Reference

COMMENTS		REV.	DESCRIPTION	REV. BY	APP.	DATE	ADDRESS	PROJECT NAME	
		A	Issued for comment	DB	NB	23/07/25	Land lying North of Bath Road, Chippenham, SN14 0AF, United Kingdom	COOPER ESTATES - CHIPPENHAM HUB	
								DRAWING TITLE	
								LOCATION AND BLOCK PLAN	
								DRAWING NO.	
								10829 - 0001_02	
SCALE (@A3) AS SHOWN	DRAWN BY DB								InstaVolt Ltd, 6 Cedarwood, Crockford Lane, Chineham Park, Hampshire, RG24 8WD © InstaVolt Ltd. 2025
									REV. A