


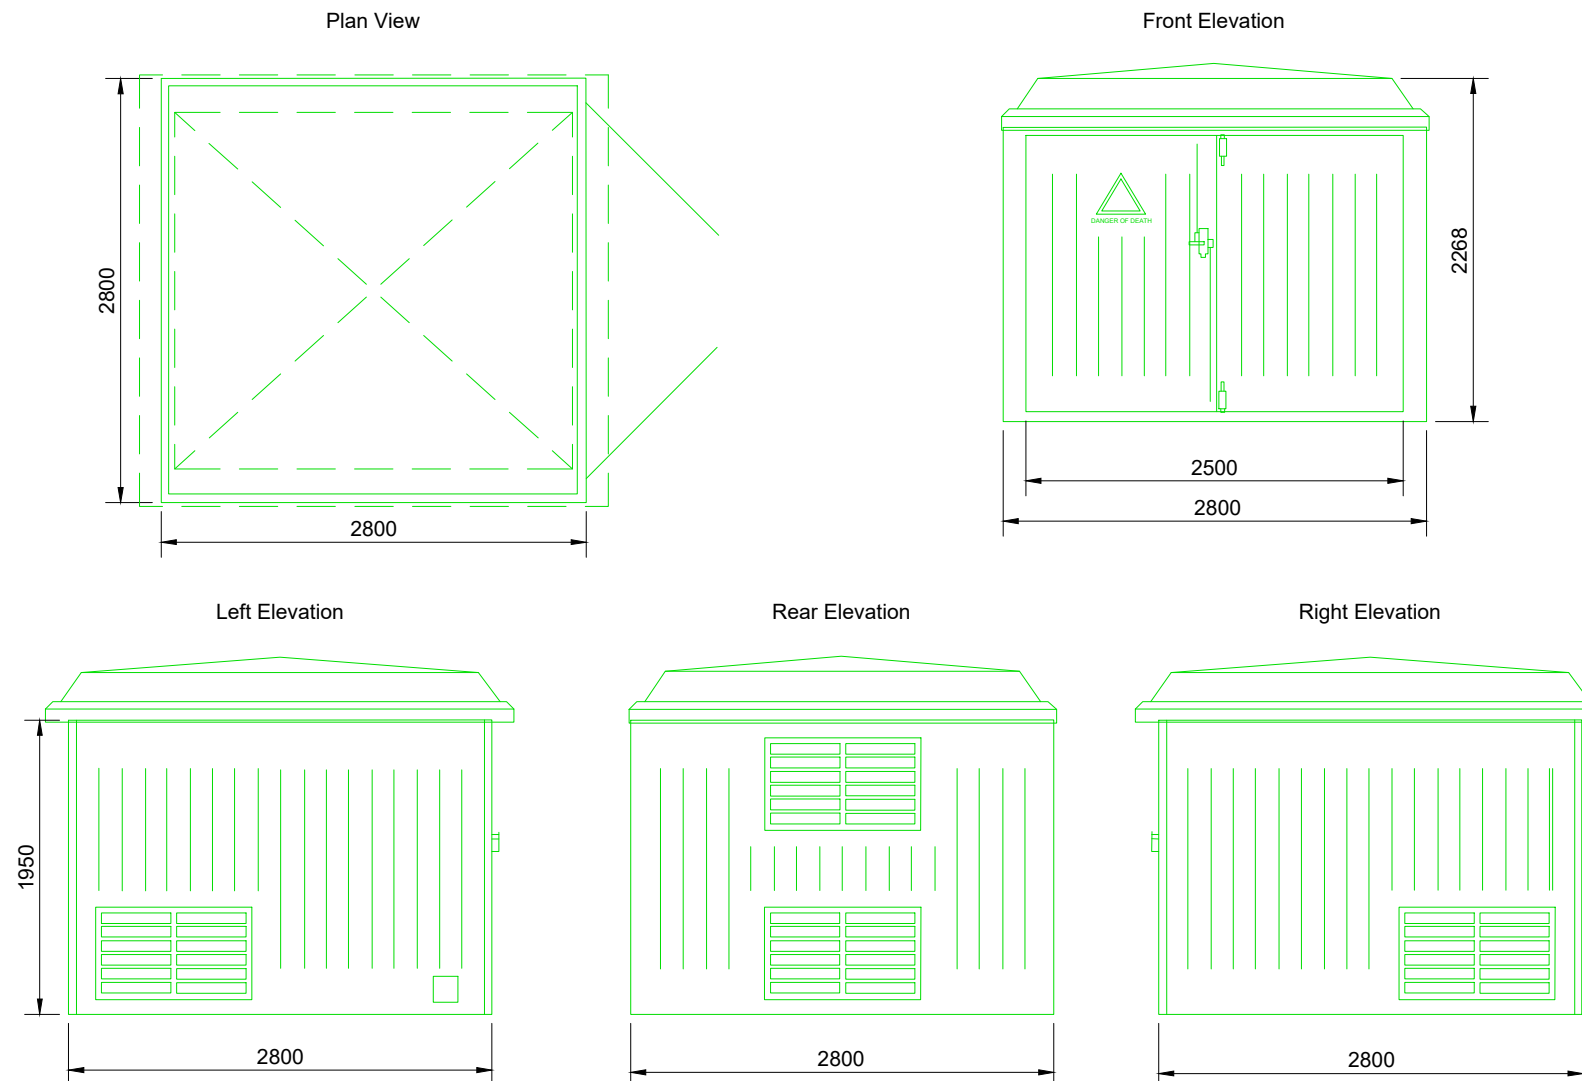

<u>COMMENTS</u>		<u>REV.</u>	<u>DESCRIPTION</u>	<u>REV. BY</u>	<u>APP.</u>	<u>DATE</u>	<u>ADDRESS</u>	<u>PROJECT NAME</u>	 InstaVolt Ltd, 6 Cedarwood, Crockford Lane, Chineham Park, Hampshire, RG24 8WD © InstaVolt Ltd. 2017 <u>REV.</u> A
NOTE: FOR FURTHER DETAILS PLEASE REFER TO MANUFACTURERS SPECIFICATIONS		A	Issued for comment	PH	MT	07/11/17		EQUIPMENT ELEVATIONS	
		B	Updated for consistency	JP	RK	17/04/23		DRAWING TITLE	
								TR7 - SUBSTATION - 500 - 800KVA	
								DRAWING NO.	
								001_10	
<u>SCALE</u> <u>(@A3)</u> 1:50	<u>DRAWN</u> <u>BY</u> PH								