



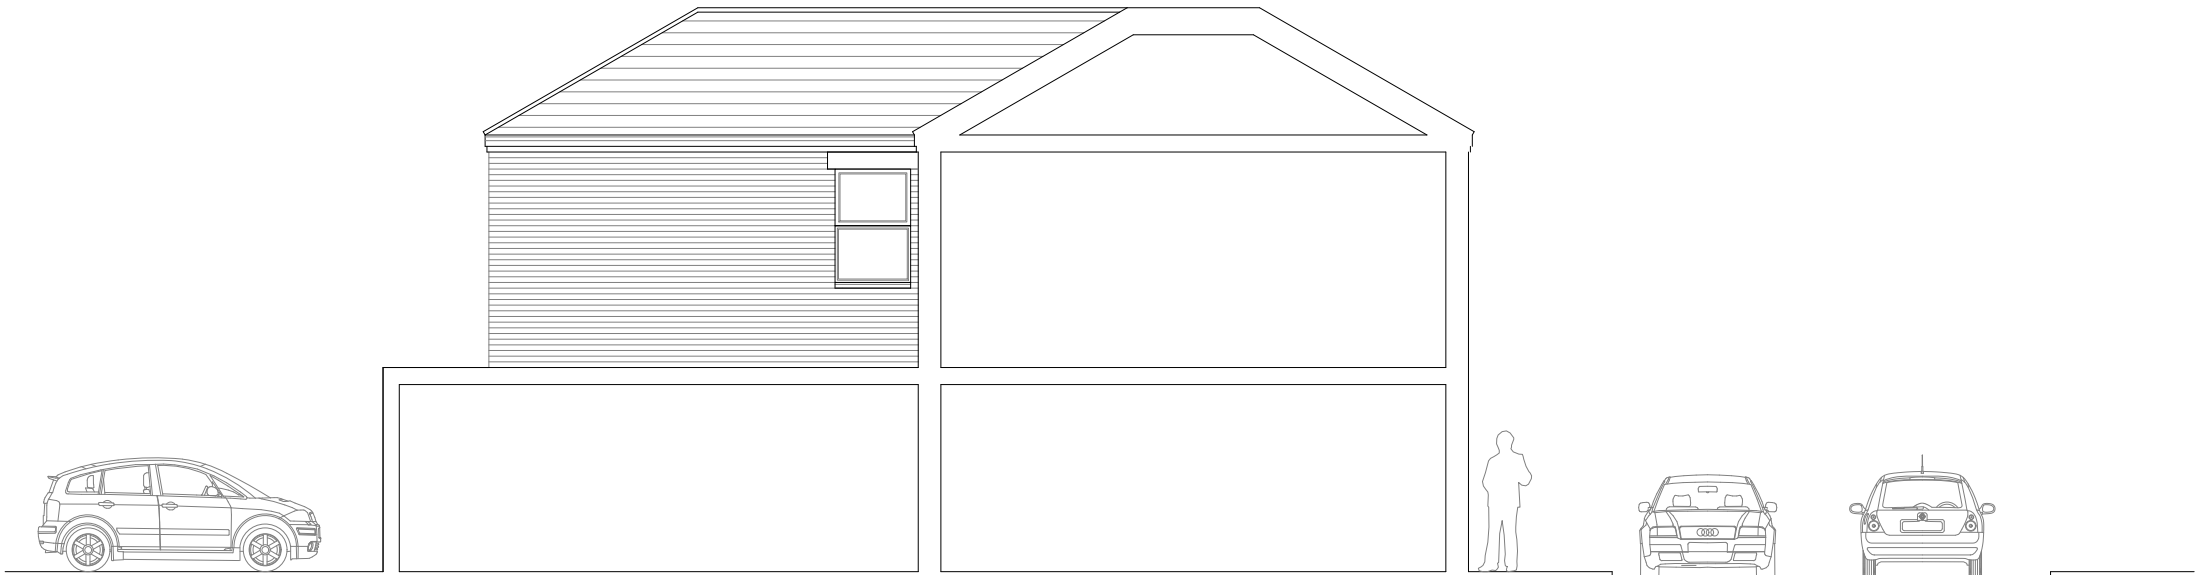


Side 1 Elevation
As Existing

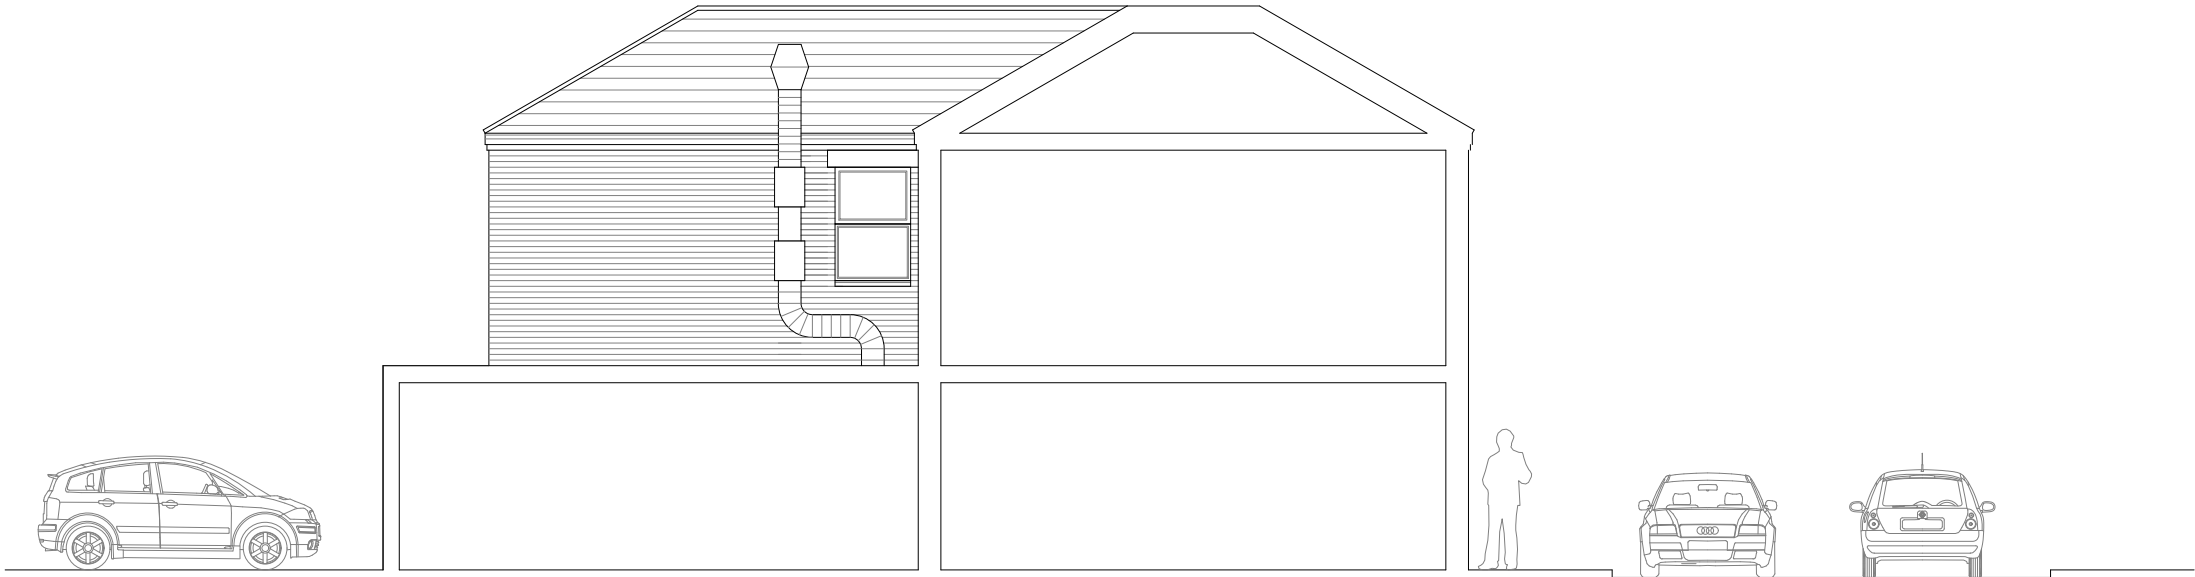

Side 1 Elevation
As Proposed

Note - All dimensions to be checked on site prior to commencement of works

REV	DATE	DESCRIPTION	DRAWN	CHECKED
1	24/05/19	Client review	LQ	ME

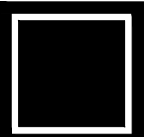

BUILD ARCHITECTS
www.build-architects.co.uk
studio@build-architects.co.uk
07977 582048

- Architecture
- Landscape
- Interiors
- Historic Buildings
- Masterplanning

This drawing is copyright of the Architect and shall not be reproduced without permission.

Check all dimensions and report any errors, or omissions.

Responsibility for setting out rests with the contractor, all dimensions & setting out to be checked on site prior to commencement of works.

Planning

Lavington Kebabs

Replacement Extract System
West Lavington Stores
15 - 19 High Street, SN10 4HQ

Side 2 Elevation
As Existing / As Proposed

2025 / 051

PP 015 /

June 2025 1:100 @ A3

ME ME