




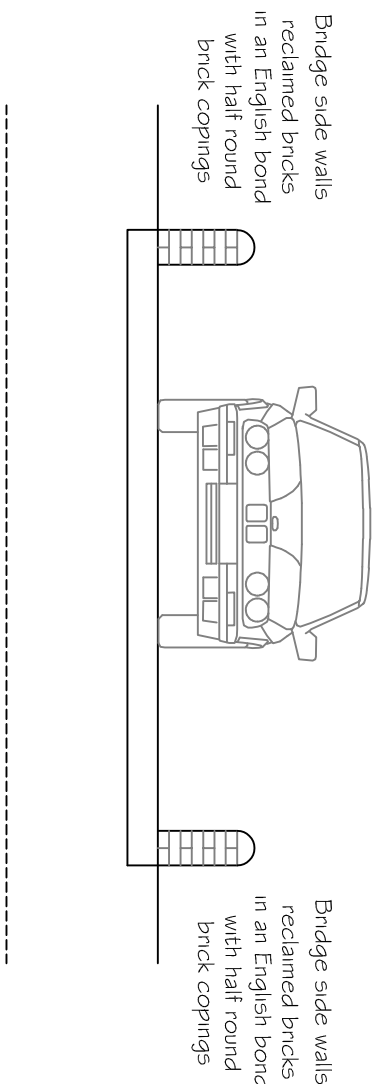


PROPOSED REAR (WEST) ELEVATION 1 :50

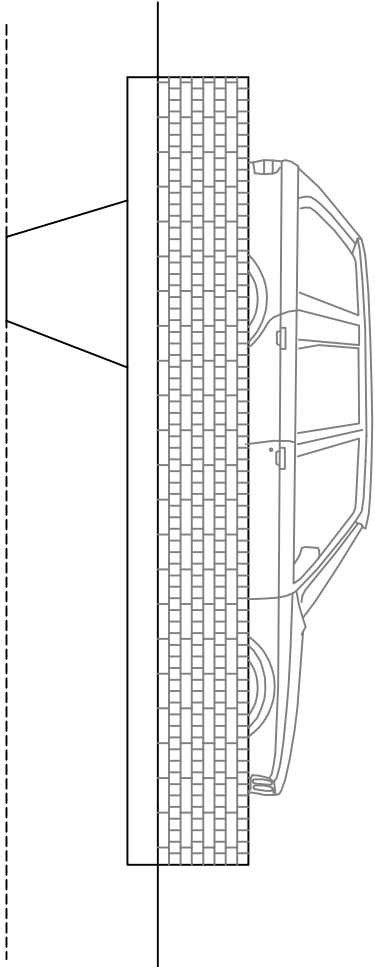


PROPOSED SIDE (SOUTH) ELEVATION 1 :50

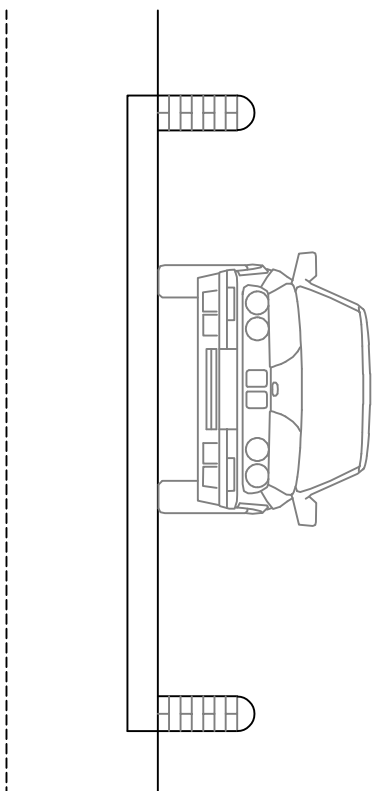


PROPOSED FRONT (EAST) ELEVATION 1 :50

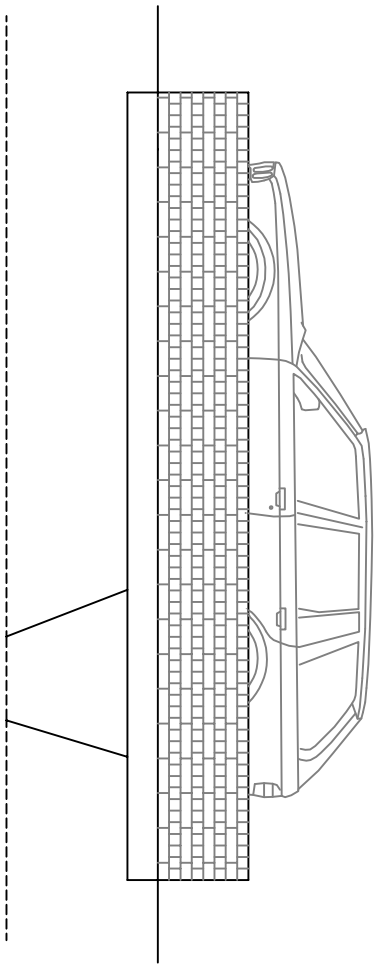

PROPOSED SIDE (NORTH) ELEVATION 1 :50

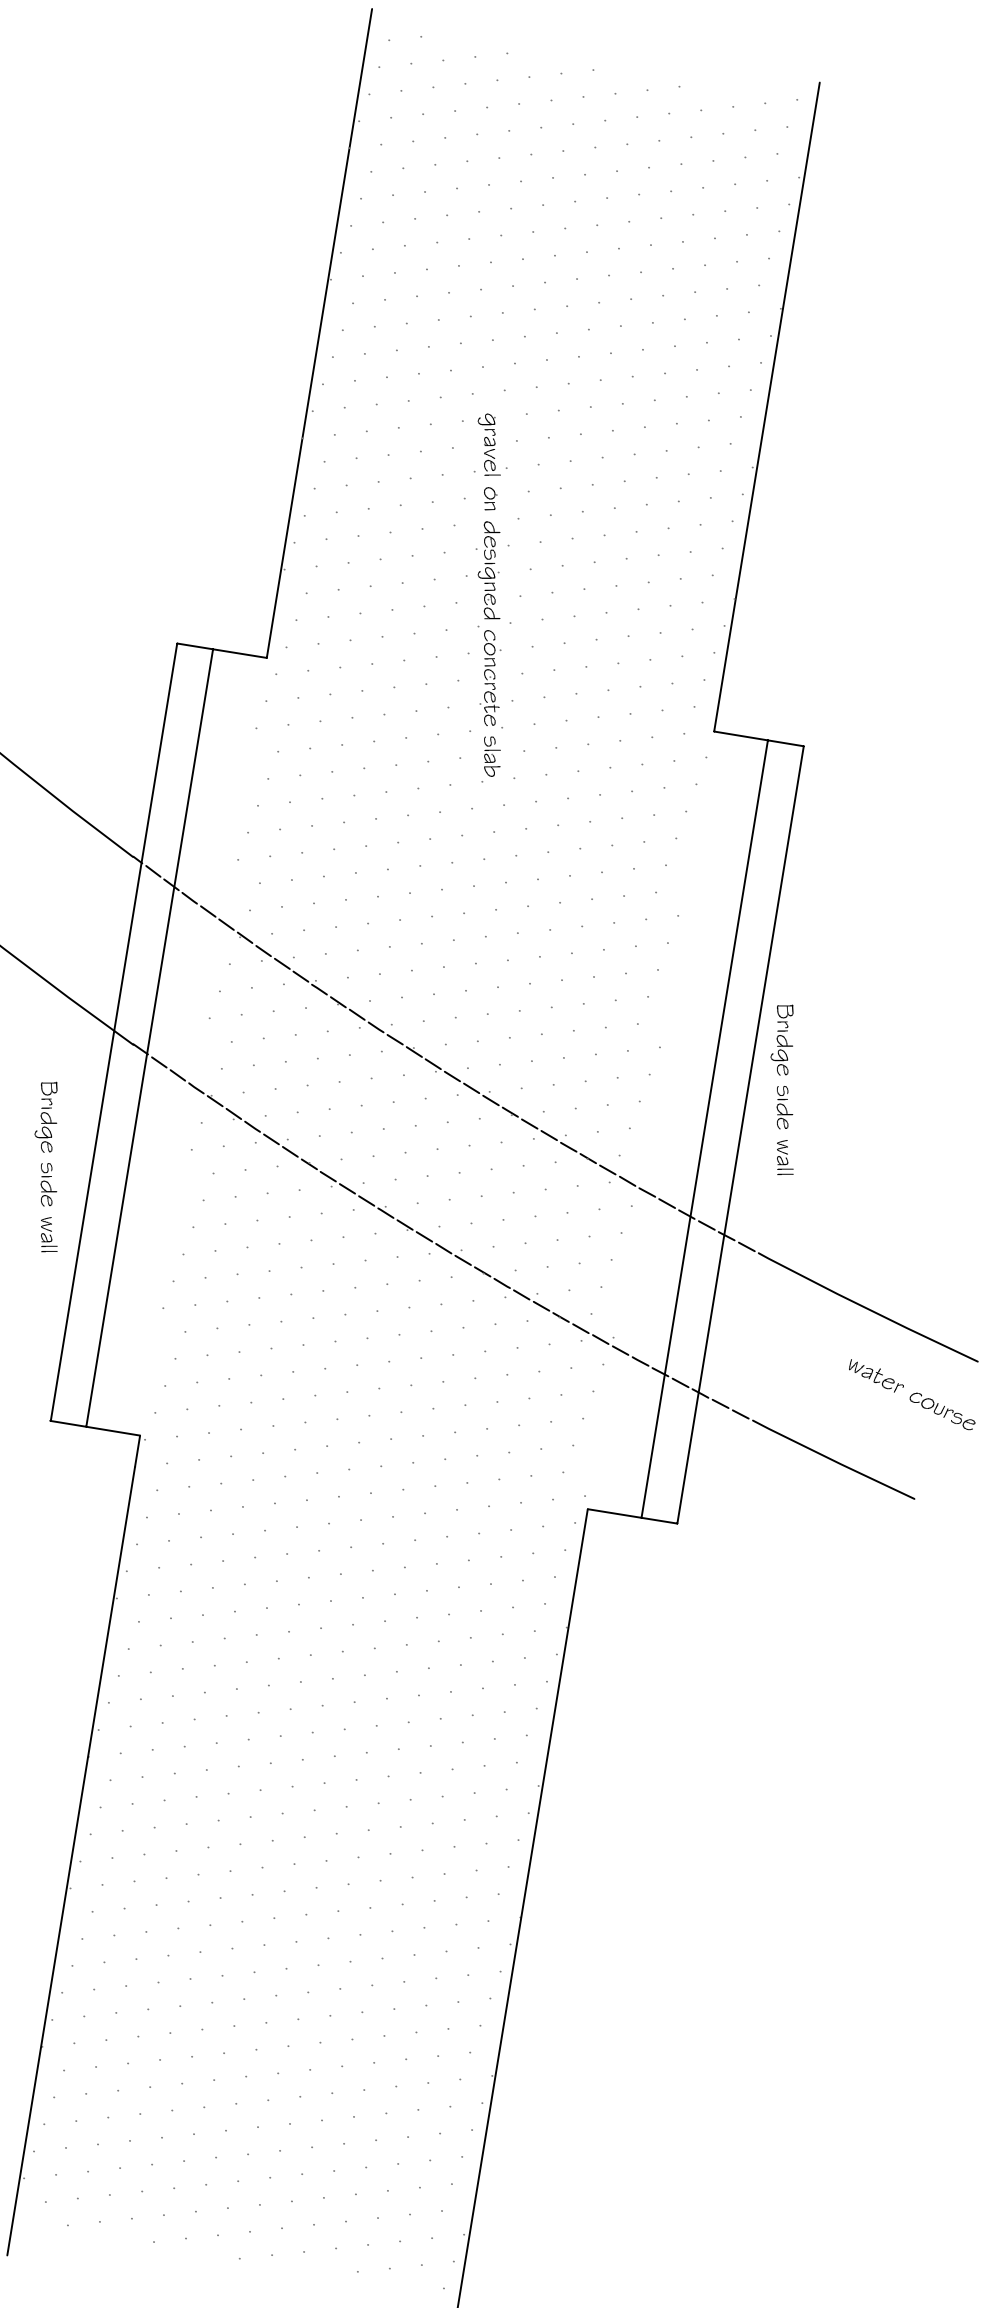

PROPOSED PLAN ELEVATION 1 :50

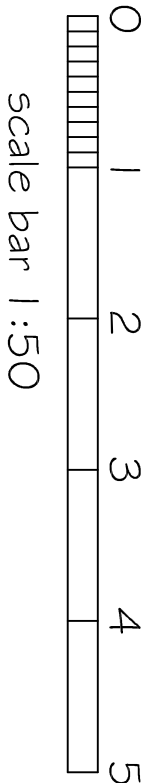

Issue 2 Bridge side walls note added

SJF PLANNING
& DESIGN SERVICE

01225 782078 simon@earthbeel@gmail.com

PROPOSED TWO STOREY EXTENSION
NEW VEHICLE ACCESS

CLIENT MR & MRS R LAVER

LOCATION BRAYBROOK
THE GREEN
MARSTON
SN10 5SW

TITLE PROPOSED VEHICLE BRIDGE
OVER WATER COURSE

DRG NO	ISSUE	DATE
2424-5	2	NOV 2024