



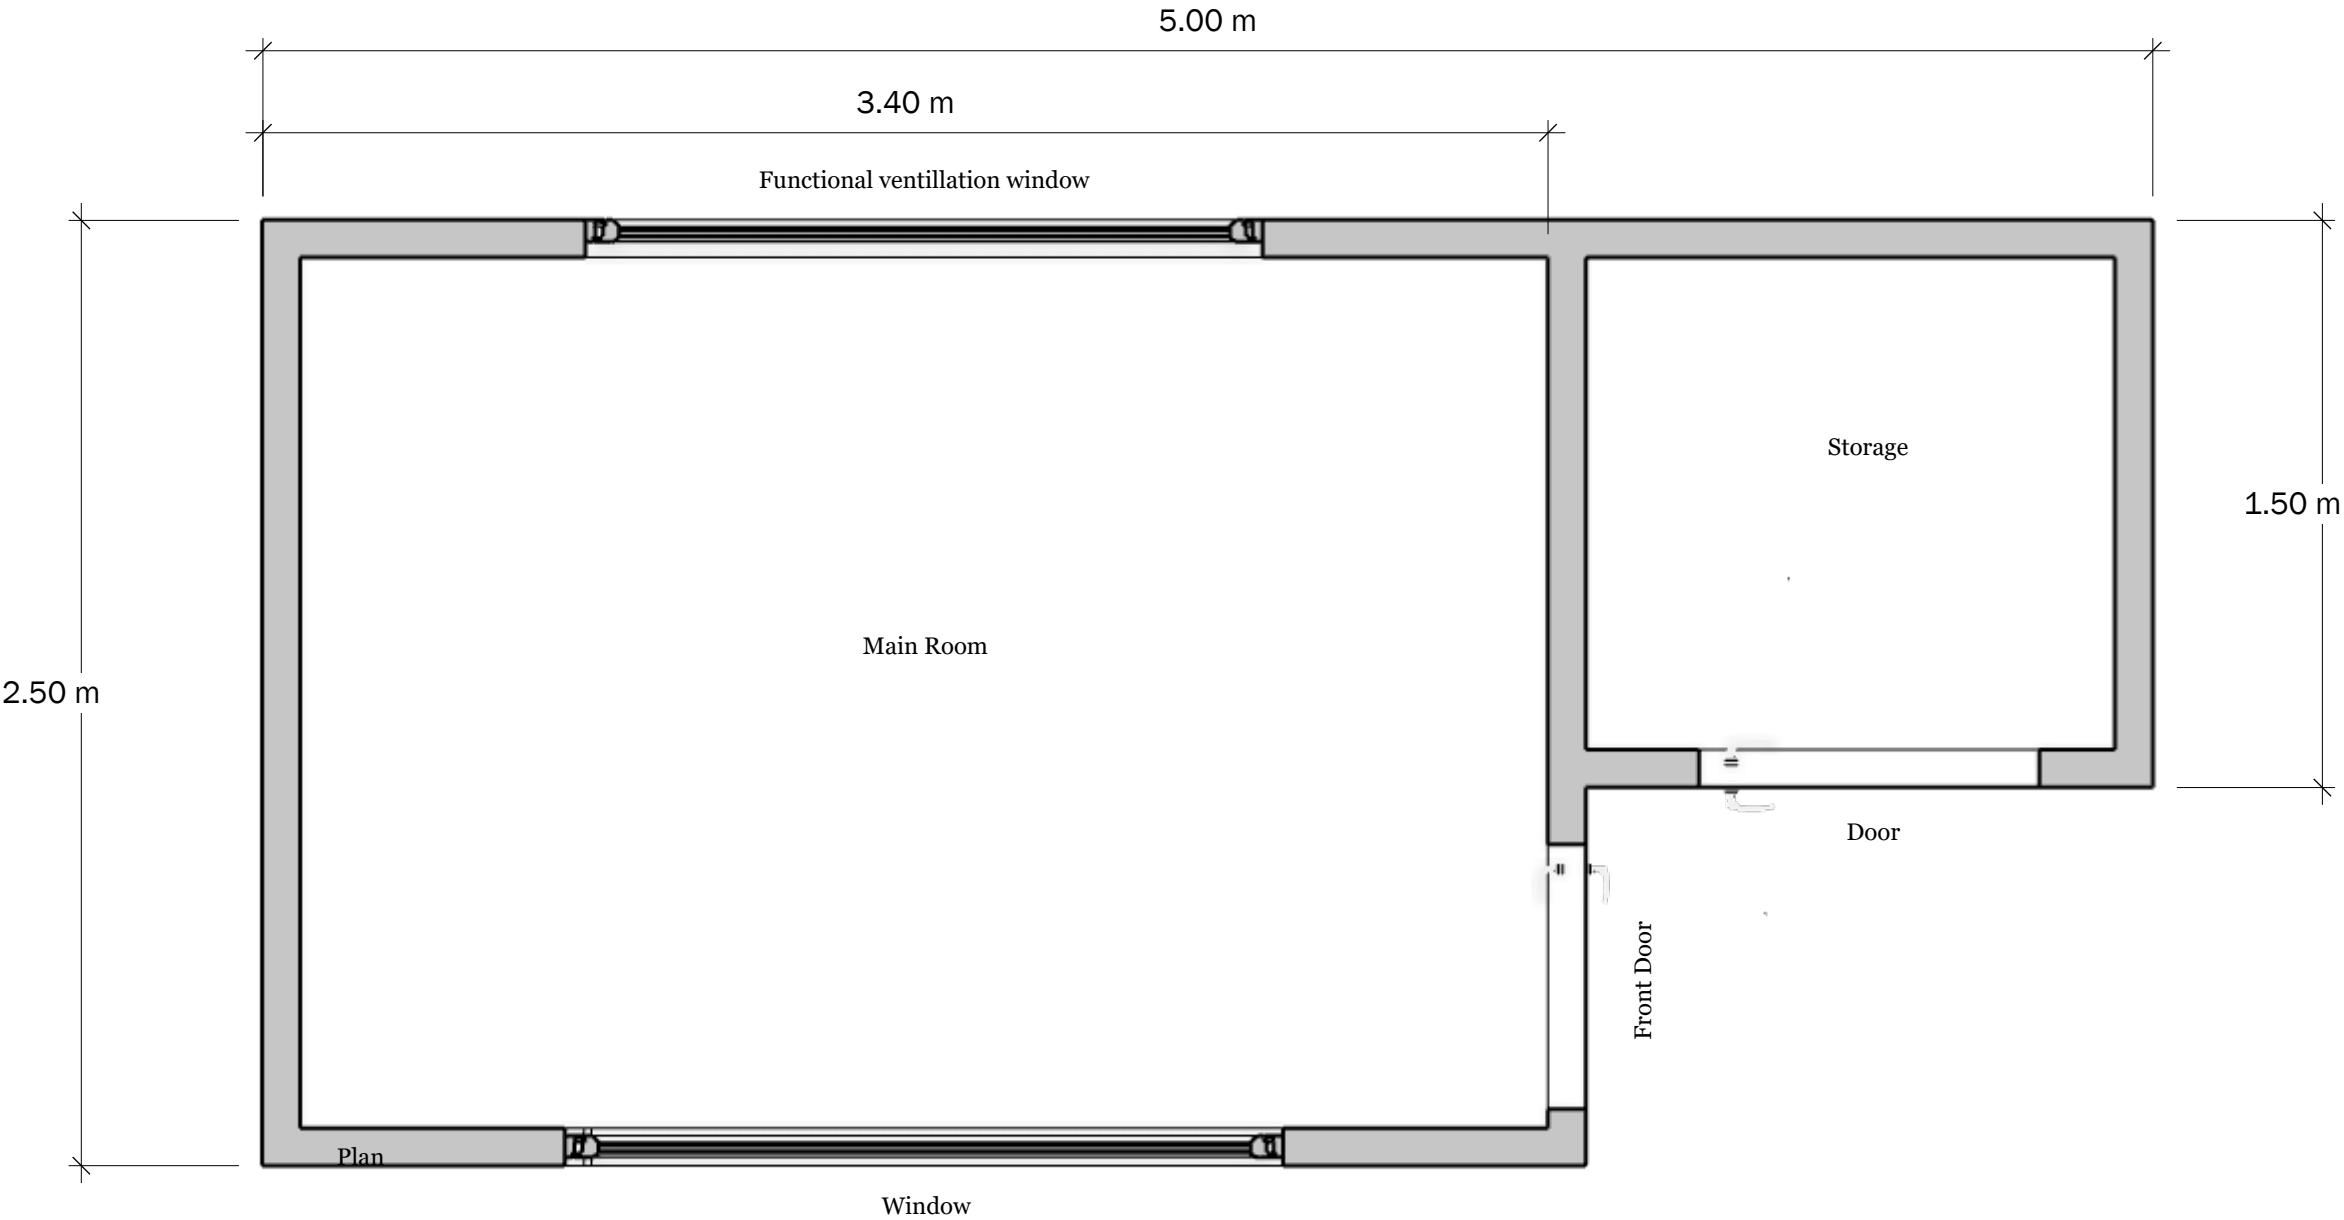

Scale Bar 1:20
A3 Paper

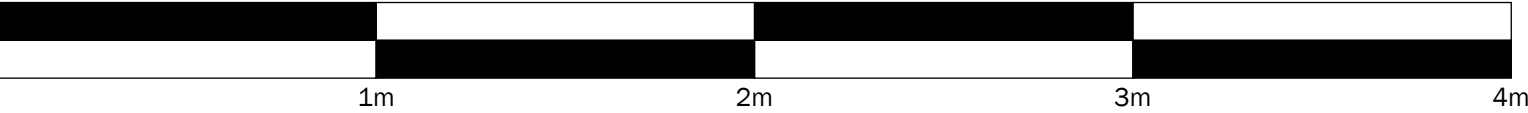

Proposed Garden Room		Scale: 1:20 A3 Paper		
	Plot 17, Marleberg Grange	26/09/25		A3