

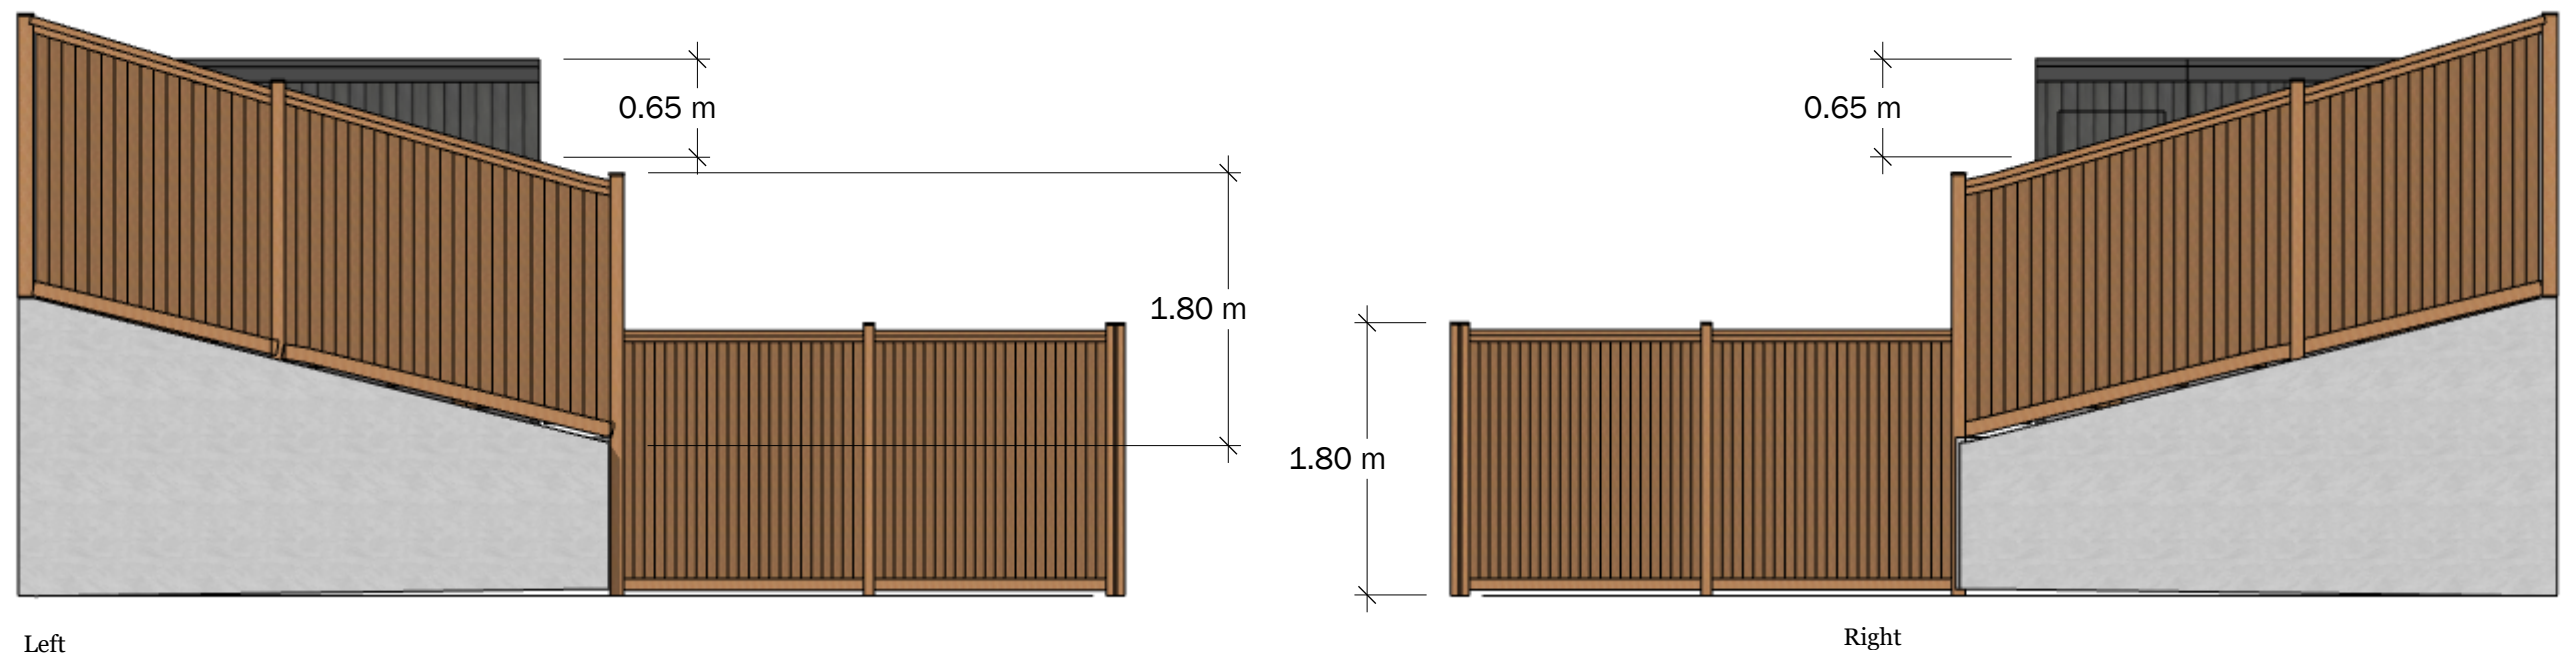


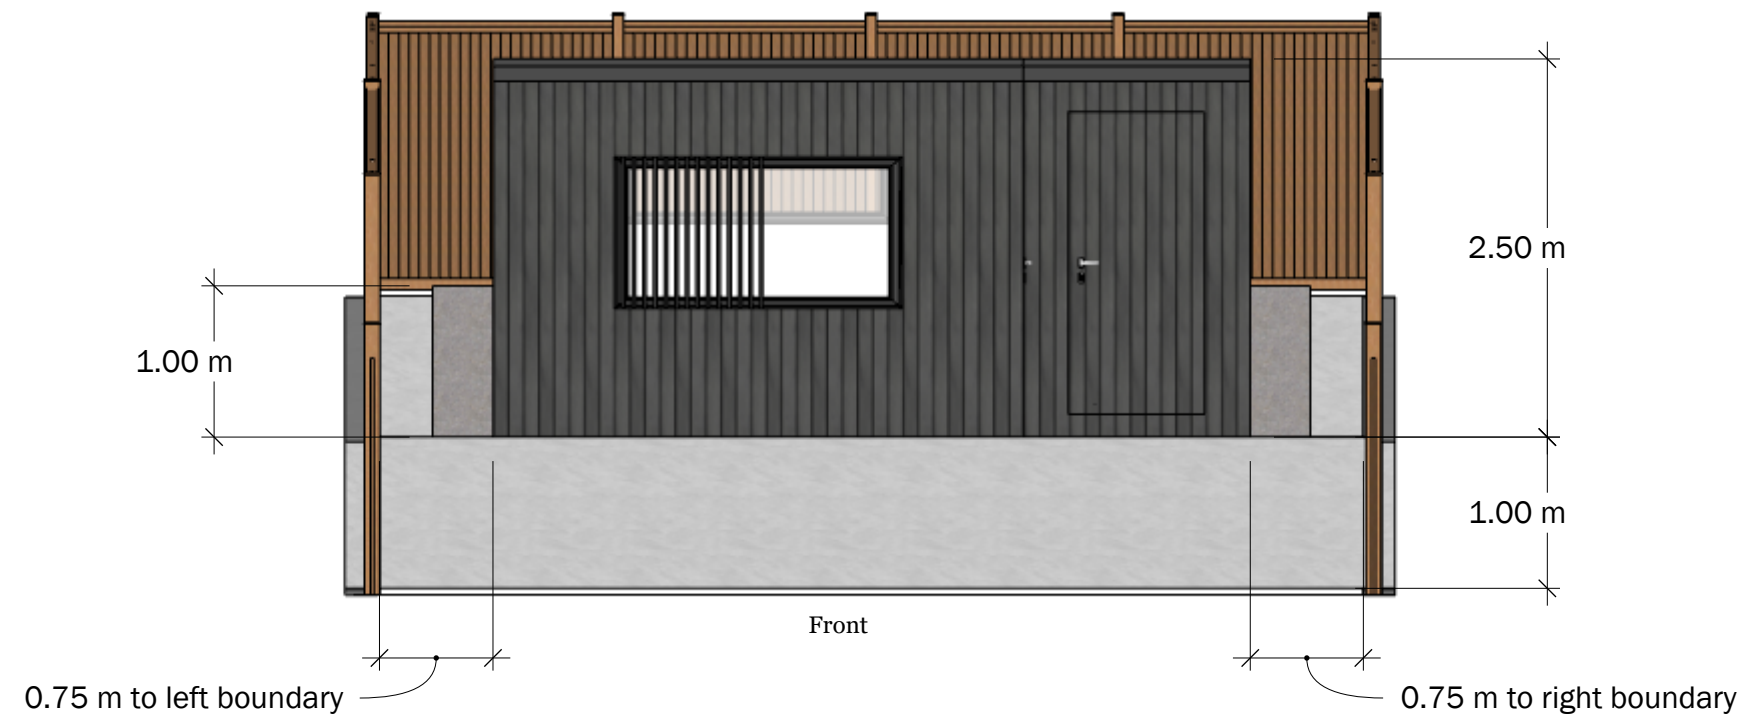

Scale Bar 1:50
A3 Paper

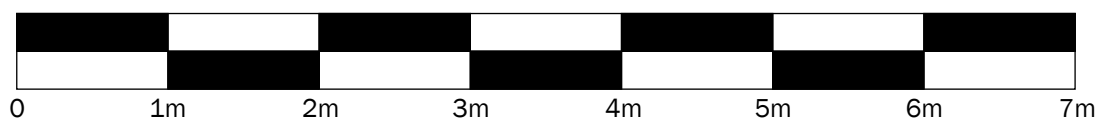

Proposed Garden Room

Plot 17, Marleberg Grange

Scale: 1:50
A3 Paper

11/09/25

A3