



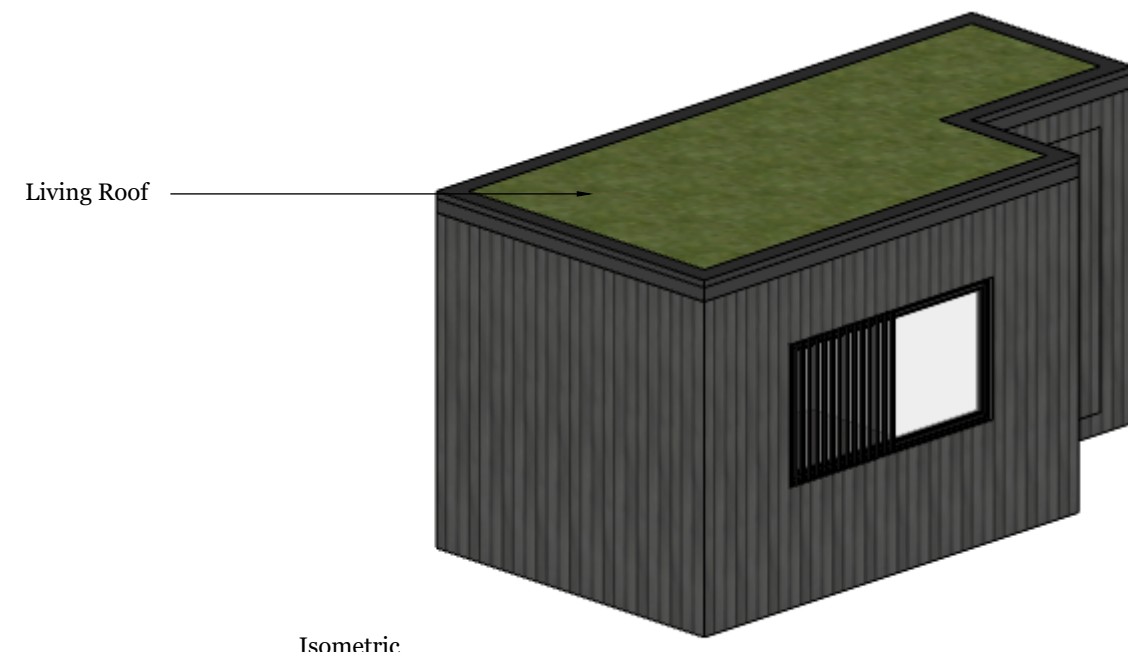


Isometric

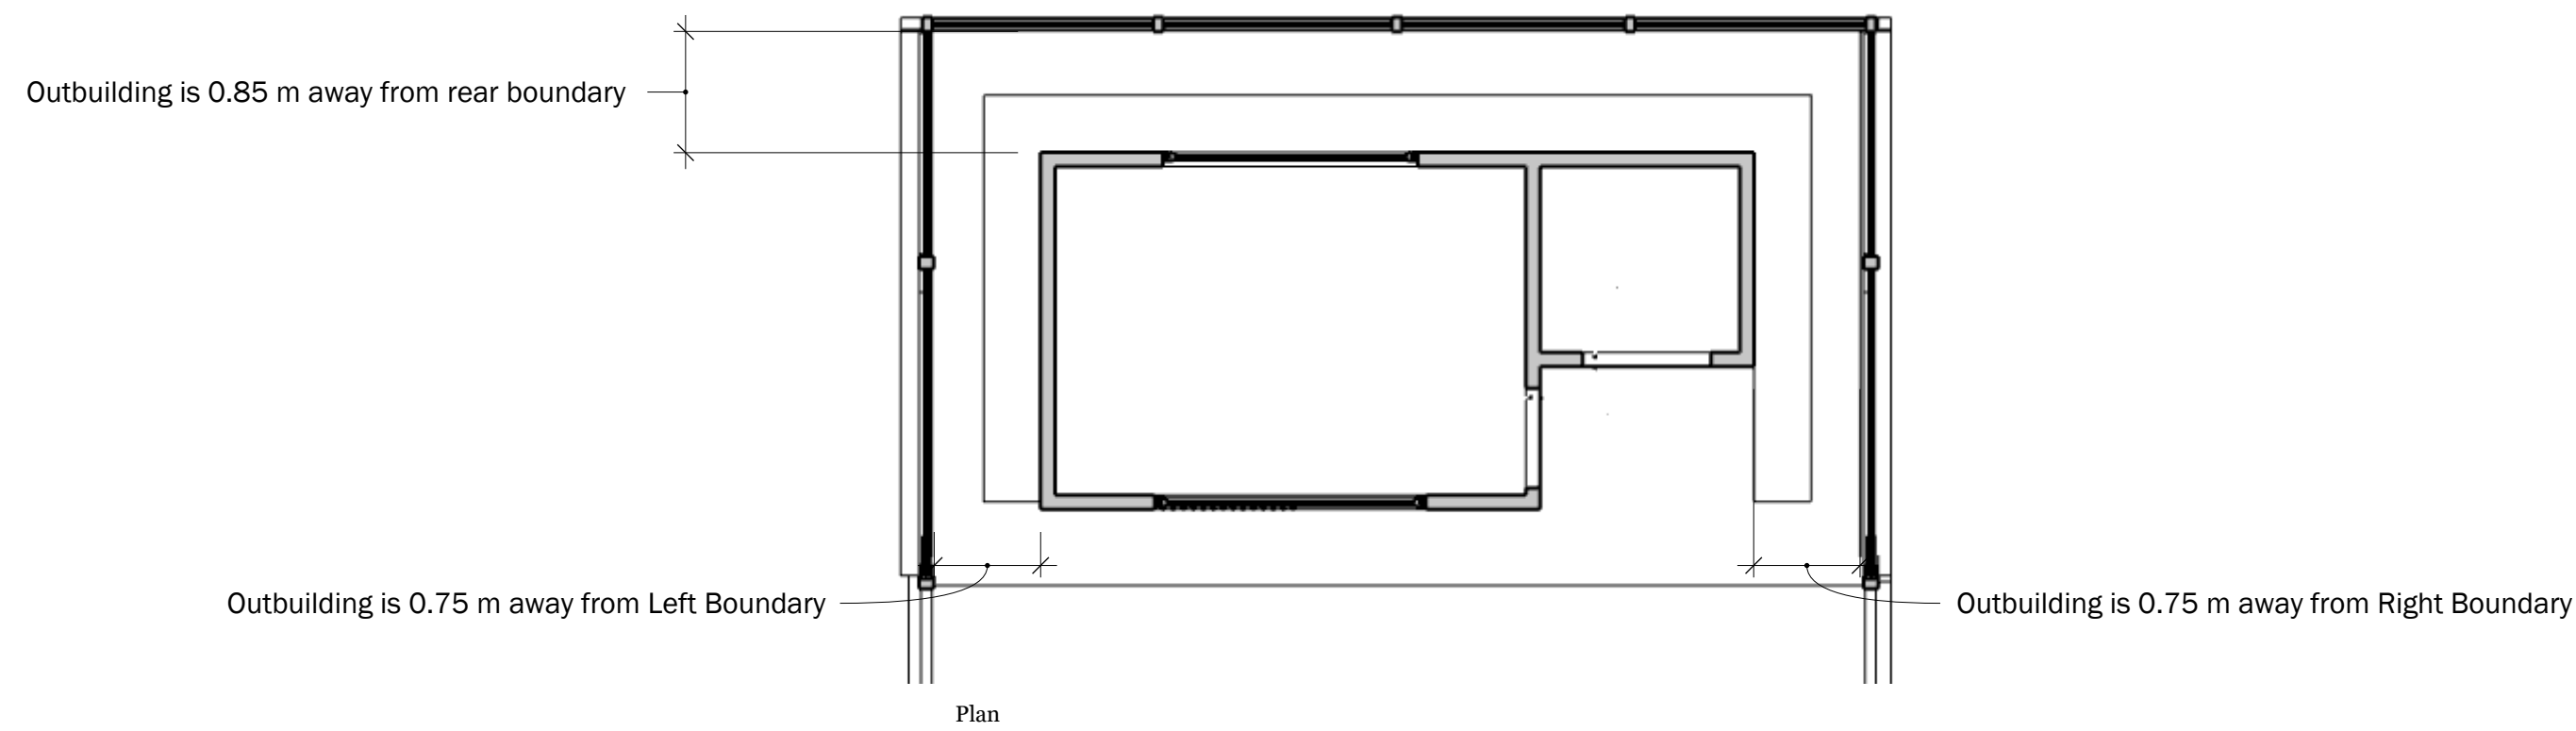

Plan

Scale Bar 1:50
A3 Paper

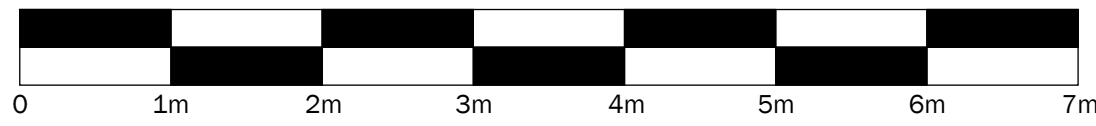

Proposed Garden Room		Scale: 1:50 A3 Paper	
	Plot 17, Marleberg Grange	11/09/25	A3