


This drawing is the property of the National Trust. The information shown is to be treated as confidential and must not be copied, reproduced or disclosed to any third person, without the Trust's written permission.

Protected By The Design Copyright Act 1988

This drawing is for information purposes only. The Contractor should take their own measurements for pricing purposes and not rely on scaling off of this drawing.

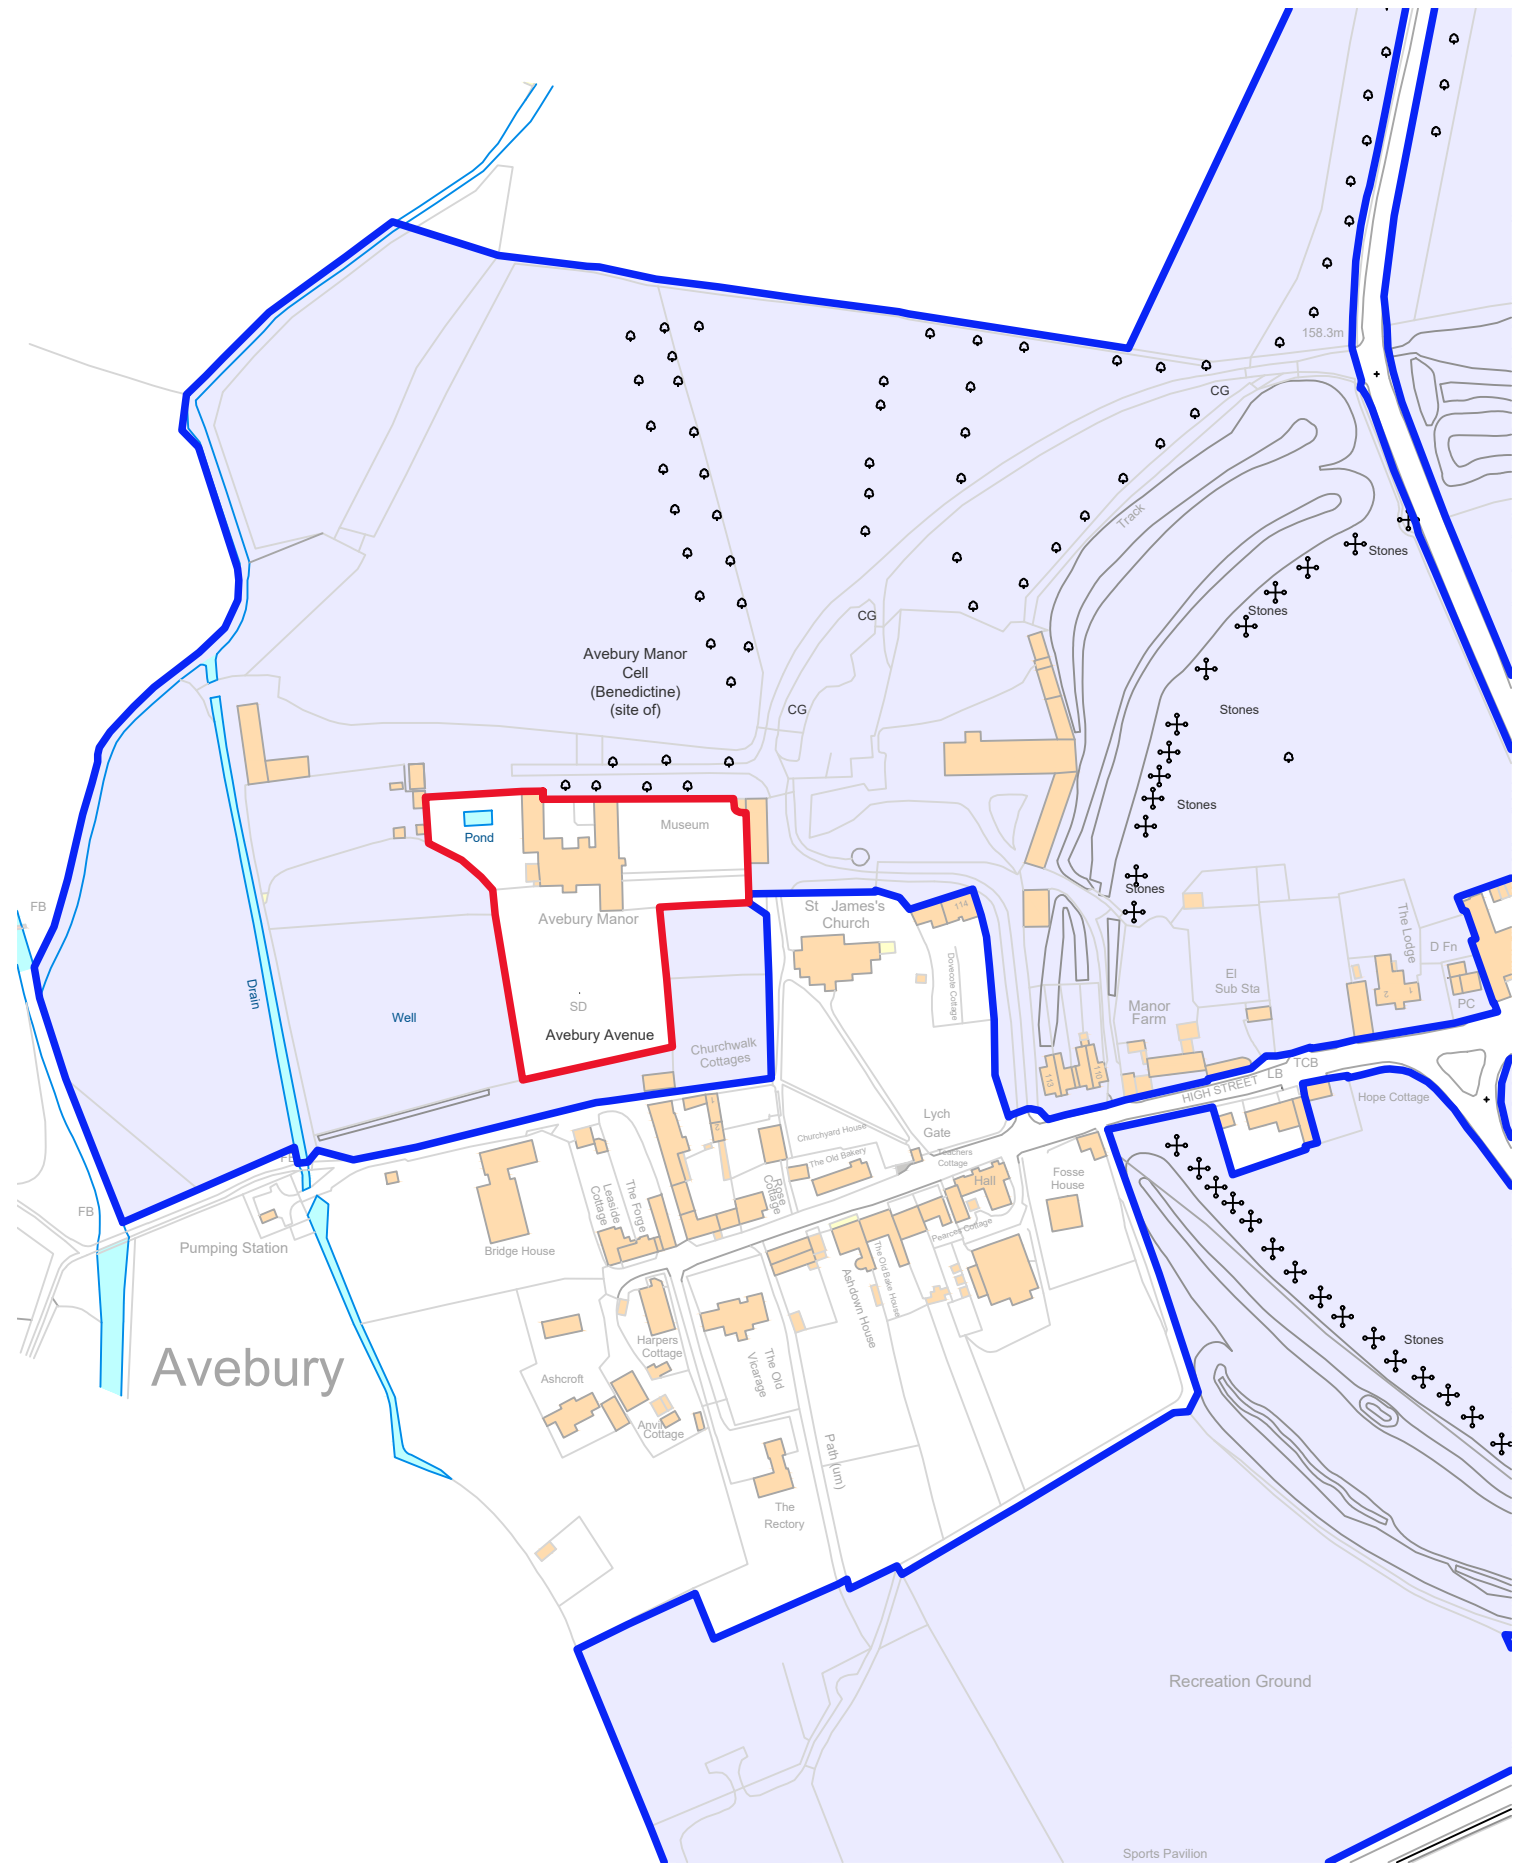

LOCATION PLAN 1:2500

SITE AREA OUTLINED IN RED
ADJOINING LAND IN SAME OWNERSHIP
OUTLINED AND SHADED IN BLUE

REV.	DATE		
DATE			
18/09/2025			
ADDRESS/PROJECT			
Avebury Manor			
DRAWING TITLE			
Location Plan			
SCALE			
1:2500 & 1:500 @A3			
			
NATIONAL TRUST			
SOUTH WEST REGION TISBURY HUB, PLACE FARM COURTYARD, COURT STREET, TISBURY, SALISBURY, WILTSHIRE, SP3 6LW paul.bower@nationaltrust.org.uk			
JOB	DRG	REV	
AV8	01	-	