
© COPYRIGHT

FOR CONTINUATION REFER TO DRAWING 3021

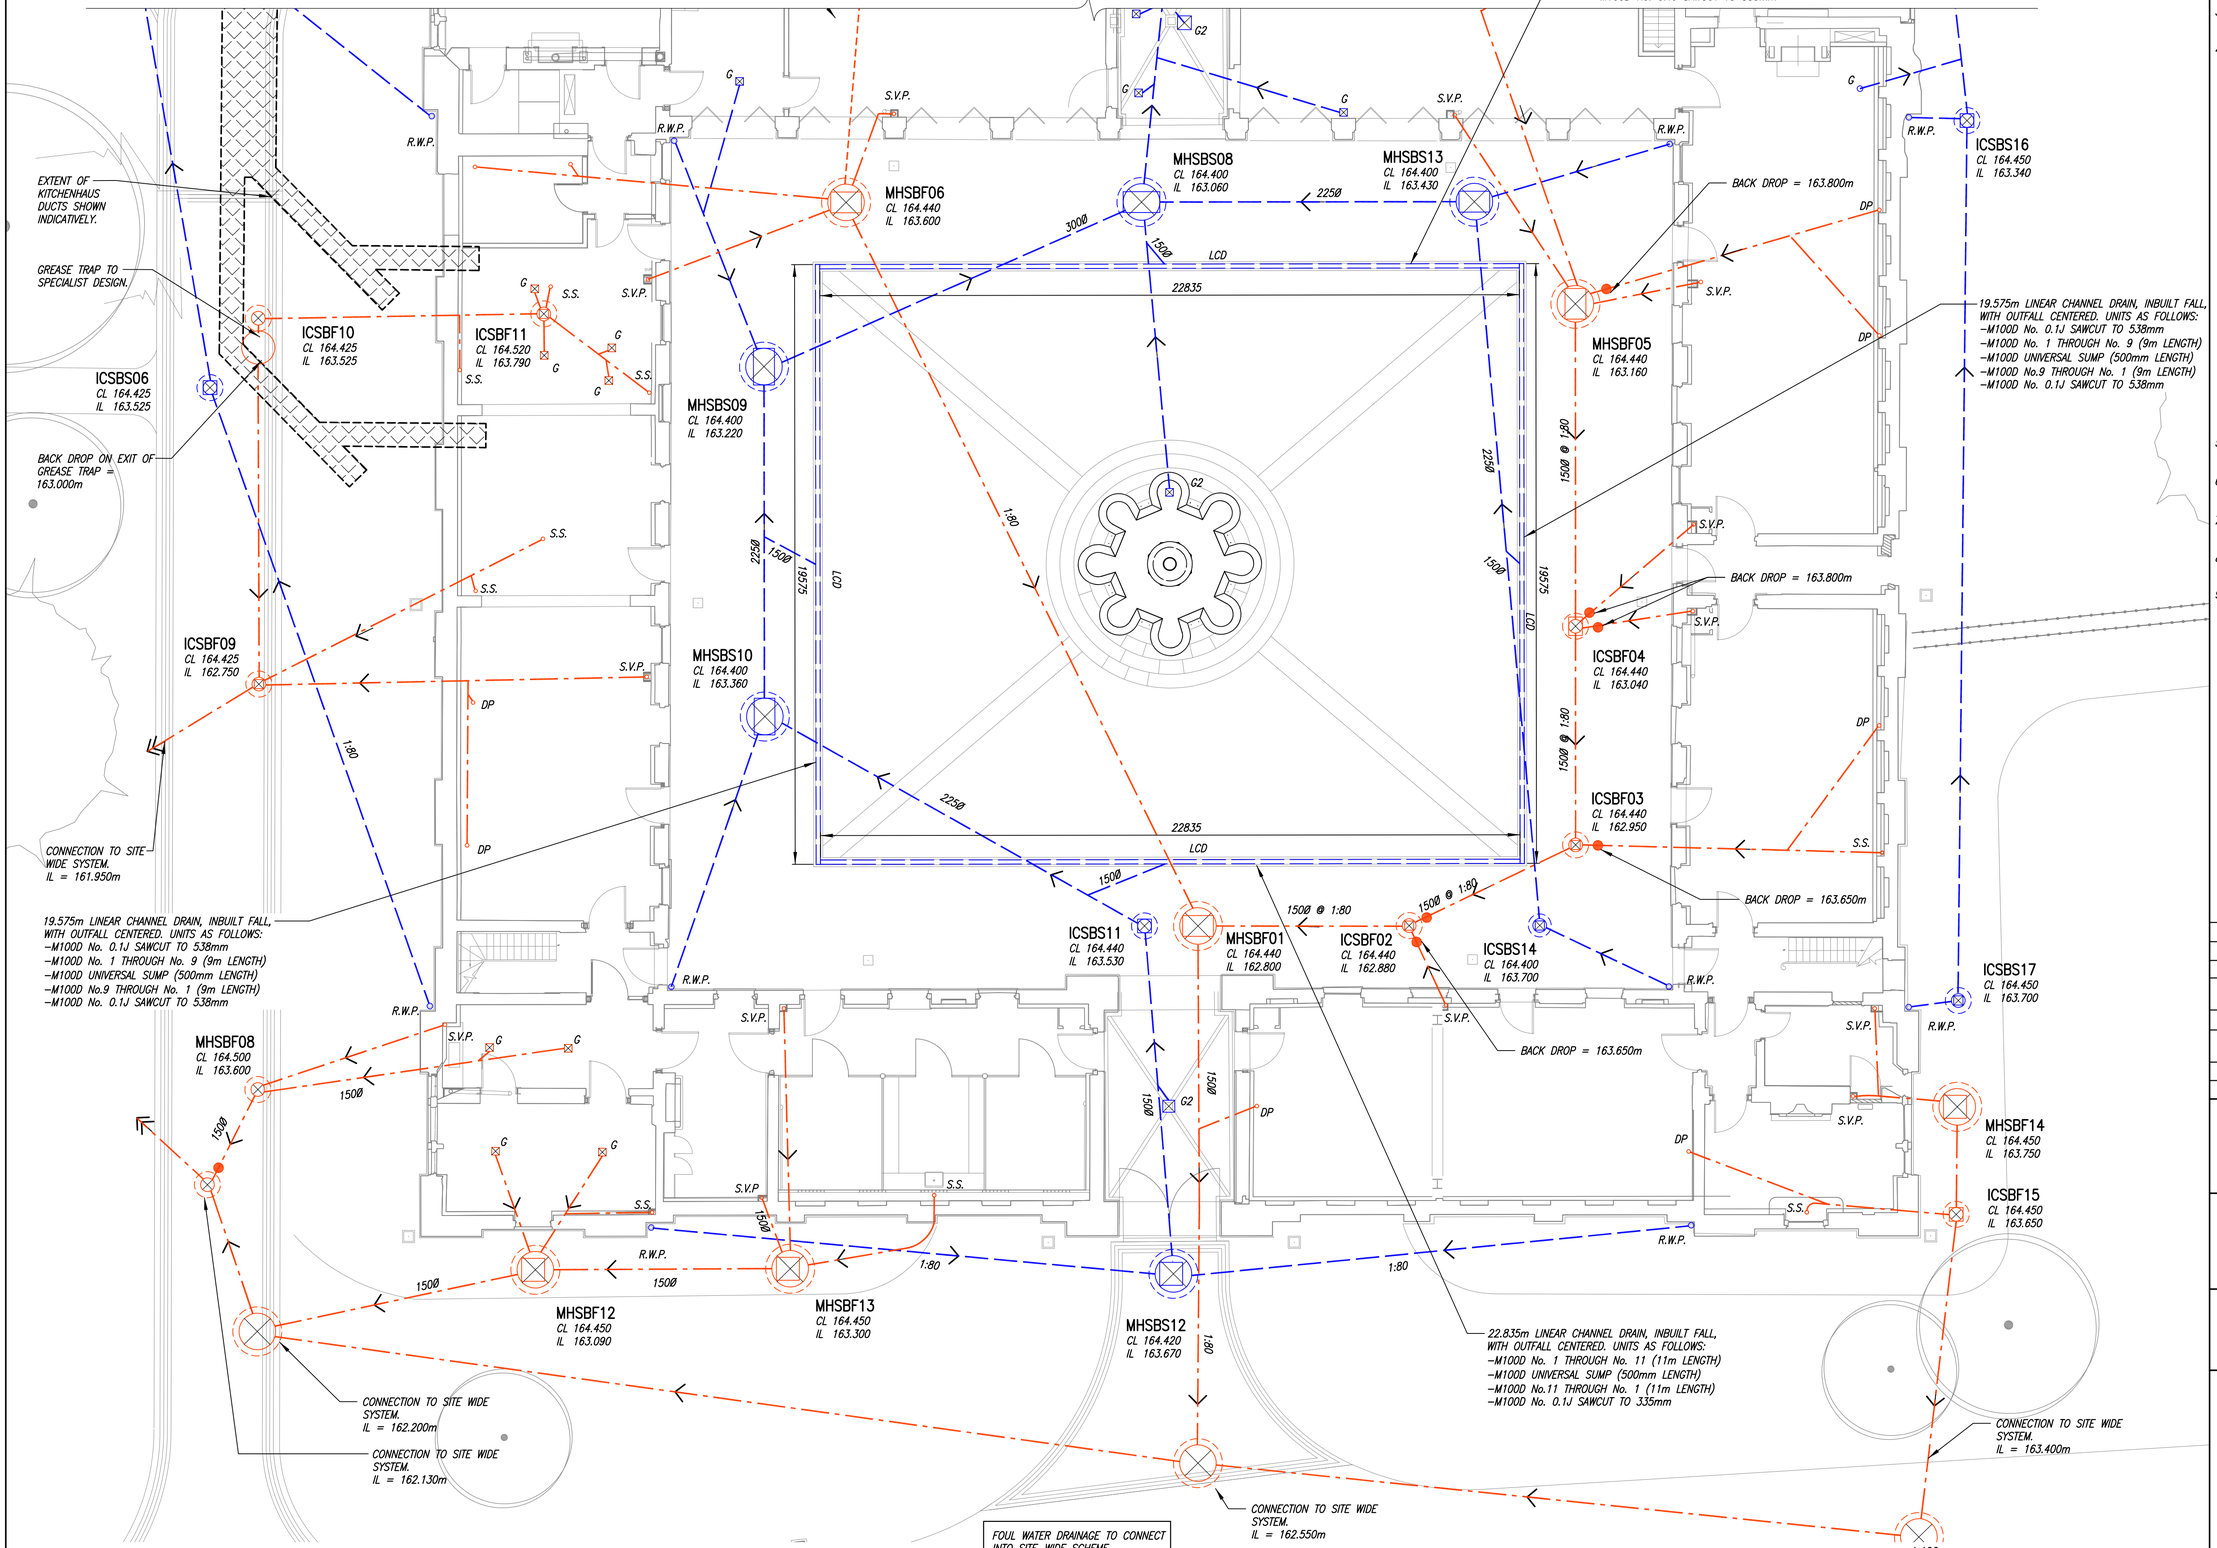

notes

1. THIS DRAWING IS TO BE READ IN CONJUNCTION WITH ALL RELEVANT ARCHITECT'S AND ENGINEER'S DRAWINGS AND THE SPECIFICATION.
2. DO NOT SCALE FROM THIS DRAWING.
3. ARCHITECT TO CONFIRM SETTING OUT OF ALL GULLIES AND MANHOLES.
4. KEY:
   - PROPOSED STORM WATER MANHOLE OR INSPECTION CHAMBER.
   - PROPOSED FOUL WATER MANHOLE OR INSPECTION CHAMBER.
   - PROPOSED STORM WATER DRAINAGE RUN.
   - PROPOSED FOUL WATER DRAINAGE RUN.
   - LCD — PROPOSED LINEAR CHANNEL DRAIN.
   - G — PROPOSED GULLY
   - S.S. — SOIL STACK.
   - S.V.P. — SOIL VENT PIPE.
   - R.W.P. — RAIN WATER PIPE.
5. ALL PIPE DIAMETERS TO BE 100mm Ø UNLESS NOTED OTHERWISE.
6. ALL STORM WATER PIPES LAID TO 1:80 FALLS UNLESS NOTED OTHERWISE.
7. ALL FOUL WATER PIPES LAID TO 1:40 FALLS UNLESS NOTED OTHERWISE.
8. FOR MANHOLE SCHEDULES REFER TO DRAWINGS THB002–ABA–XX–00–DR–C–3040 & 3045.
9. FOR DRAINAGE DETAILS REFER TO DRAWINGS THB002–ABA–XX–00–DR–C–3030, 3031 & 3032.

FOR CONSTRUCTION

G	05.12.24	DRAINAGE UPDATED.	DBI
F	30.10.24	GENERAL UPDATES.	DBI
E	29.05.24	DRAINAGE UPDATED.	DBI
D	02.05.24	ISSUED FOR CONSTRUCTION. DRAINAGE UPDATED.	DBI
C	27.03.24	DRAINAGE UPDATED.	DBI
B	15.11.23	ISSUED FOR CONDITION DISCHARGE. DRAINAGE REVISED. NOTES ADDED.	DBI
A	30.07.21	LAYOUT UPDATE.	DBI
	09.07.21	ISSUED FOR TENDER.	MBr

job
TOTTENHAM HOUSE STABLE BLOCK

title
PROPOSED BELOW GROUND DRAINAGE PLAN SHEET 1

drawn	checked
SP	MBr
date	scale (original - A1)
JUL' 21	1:100

Alan Baxter

75 Cowcross Street London EC1M 6EL
tel 020 7250 1555
email aba@alanbaxter.co.uk

www.alanbaxter.co.uk

drg. no.	rev.
THB002-ABA-XX-00-DR-C-3020	G

Alan Baxter Ltd is a limited company registered in England and Wales, number 06602598. Registered office as above.