
© COPYRIGHT

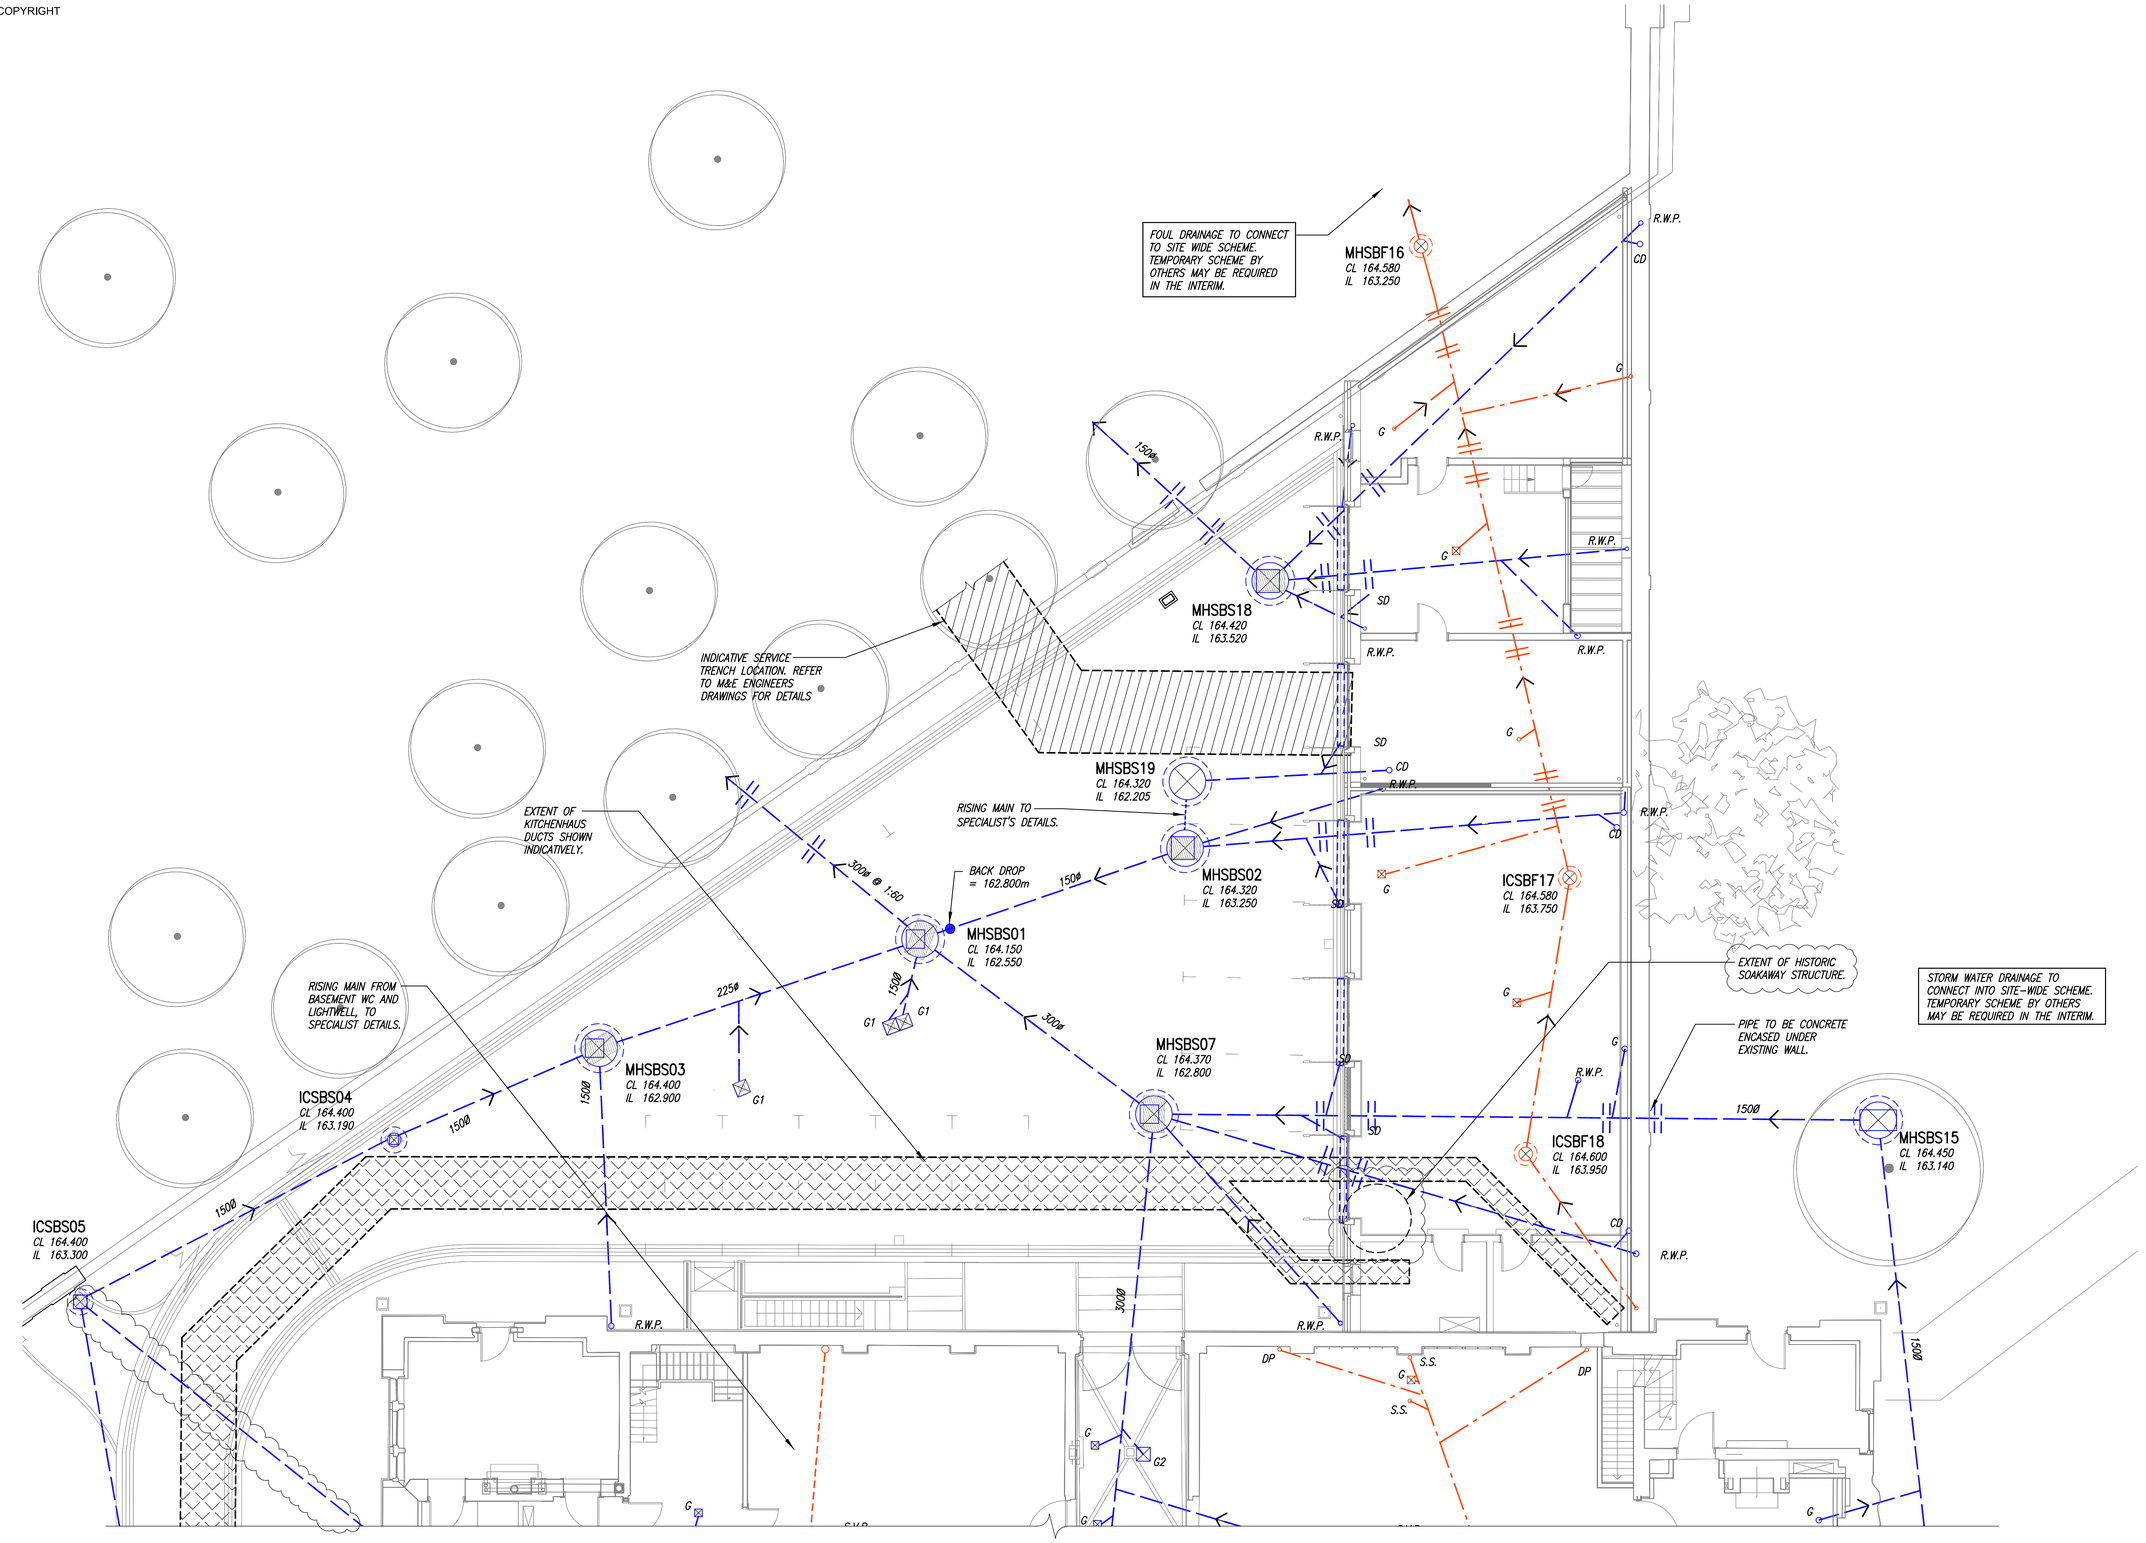

FOR CONTINUATION REFER TO DRAWING 3020

notes

1. THIS DRAWING IS TO BE READ IN CONJUNCTION WITH ALL RELEVANT ARCHITECT'S AND ENGINEER'S DRAWINGS AND THE SPECIFICATION.
2. DO NOT SCALE FROM THIS DRAWING.
3. ARCHITECT TO CONFIRM SETTING OUT OF ALL GULLIES, MANHOLES RWP's & STACKS
4. KEY:

	PROPOSED STORM WATER MANHOLE OR INSPECTION CHAMBER.
	PROPOSED FOUL WATER MANHOLE OR INSPECTION CHAMBER.
	PROPOSED STORM WATER DRAINAGE RUN.
	PROPOSED FOUL WATER DRAINAGE RUN.
	ROCKER PIPE LOCATIONS.
SD	PROPOSED SLOT DRAIN.
G	PROPOSED GULLY
S.S.	SOIL STACK.
S.V.P.	SOIL VENT PIPE.
R.W.P.	RAIN WATER PIPE.

5. ALL FOUL WATER PIPES TO BE 100mm DIA UNLESS NOTED OTHERWISE. ALL SURFACE WATER PIPES TO BE 150mm DIA UNLESS NOTES OTHERWISE.
6. ALL STORM WATER PIPES LAID TO 1:80 FALLS UNLESS NOTED OTHERWISE.
7. ALL FOUL WATER PIPES LAID TO 1:40 FALLS UNLESS NOTED OTHERWISE.
8. FOR DRAINAGE DETAILS REFER TO DRAWINGS THB002-ABA-XX-00-DR-C-3030, 3031 & 3032.
9. FOR MANHOLE SCHEDULES REFER TO DRAWINGS THB002-ABA-XX-00-DR-C-3040 & 3045.

FOR CONSTRUCTION

L	10.12.24	HISTORIC SOAKAWAY ADDED.	DBI
K	04.12.24	DRAINAGE UPDATED. NOTE AMENDED.	DBI
J	30.10.24	GENERAL UPDATES.	DBI
H	14.10.24	DRAINAGE UPDATED.	DBI
G	29.05.24	DRAINAGE UPDATED. NOTE AMENDED.	DBI
F	02.05.24	ISSUED FOR CONSTRUCTION. DRAINAGE UPDATED.	DBI
E	27.03.24	DRAINAGE UPDATED.	DBI
D	15.11.23	ISSUED FOR CONDITION DISCHARGE.	DBI
C	05.12.22	DRAINAGE UPDATED.	DBI
B	29.11.22	LAYOUT UPDATED DRAINAGE UPDATED TO SUIT. NOTE ADDED.	DBI
A	07.10.22	DRAINAGE LAYOUT UPDATED.	DBI
	30.07.21	ISSUED FOR TENDER.	DBI

job
TOTTENHAM HOUSE STABLE BLOCK

title
PROPOSED BELOW GROUND DRAINAGE PLAN SHEET 2

drawn: SP
checked: MBr
date: JUL' 21
scale (original - A1): 1:100

Alan Baxter

75 Cowcross Street London EC1M 6EL
tel 020 7250 1555
email aba@alanbaxter.co.uk

www.alanbaxter.co.uk

drg. no. THB002-ABA-XX-00-DR-C-3021
rev. L

Alan Baxter Ltd is a limited company registered in England and Wales, number 06600598. Registered office as above.