


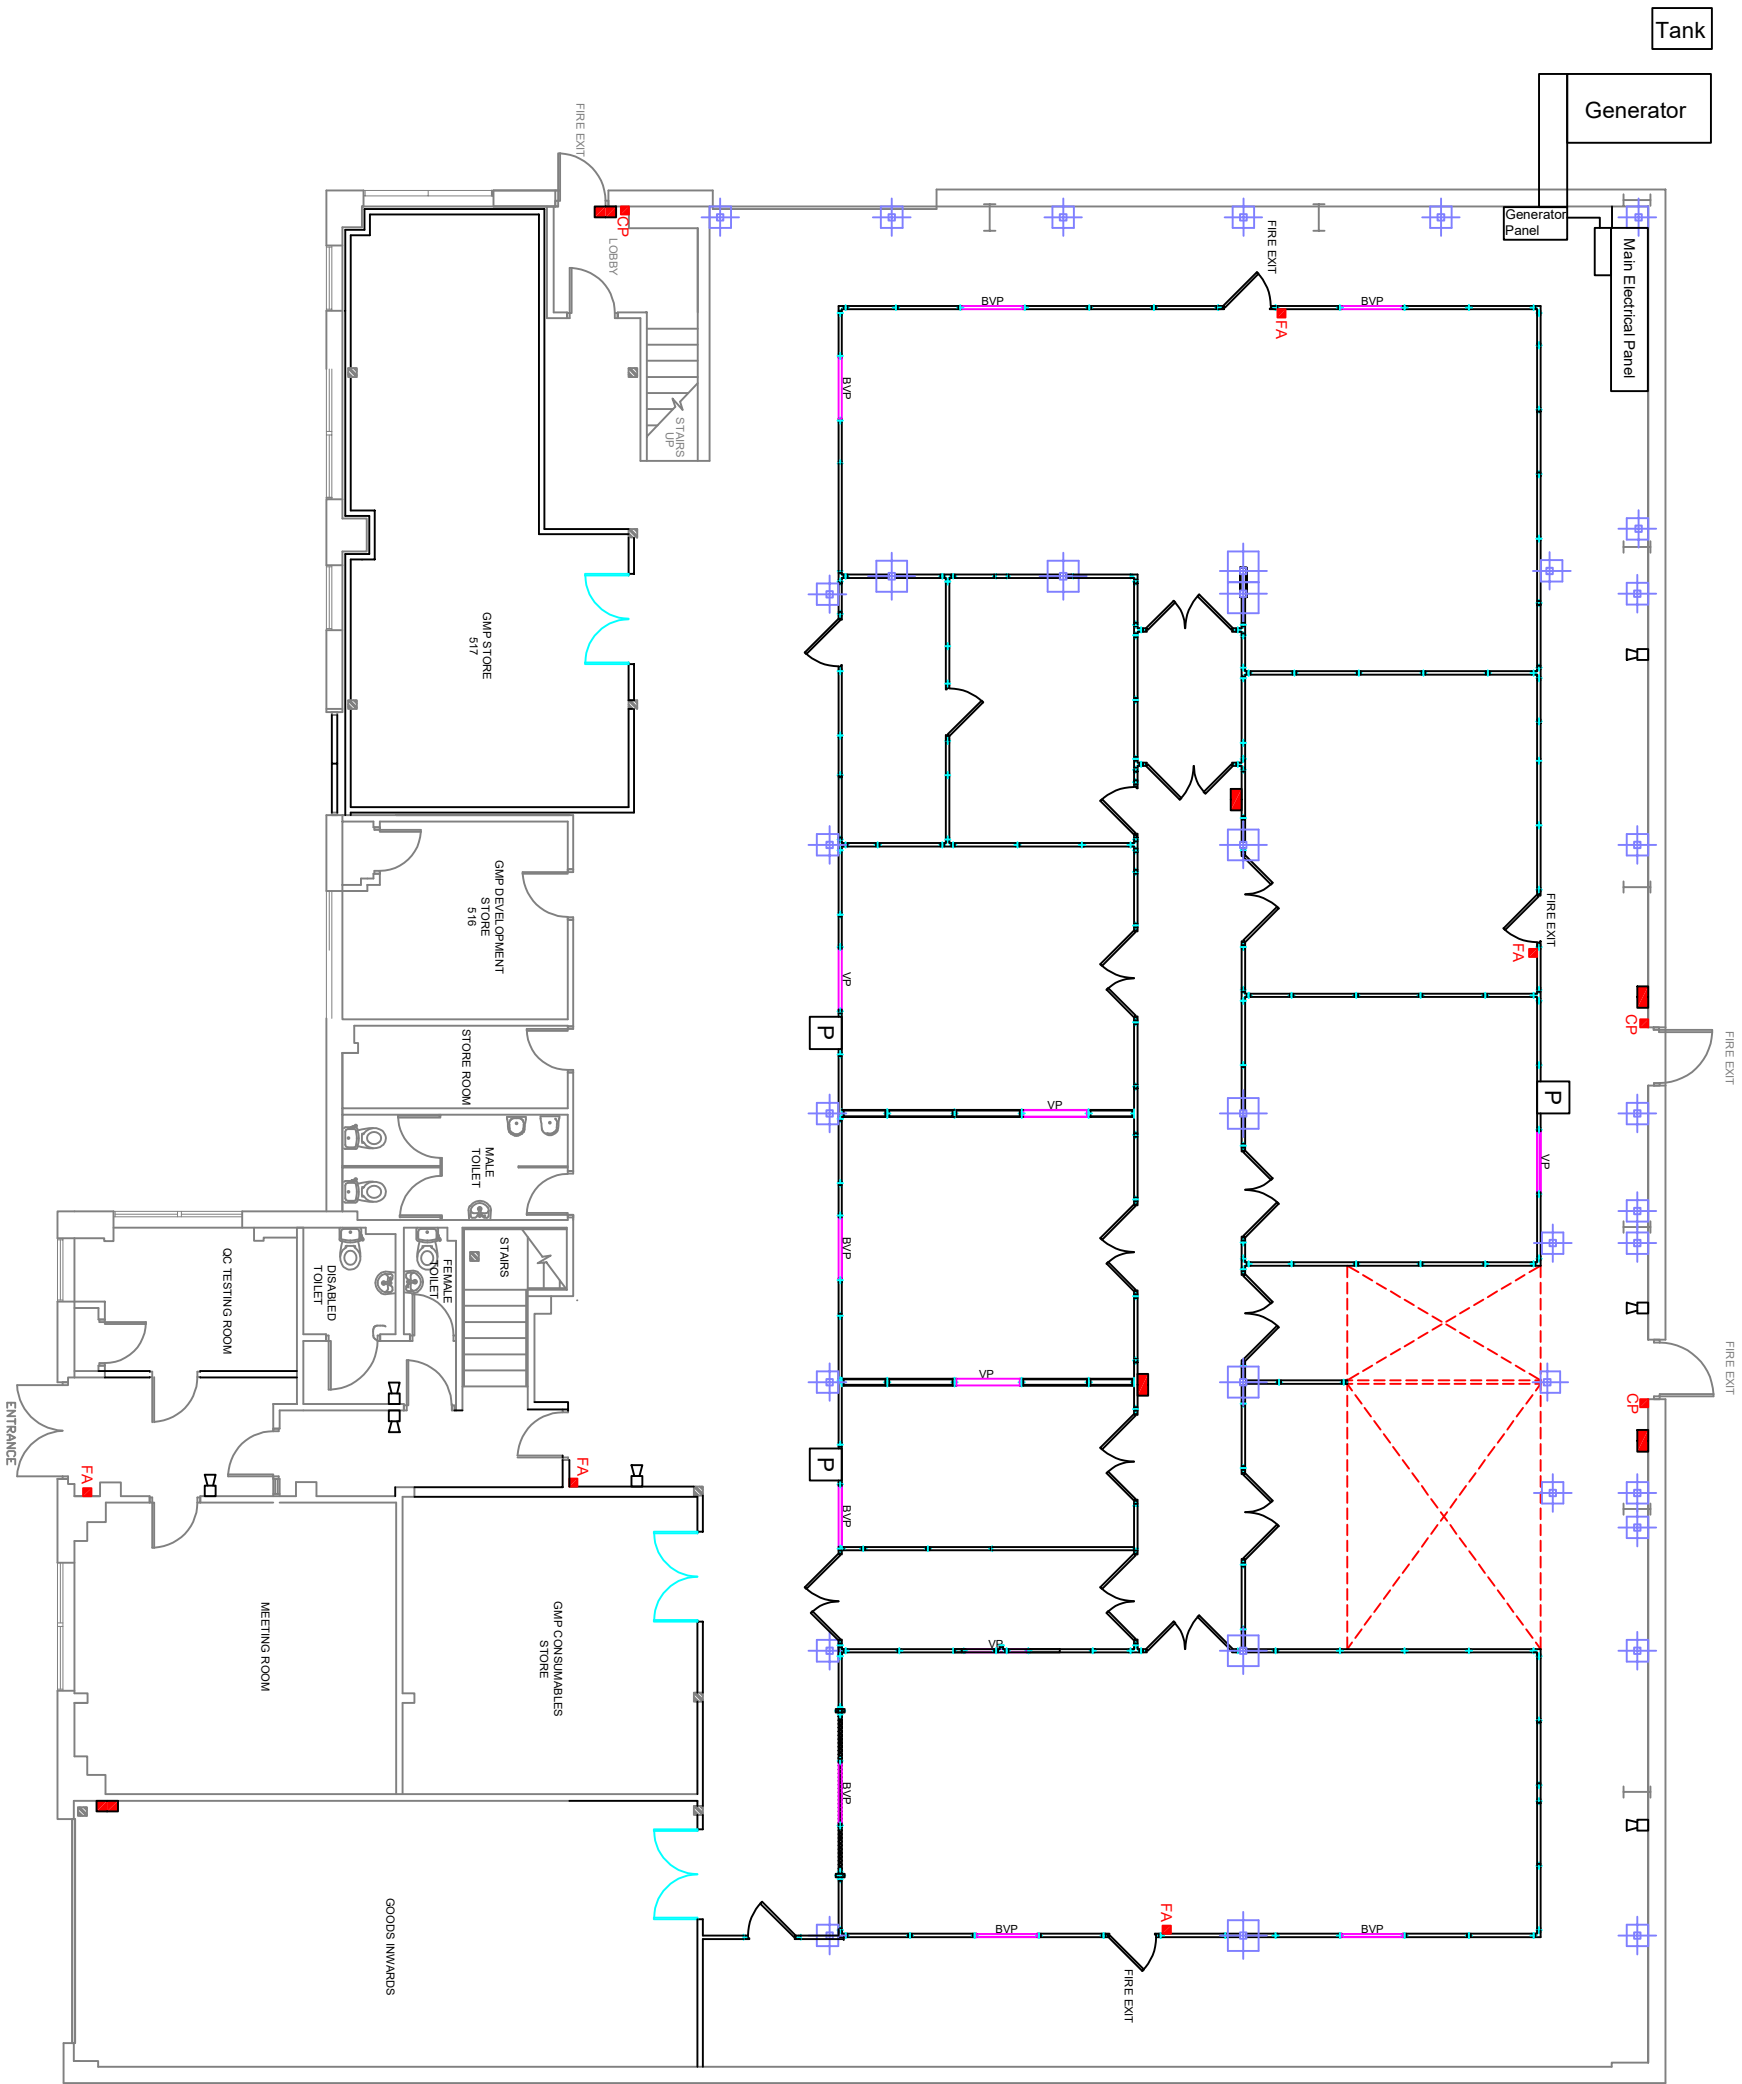

UNIT 5-6 Generator Layout



Vectura Controlled Drawing

Main: Unit 5-6

Sub1: Ground floor

Sub2: Unit 5-6 Main Building

Sub3: Generator Layout

Scale

N/A

Drawn by

R. Emerson-Pink

Date

27May25

Drawing No. Revision

ENG-10001 01

Reason for update

New Drawing

Vectura LTD,
One Prospect West,
Chippenham, Wiltshire,
SN14 6FH.

Tel: 01249 667700

www.vectura.com