



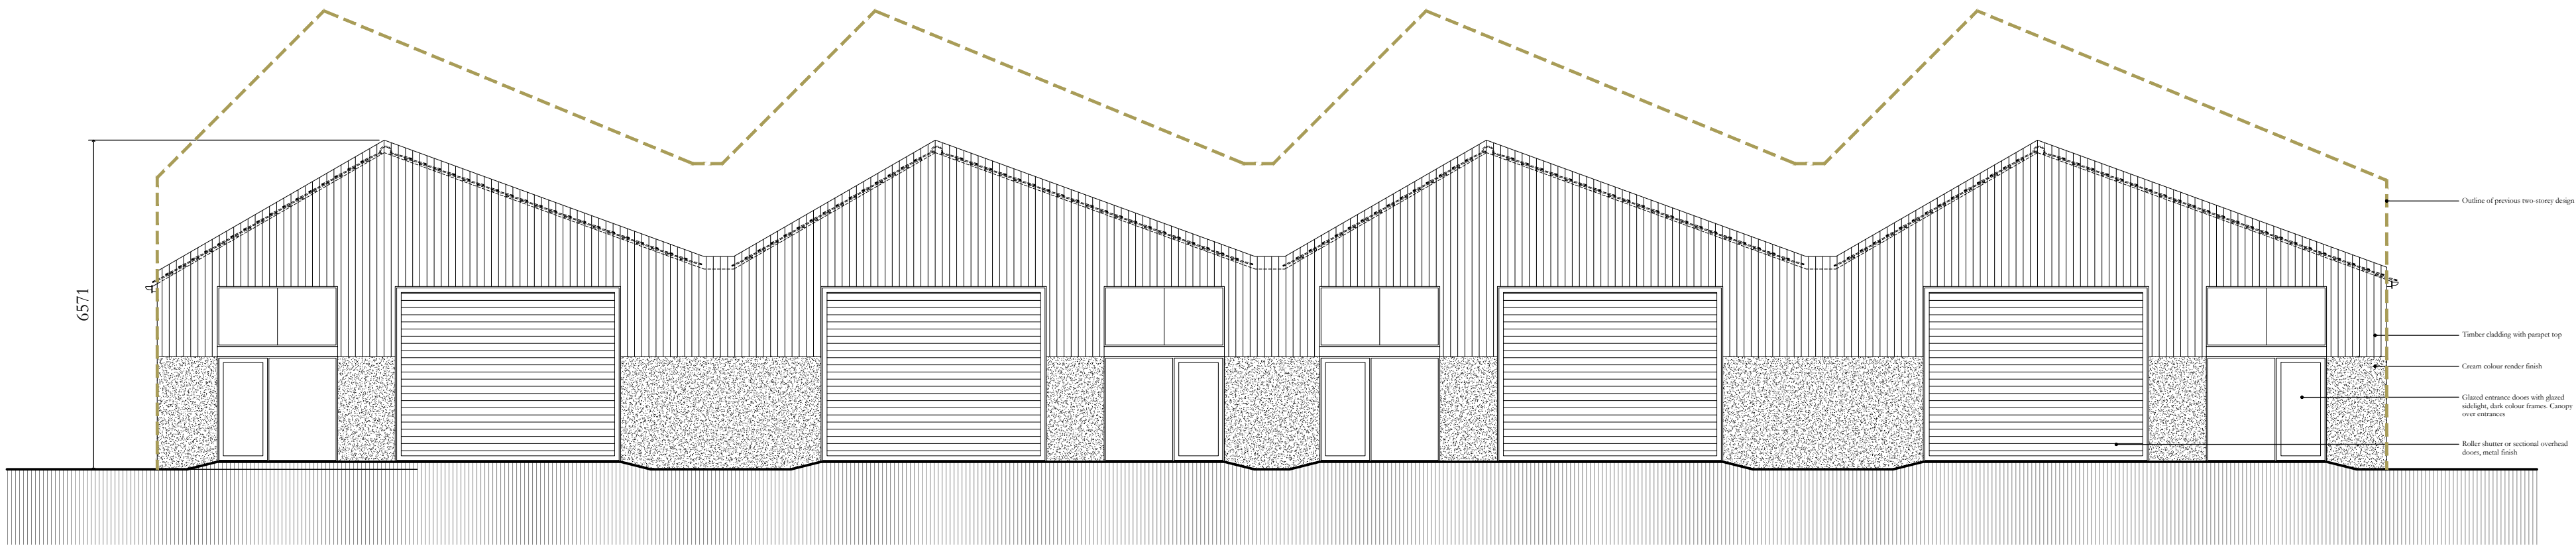

West Elevation - Block B
Proposed

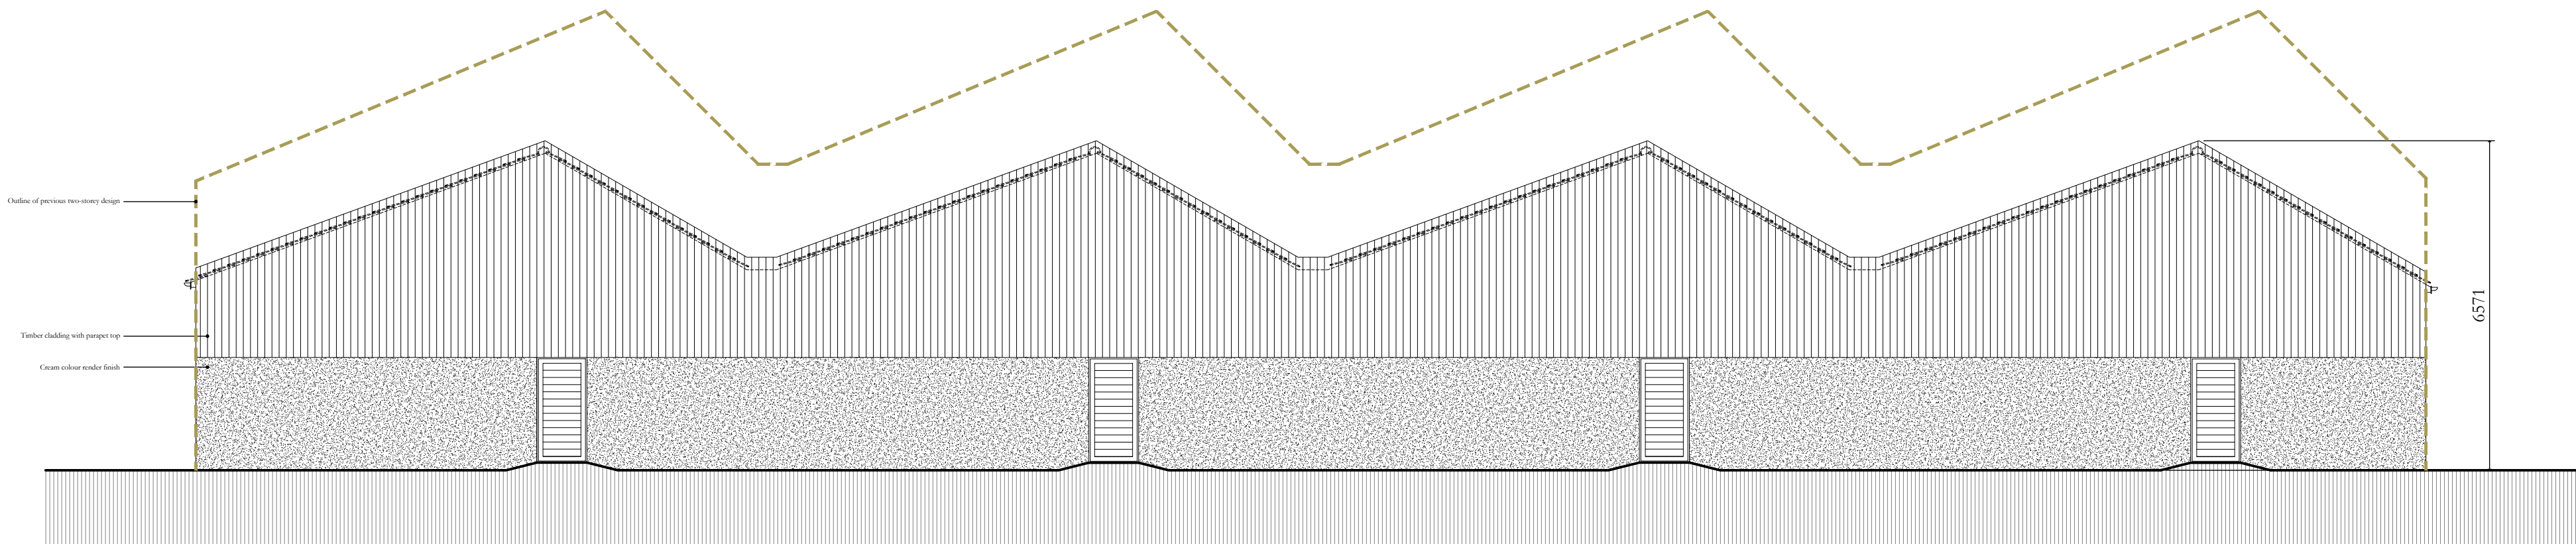

East Elevation - Block B
Proposed