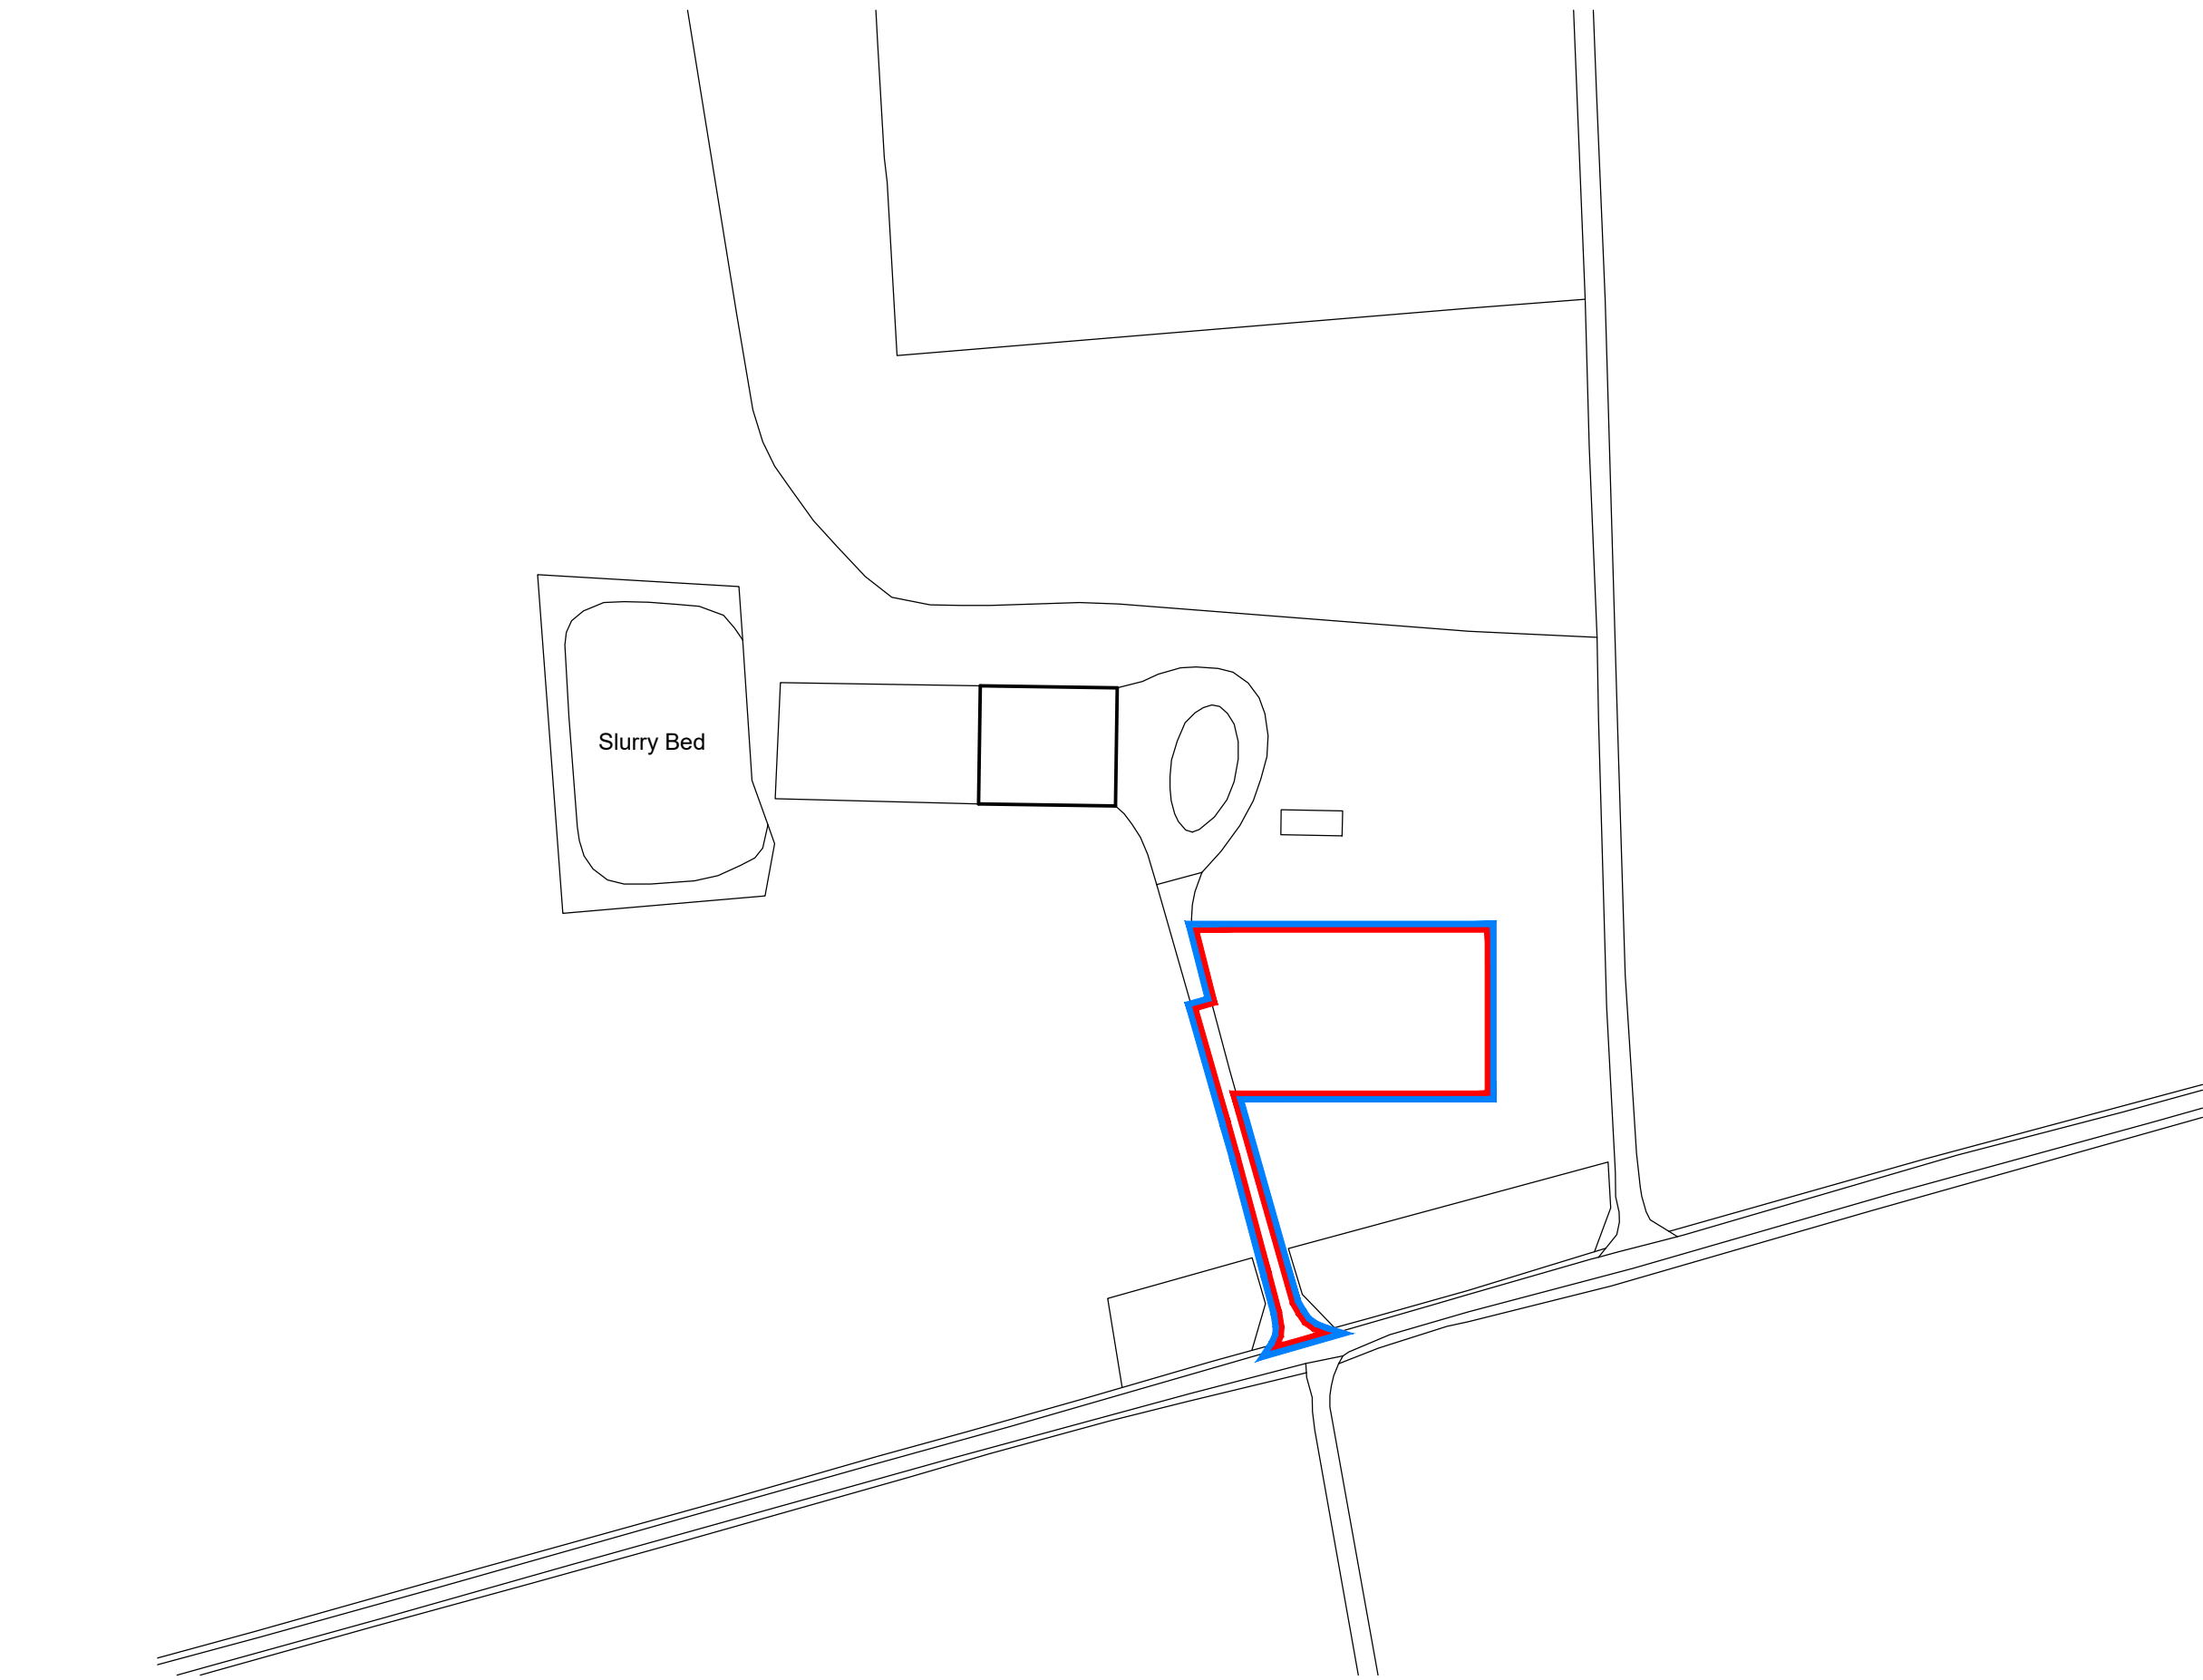


Ordnance Survey, (c) Crown Copyright 2024. All rights reserved. Licence number 100022432

A	-	HB	08.01.25
revisions		initial	date

Contractors, Sub Contractors and Suppliers are to check all relevant dimensions and levels of site and buildings before commencing any shop drawings or building work.


This drawing is copyright and may not be reproduced in any part of form without the written consent of Fowler Architecture and Planning

project
MANOR FARM
Collingbourne Kingston

drawing
Location Plan

scale	drawn by	date
1:1250 @A3	HB	Sept '24

240204-01	A
drawing no	rev

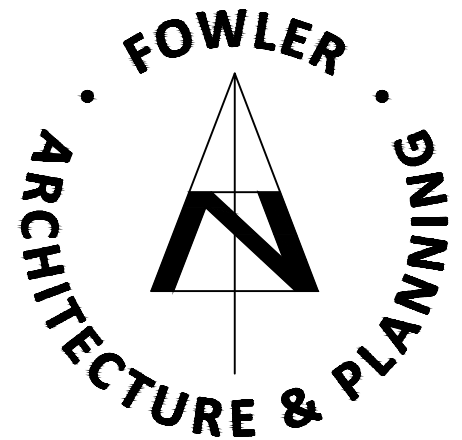

39 High Street
Pewsey
Wiltshire
SN9 5AF
tel (01672) 569444
enquiries@faap.co.uk