




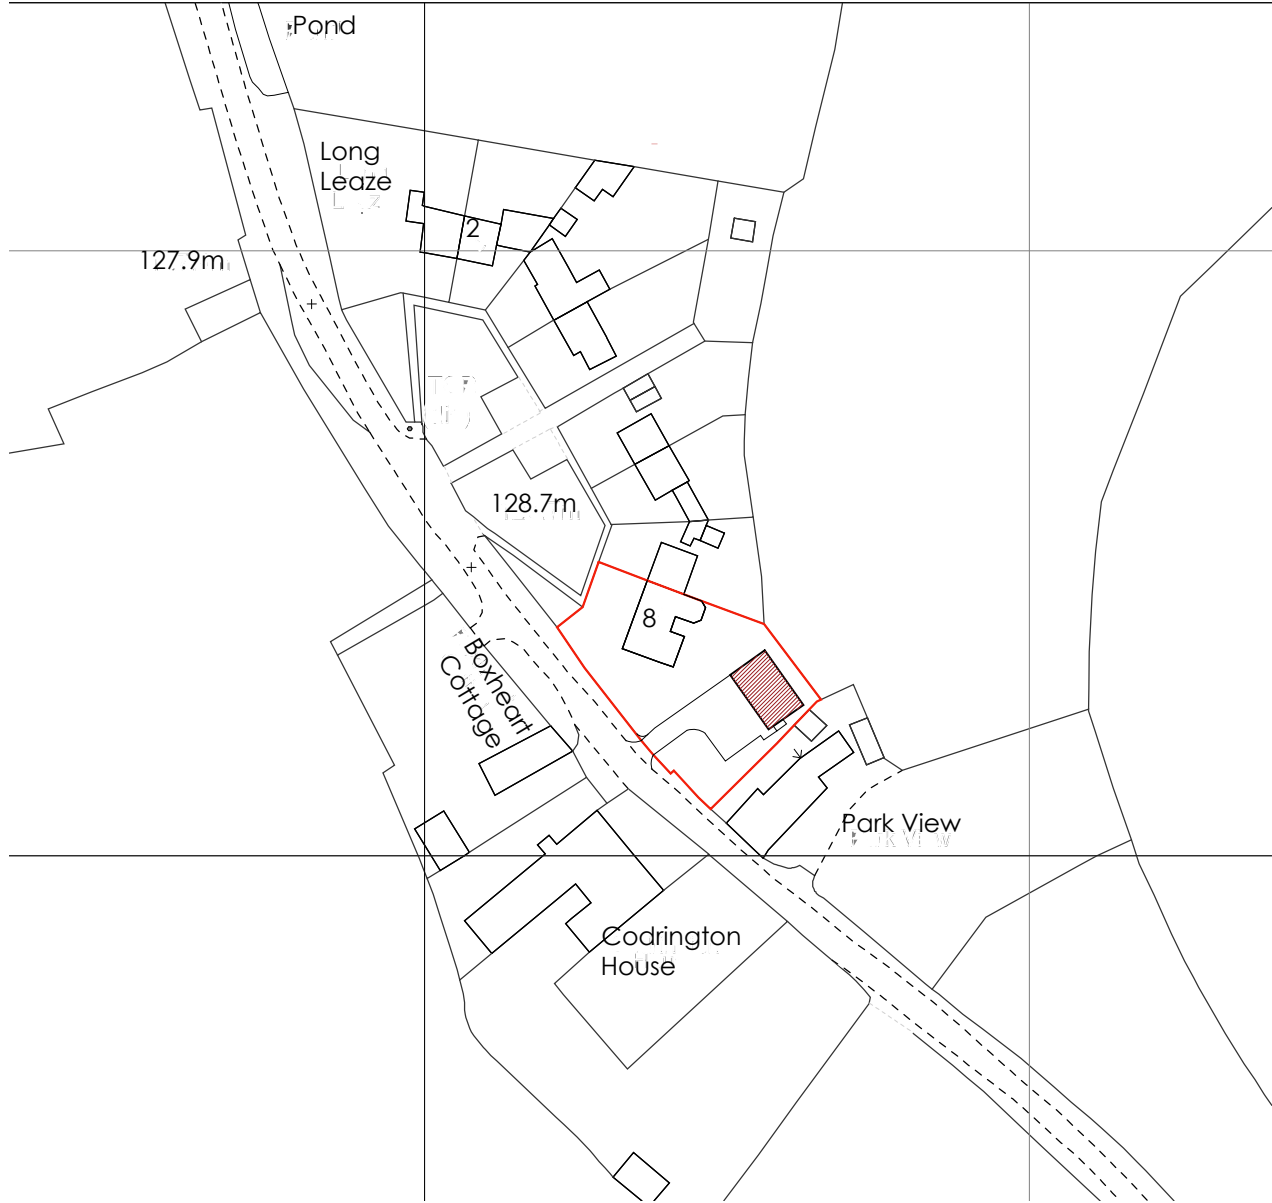

Proposed Location Plan
scale 1:1250

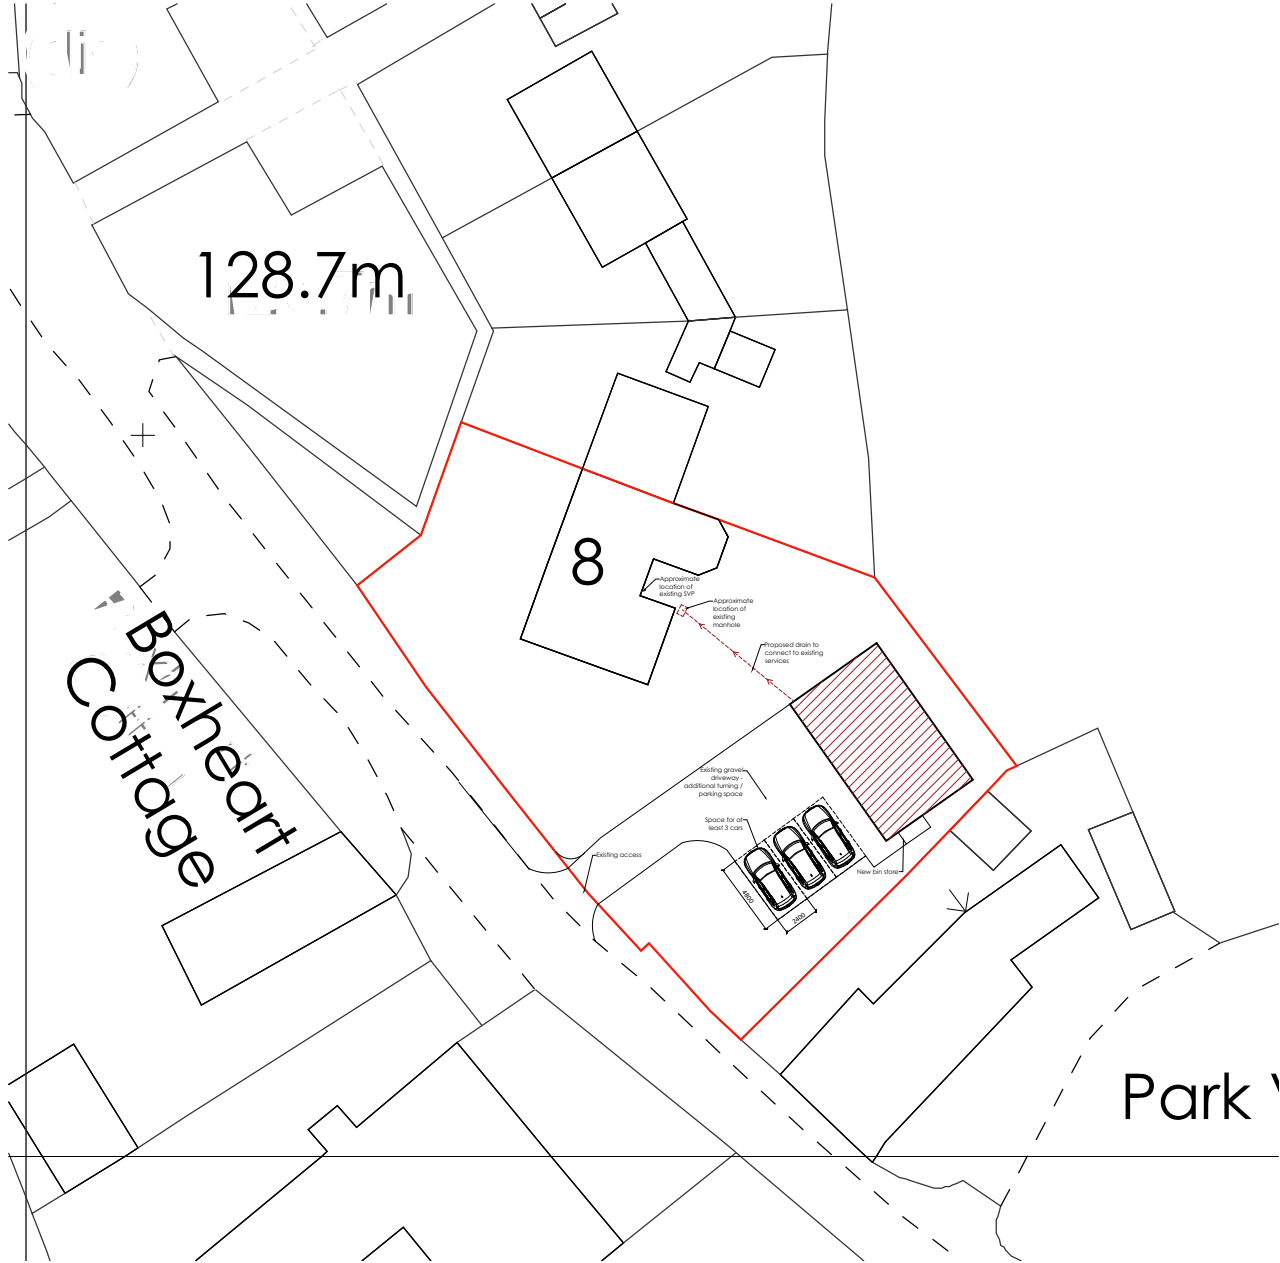

Proposed Block Plan
scale 1:500

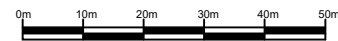

Drawing:
Proposed Location & Block Plans

Project:
8 Long Leaze,
Nettleton,
SN14 7NR

Scale: As shown @ A3 Job No : 1241013

www.westernbuildingconsultants.co.uk

Drawn By: JP Date : 30/09/2025
Checked By: KF



Western House
2 Rush Hill, Bath
BA2 2QH

01225 789 307

enquiries@westernbuildingconsultants.co.uk

Drawing No. : (3)004 Revision : -