


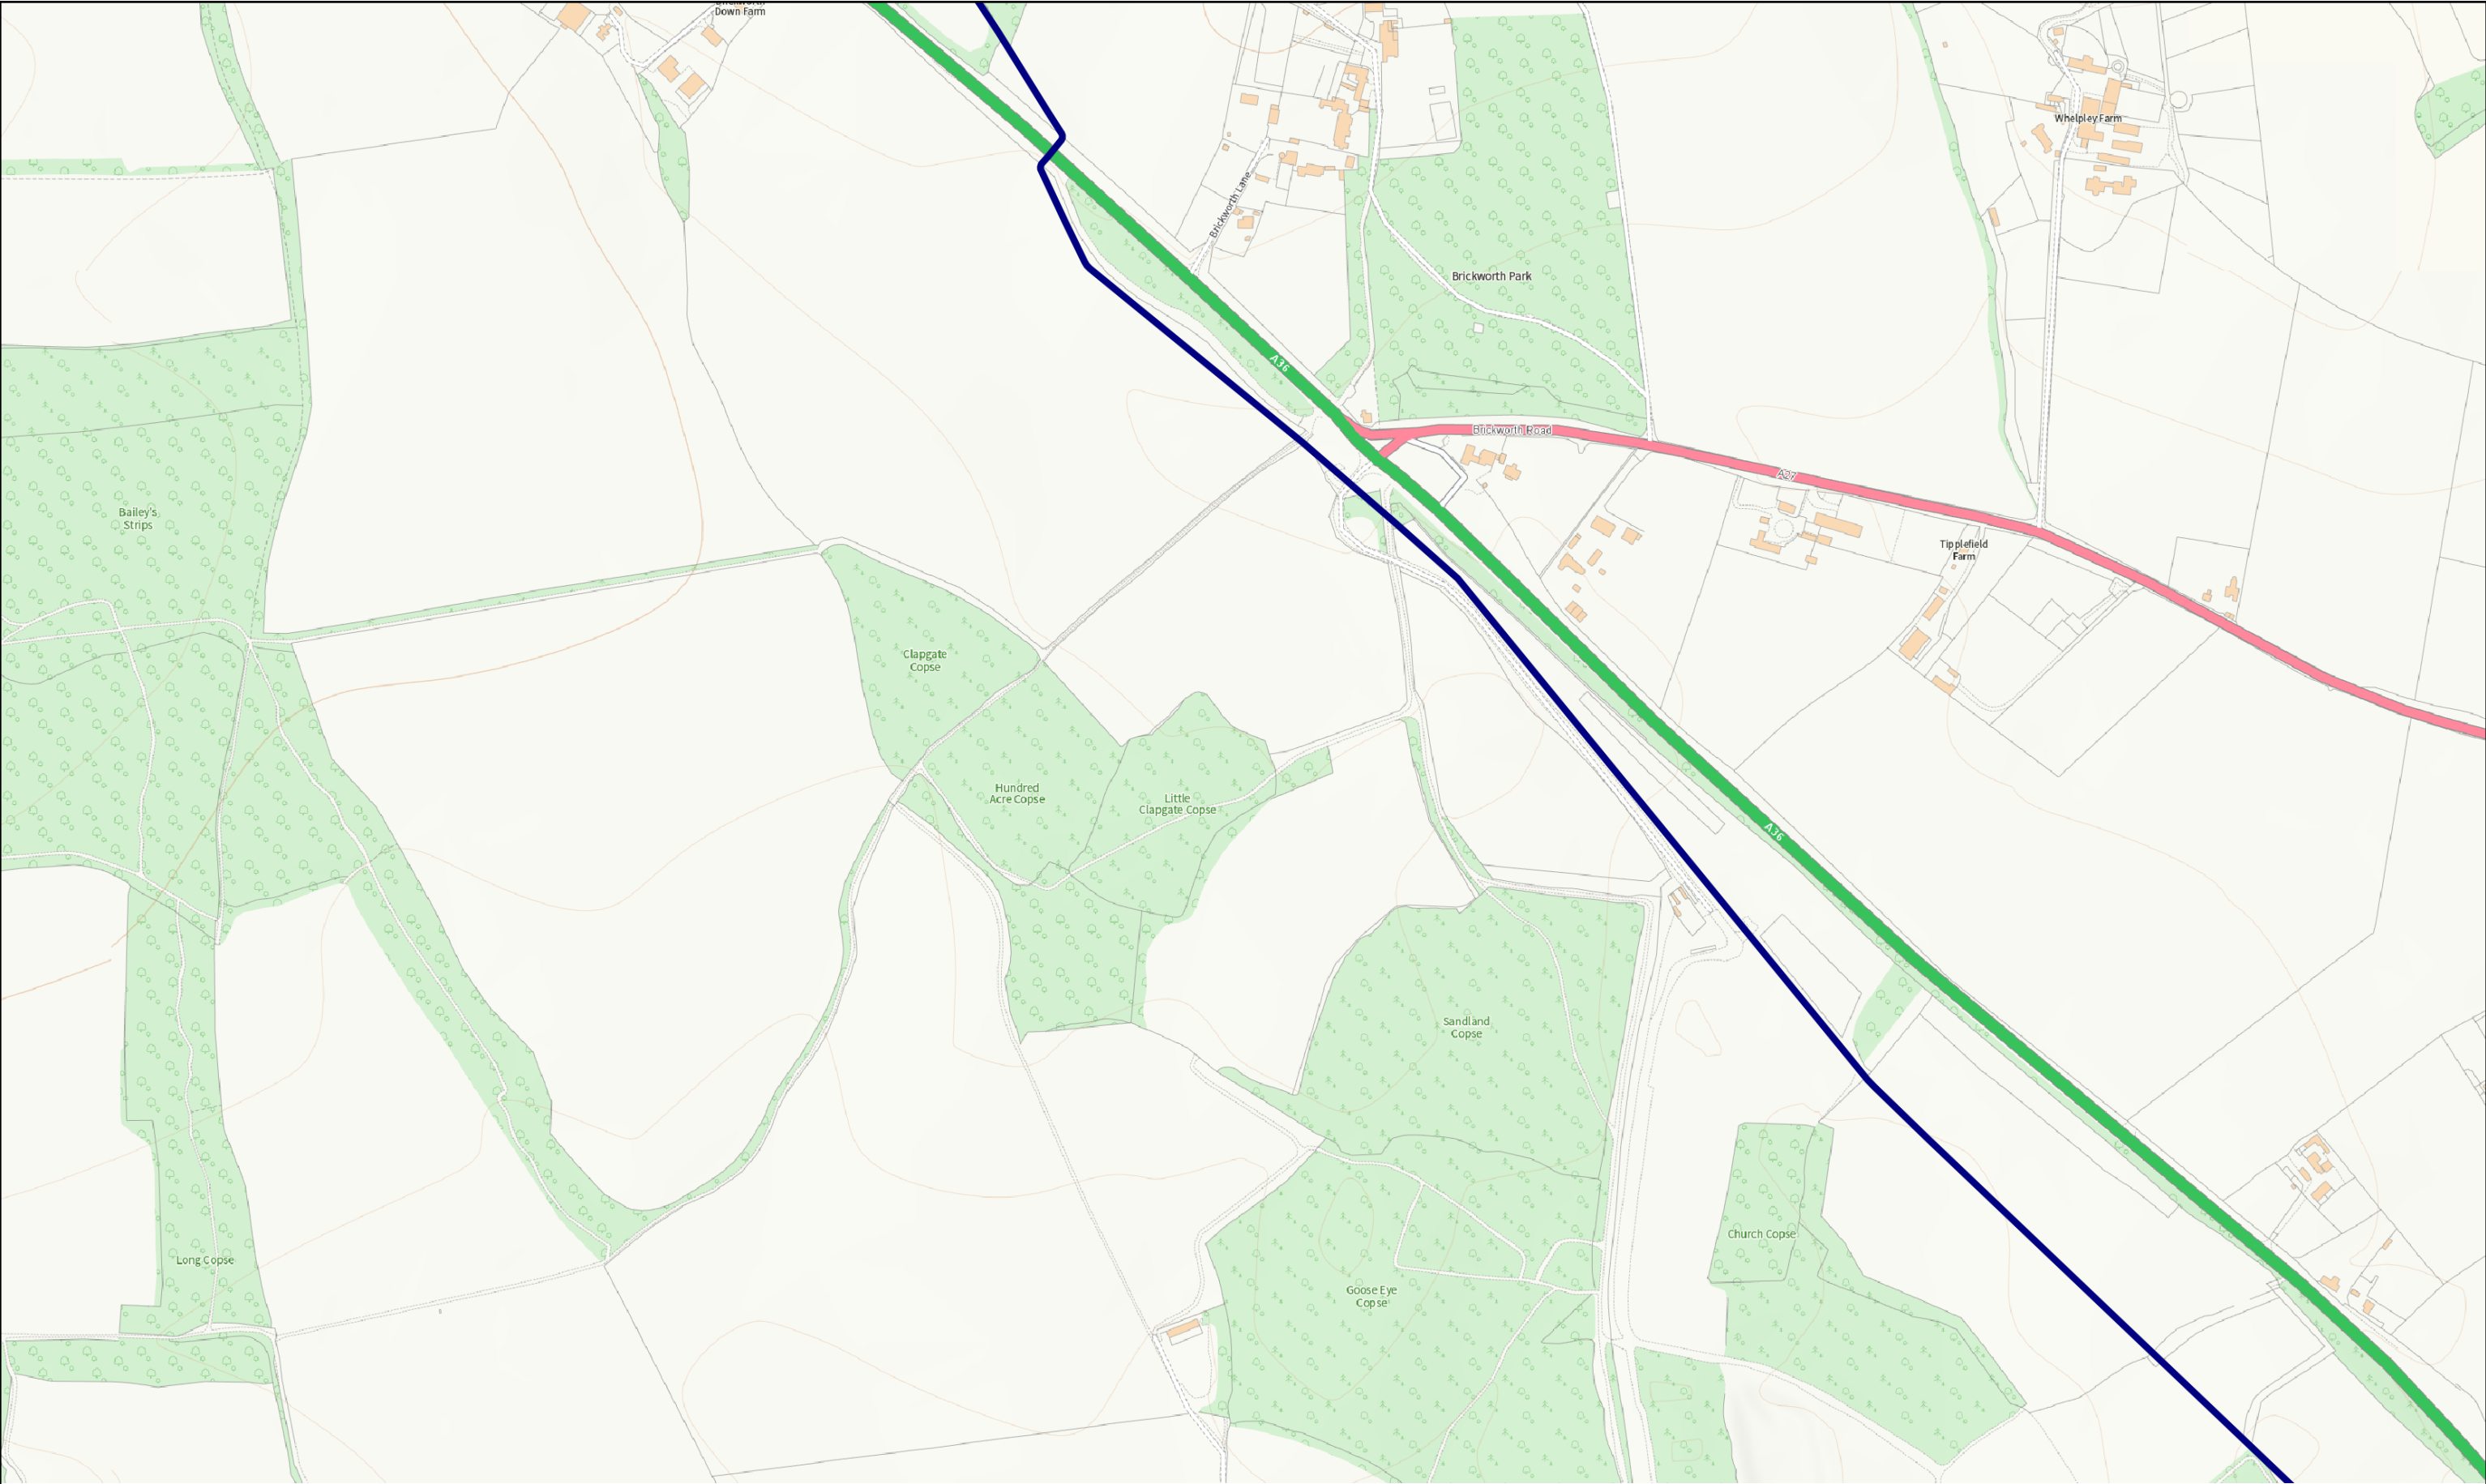

© Crown copyright and database rights 2025 Ordnance Survey Licence Number AL100005237

WARNING This drawing is not to be used for construction purposes. The location of the pipe must be verified and pegged by the pipeline operator before any excavation or construction begins.	Ordnance Survey Licensed Mapping FISHER GERMAN		FAWLEY TO AVONMOUTH		Drawing Number			
			WILTS COUNCIL: PL/2025/07278		Issue		East	422377
					Status	Checked	North	123431
					Date	09/10/2025	Not to scale	
For further details contact: FISHER GERMAN on 0800 136 812		THIS DRAWING IS PROTECTED BY COPYRIGHT. IT MAY NOT BE REPRODUCED IN ANY FORM OR BY ANY MEANS FOR ANY PURPOSE WITHOUT WRITTEN PERMISSION OF FISHER GERMAN LLP CHARTERED SURVEYORS						

