


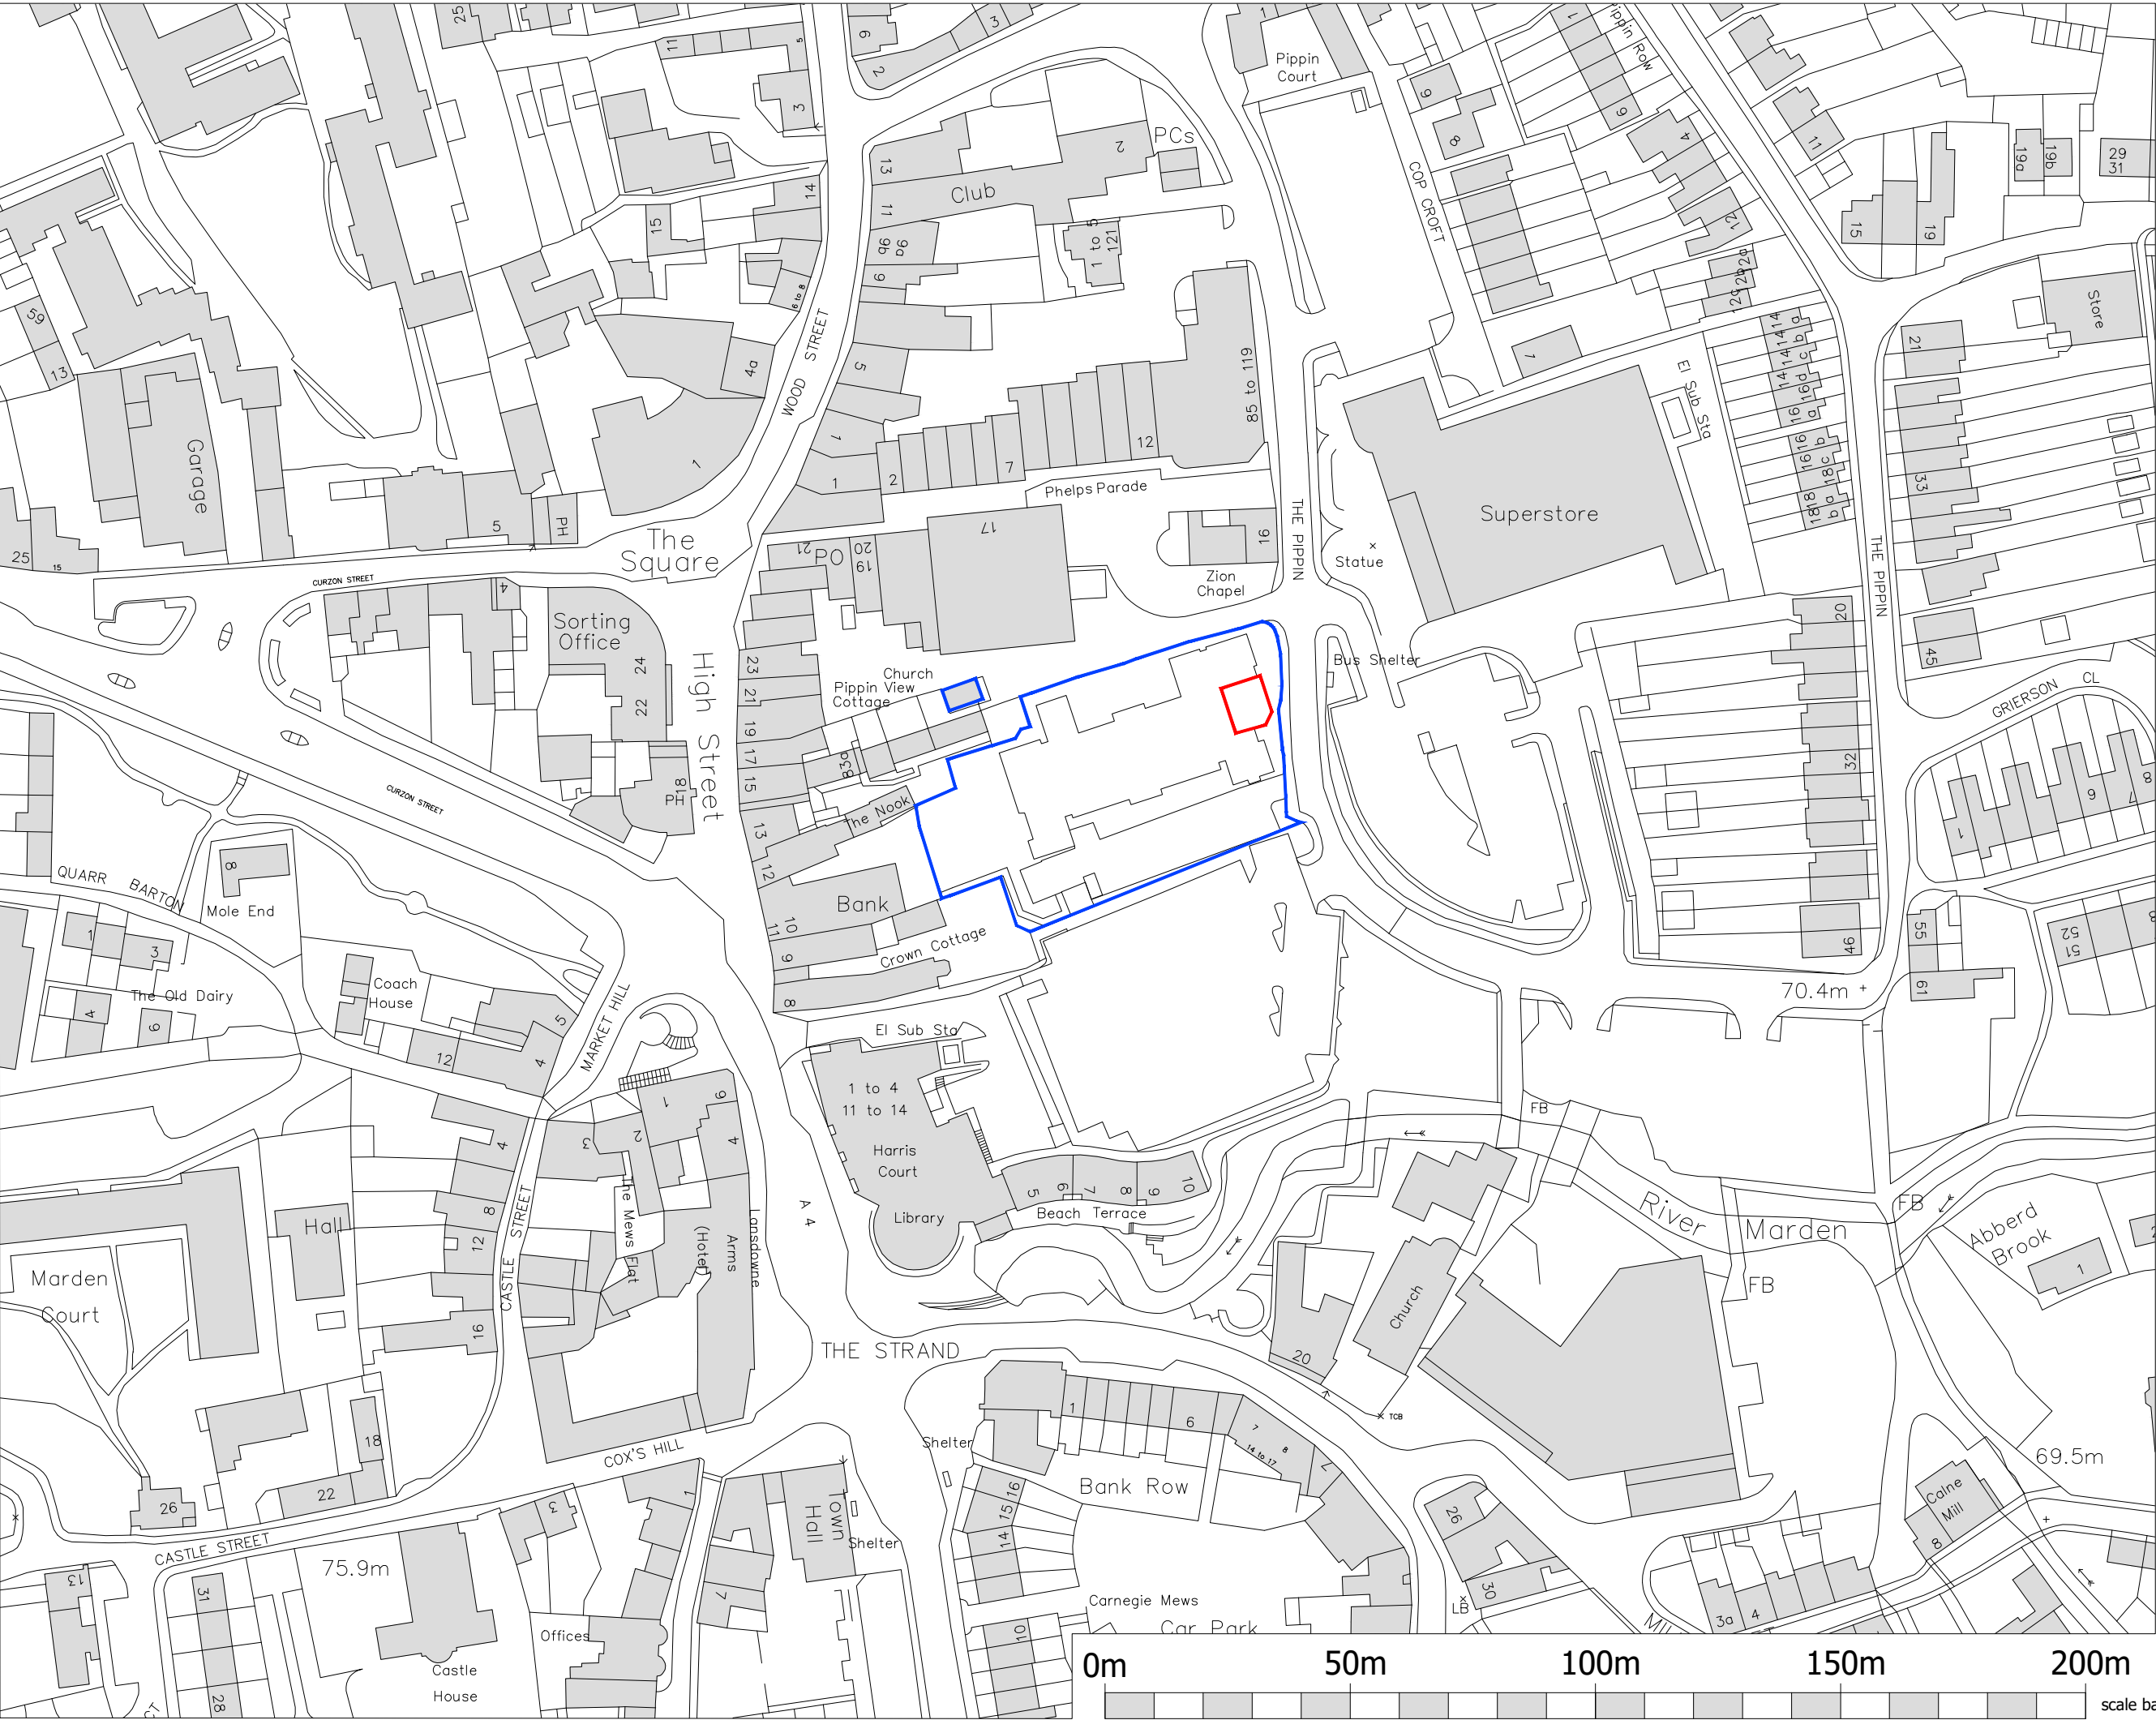

REVISIONS

Rev.	Date	By
------	------	----

NORTH

© 2024 PLANNING ISSUES

planningissues

TOWN PLANNING AND ARCHITECTURE

Rob Jackson RIBA

Design Director - South West

Churchill House - Parkside

Ringwood - Hampshire BH24 3SG

Telephone: (01425) 462372

Fax: (01425) 462101

E-mail: design@planningissues.co.uk

Churchill Living

Your lifestyle • Your choice

Project Title

Churchill Living Apartments

The Pippin

Calne

Drawing Title

LOCATION PLAN

PLANNING APPLICATION

Scale	1:1250 @ A1	Date	NOV 2024
Drawn	TB	Checked	RJ/ CMT
Drawing No.		Rev.	

10100CN - PA400